
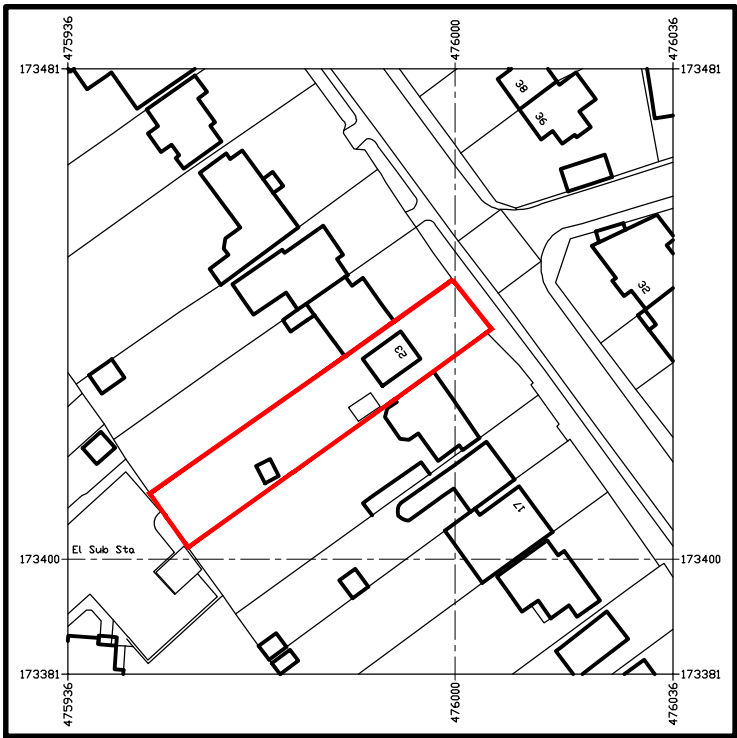
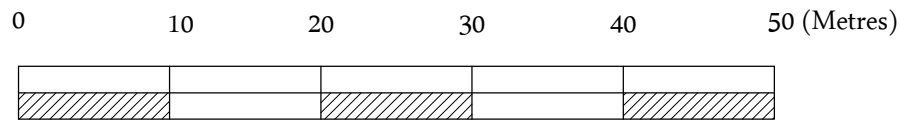


Scale Bar (1:1250 at A3)

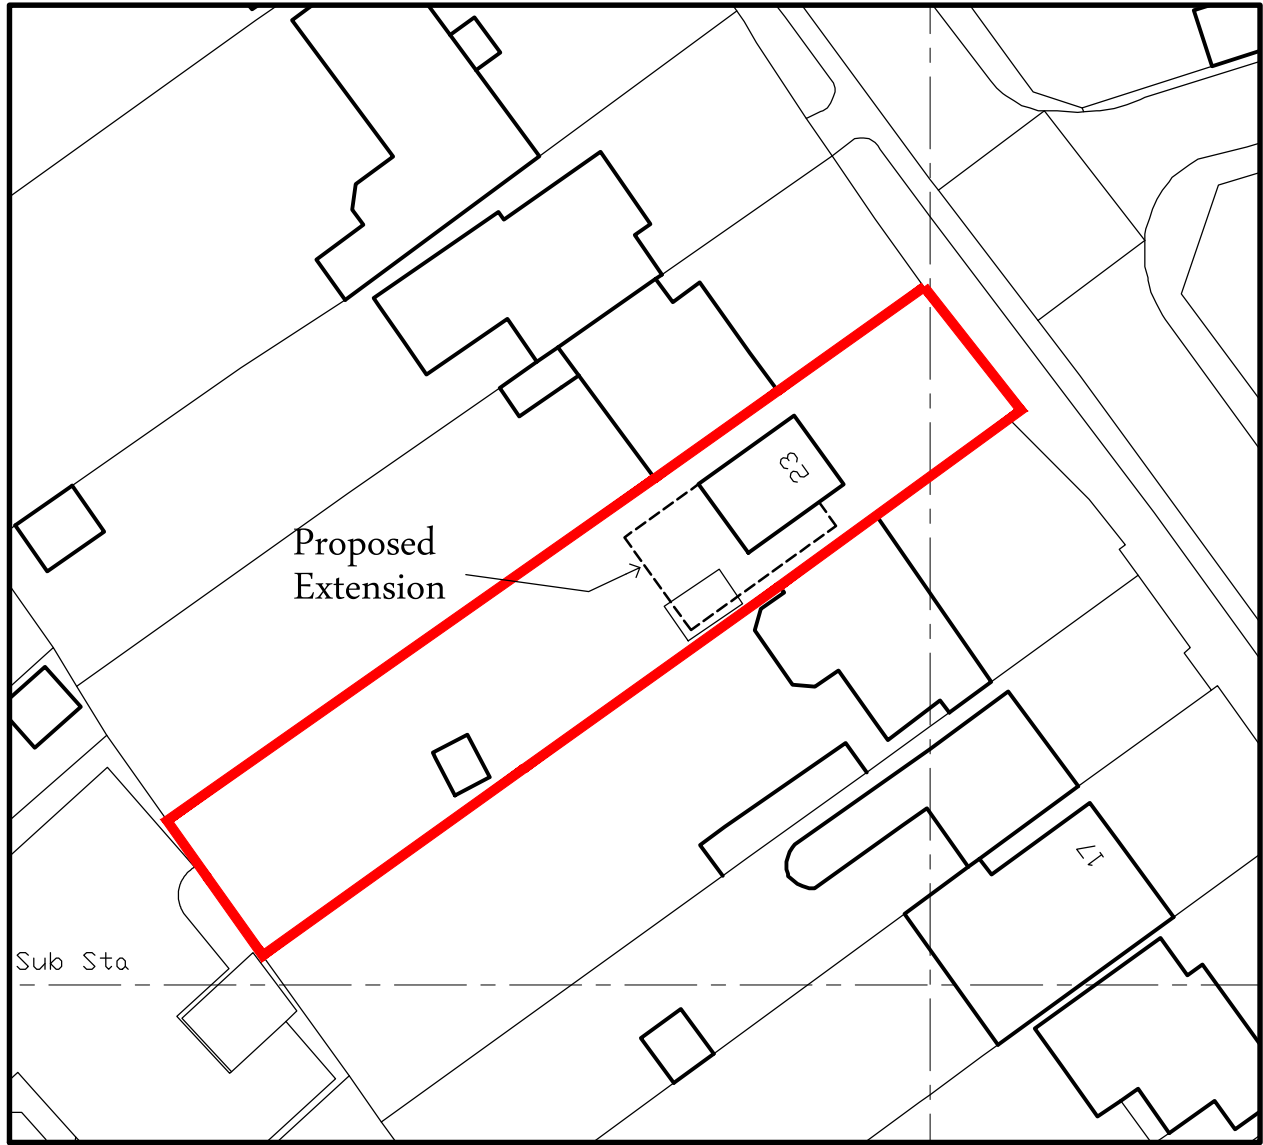

Scale Bar (1:500 at A3)

NOTES:

1. This drawing is copyright of Larkham Design Ltd and must not be used without their permission.
2. This drawing has been produced to support a planning application and should not be used for any other purpose

N

Rev	Amendment	Date
A	Extension outline amended to reflect revised Plans	15/04/26

LARKHAM DESIGN LTD
ARCHITECTURAL SERVICES

Field View Barn, Longhedge, Salisbury, Wilts. SP4 6RS
Tel: 01722 322193 info@larkhamdesign.co.uk
www.larkhamdesign.co.uk

Client & Project Address:

Mr M Parish

23 Reading Road,
Woodley,
Reading,
RG5 3DA

Project Description:

Proposed 2 Storey Rear
Extension & Internal Alterations

Drawing Title:

Existing Location
& Site Plan

Scale: 1:500 & 1:1250 at A3

Drawing Ref:	Rev:
1034/Ex/02	A