




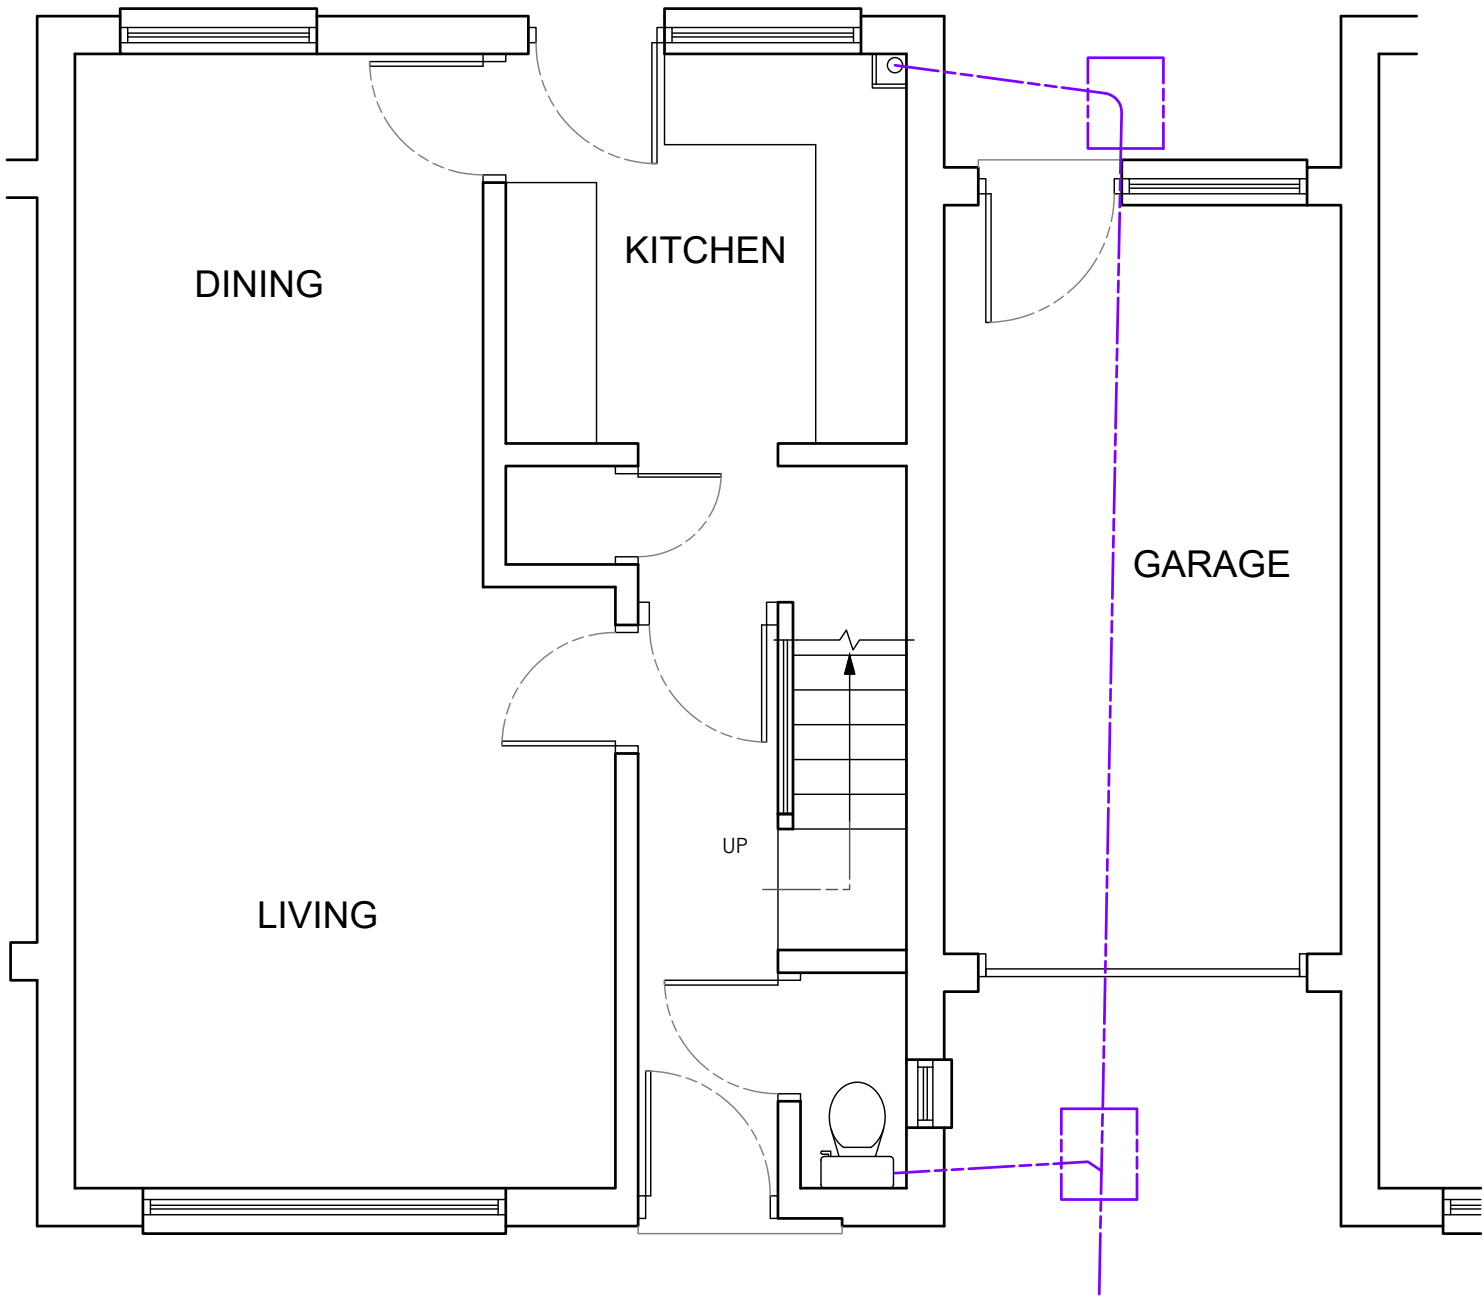



A	M Harrison	10.10.2024	First Issue			
ISSUE	BY	DATE	DESCRIPTION		APPROVED	DATE
Scale	1:50	Dimensions	mm	Tolerance	Mass	Projection
Drawing Owner		Title				
 T : 01189 770404		12 Delane Drive, Winnersh, Berkshire RG41 5AT, Existing Ground Floor Plan				
Drawn by		Drawing Number			Sheet	Issue
		24/DDW/01			1/1	A

 



A	M Harrison	10.10.2024	First Issue			
ISSUE	BY	DATE	DESCRIPTION		APPROVED	DATE
Scale	1:50	Dimensions	mm	Tolerance	Mass	Projection
Drawing Owner		Title				
 T : 01189 770404		12 Delane Drive, Winnersh, Berkshire RG41 5AT, Existing South West Elevation				
Drawn by				Drawing Number		Issue
				24/DDW/021		A
				Sheet	1/1	

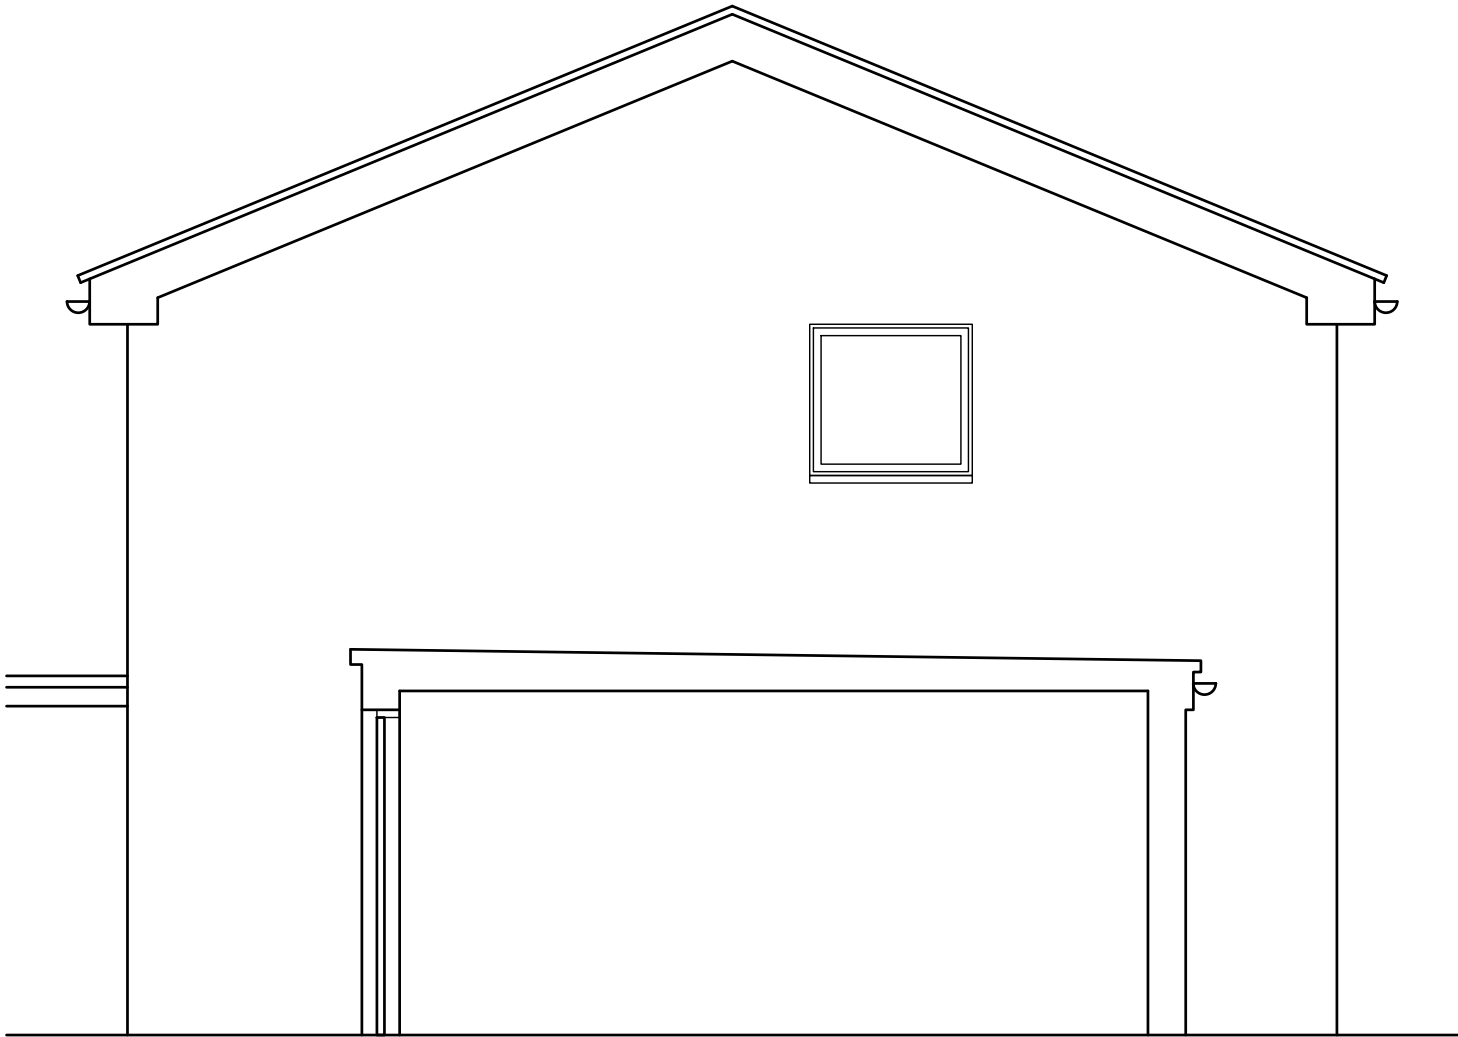



 
A	M Harrison	10.10.2024	First Issue		APPROVED	DATE
ISSUE	BY	DATE	DESCRIPTION		APPROVED	DATE
Scale	1:50	Dimensions	mm	Tolerance	Mass	Projection 3rd Angle
Drawing Owner		Title				
 T : 01189 770404		12 Delane Drive, Winnersh, Berkshire RG41 5AT, Existing South East Elevation				
Drawn by				Drawing Number		Sheet
				24/DDW/022		1/1
				Issue		A

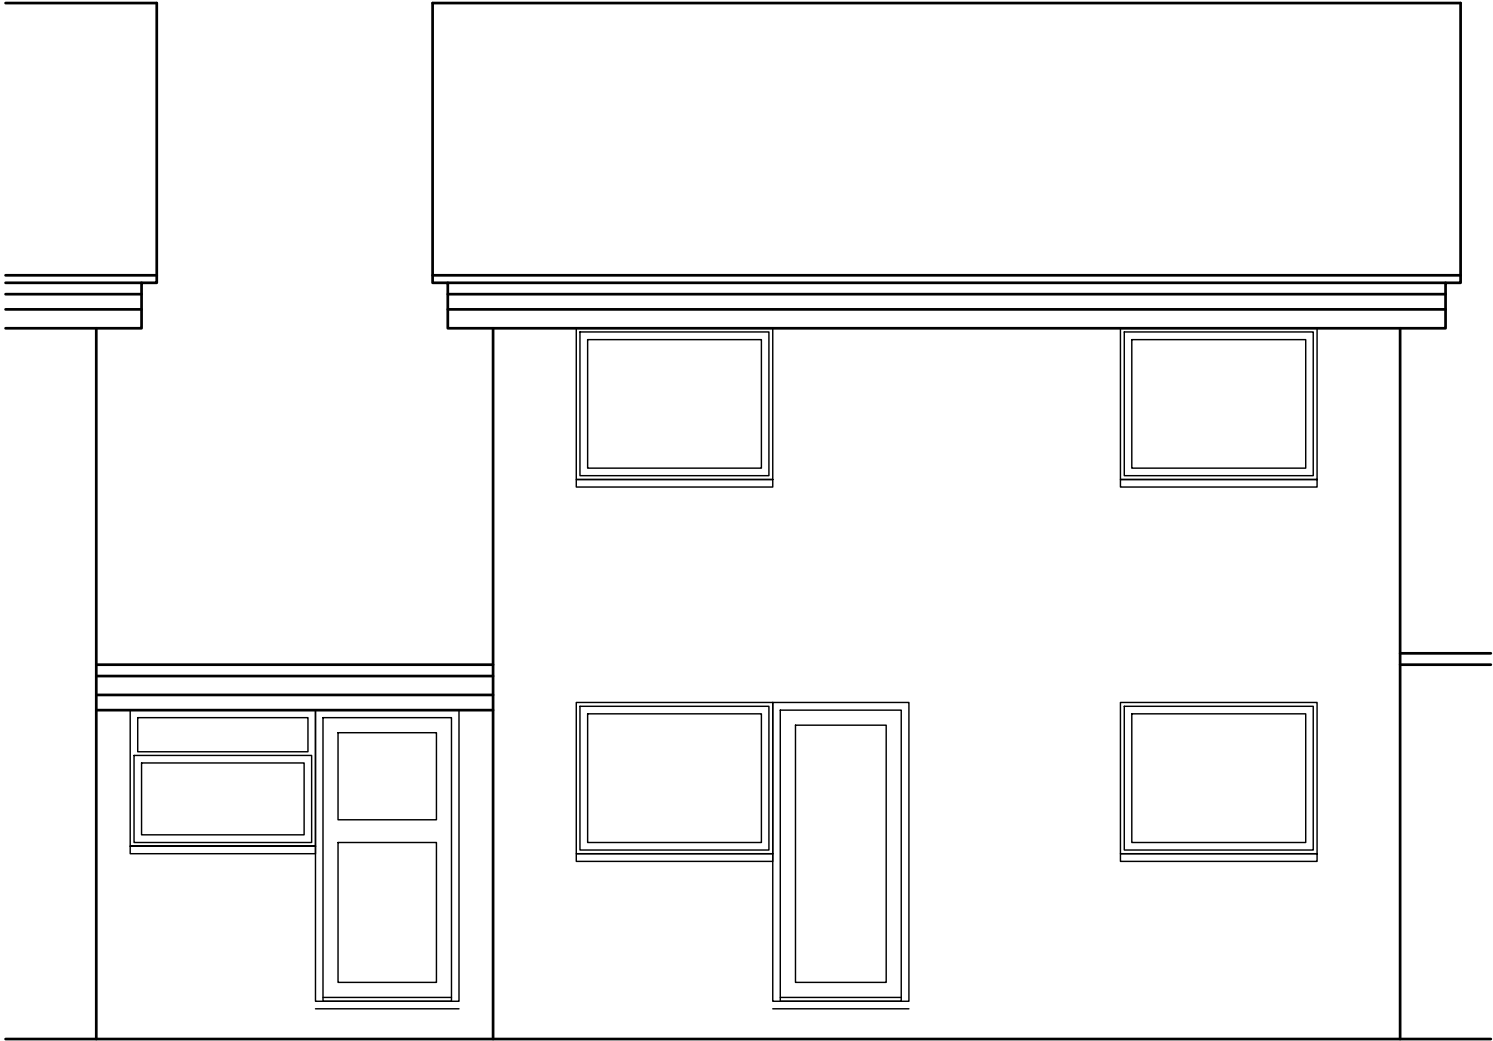

 A	M Harrison	10.10.2024	First Issue			
ISSUE	BY	DATE	DESCRIPTION		APPROVED	DATE
Scale	1:50	Dimensions	mm	Tolerance	Mass	Projection 3rd Angle
Drawing Owner		Title				
 T : 01189 770404		12 Delane Drive, Winnersh, Berkshire RG41 5AT, Existing North East Elevation				
Drawn by				Drawing Number		Sheet
				24/DDW/031		1/1
				Issue		A

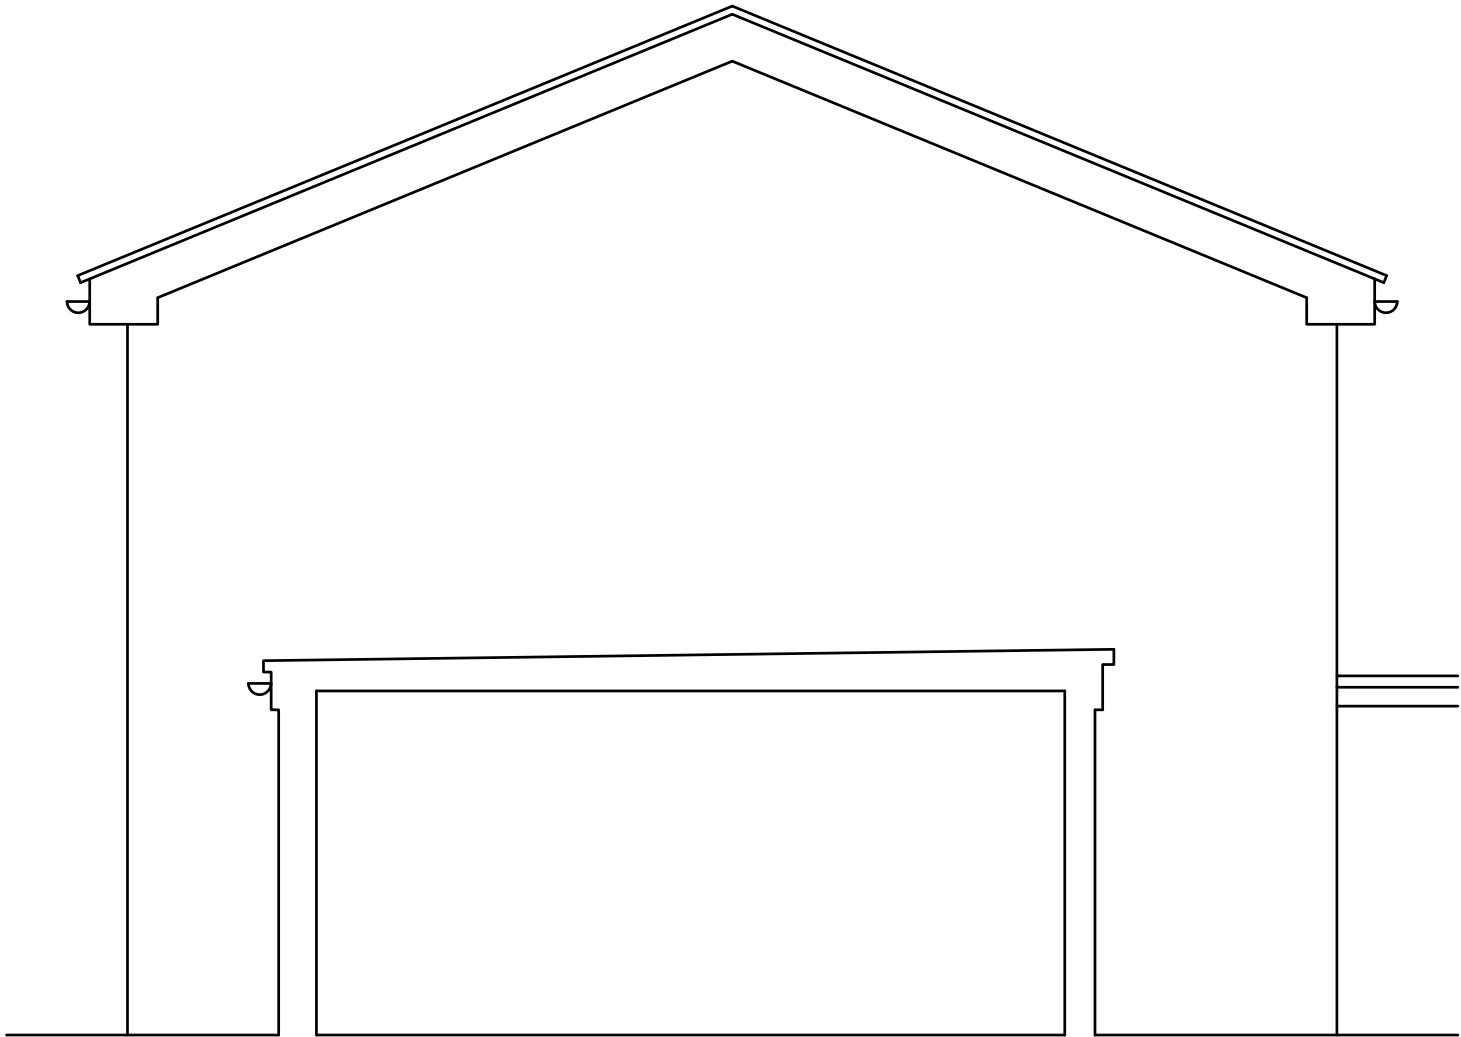

 
A	M Harrison	10.10.2024	First Issue			
ISSUE	BY	DATE	DESCRIPTION		APPROVED	DATE
Scale	1:50	Dimensions	mm	Tolerance	Mass	Projection 3rd Angle
Drawing Owner		Title				
 T : 01189 770404		12 Delane Drive, Winnersh, Berkshire RG41 5AT, Existing North West Elevation				
Drawn by				Drawing Number		Sheet
				24/DDW/032		1/1
						Issue
						A

 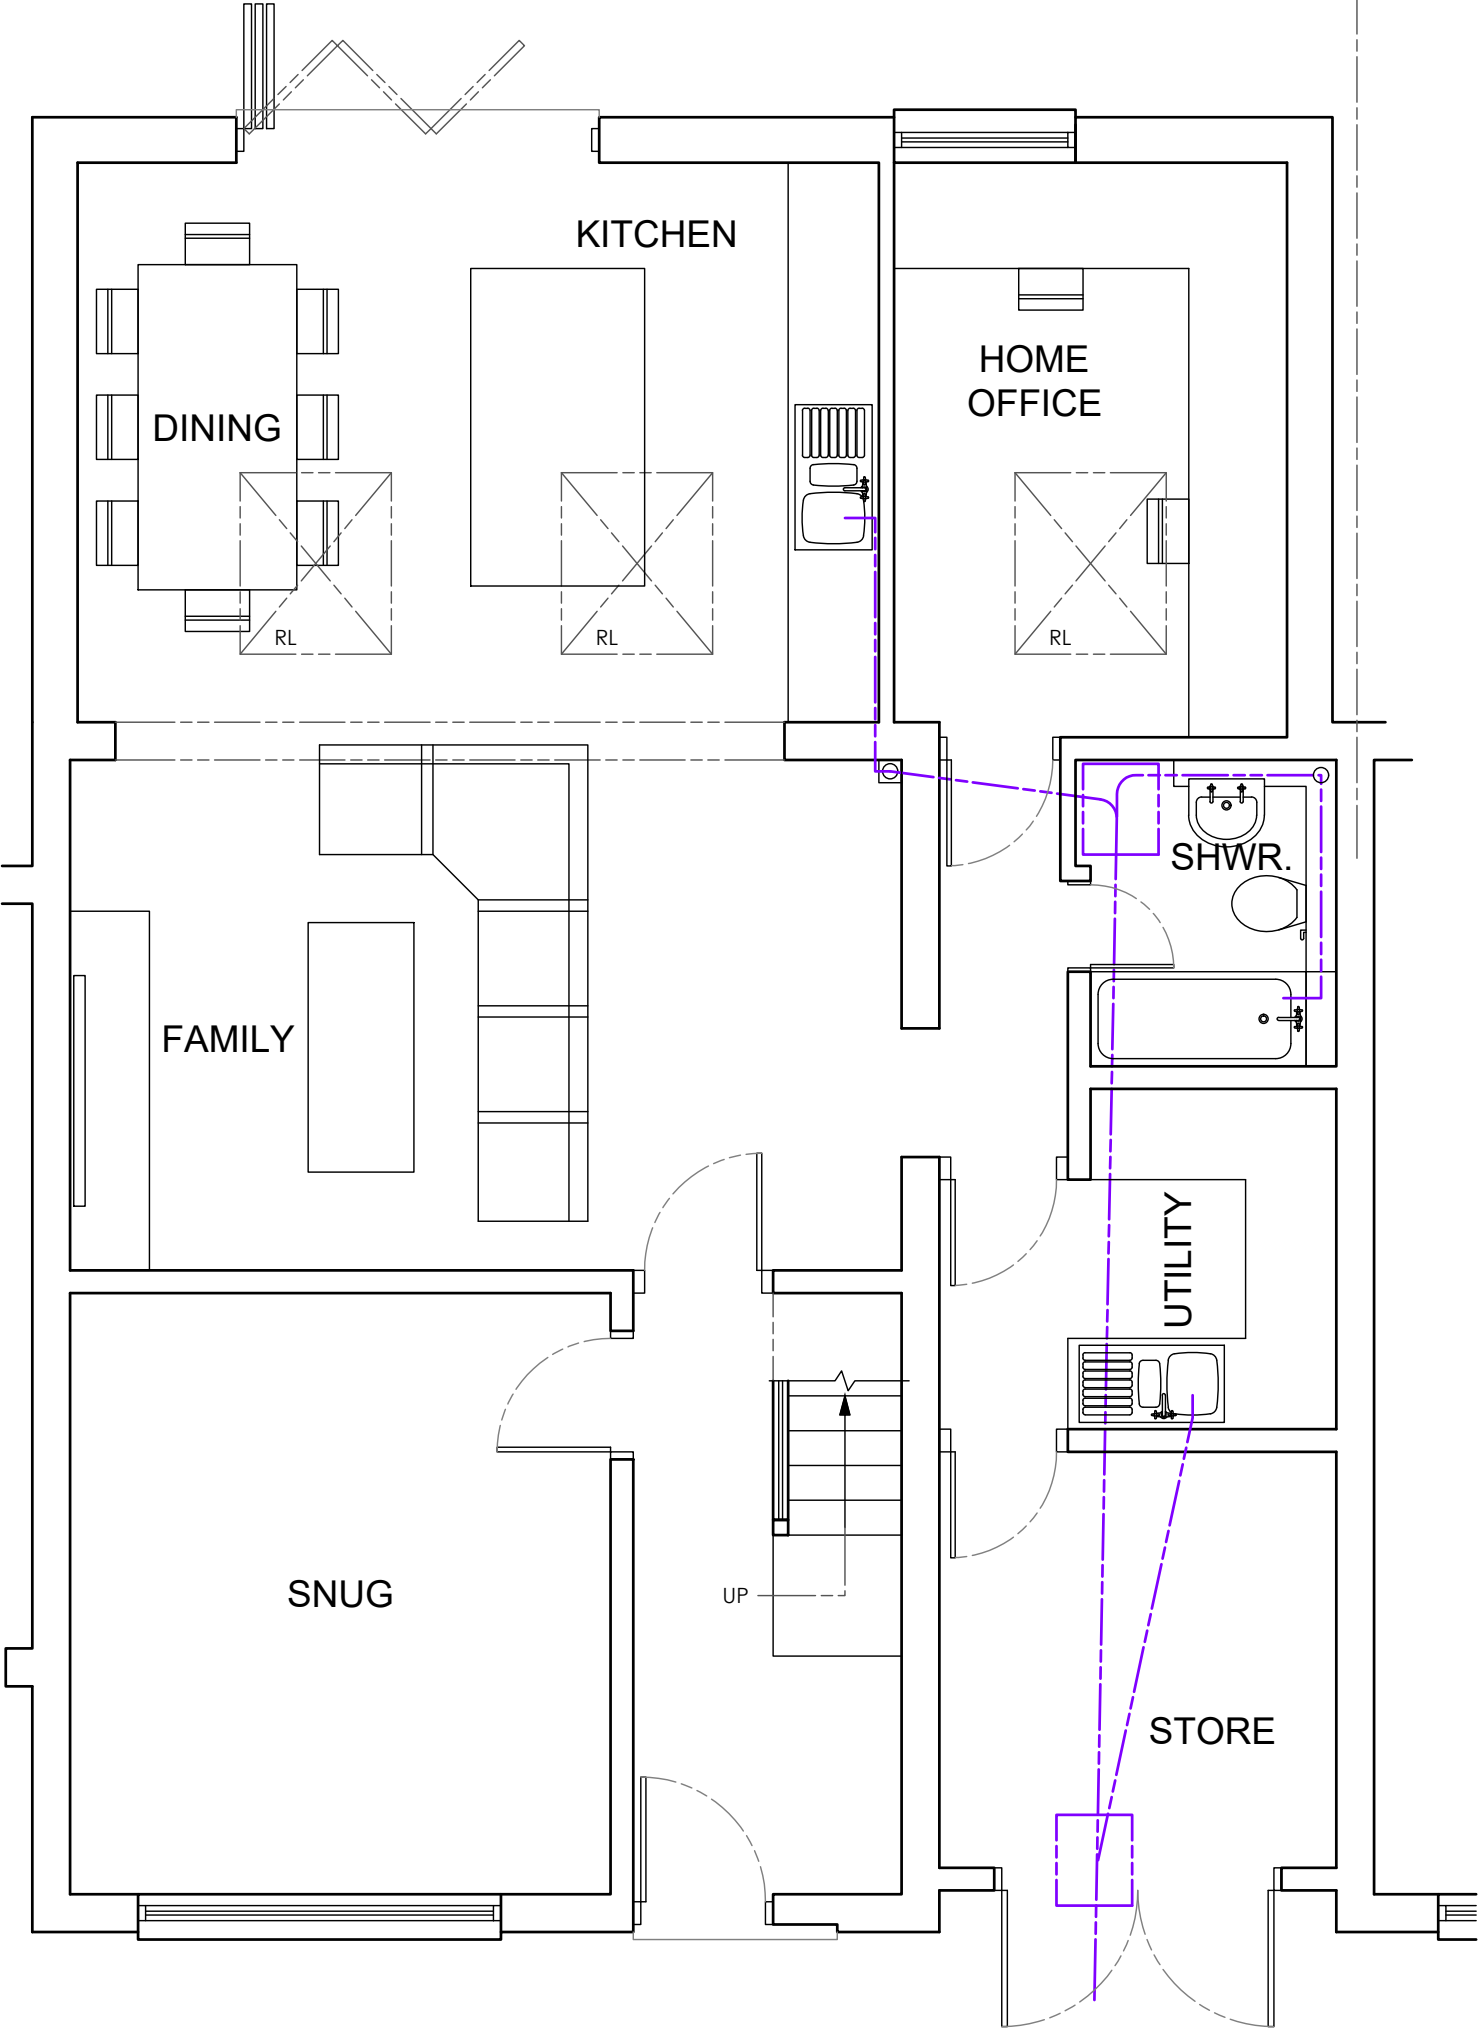



A	M Harrison	10.10.2024	First Issue		APPROVED	DATE
ISSUE	BY	DATE	DESCRIPTION		APPROVED	DATE
Scale	1:50	Dimensions	mm	Tolerance	Mass	Projection
Drawing Owner		Title				
 T : 01189 770404		12 Delane Drive, Winnersh, Berkshire RG41 5AT, Proposed Ground Floor Plan				
Drawn by		Drawing Number		Sheet	Issue	
		24/DDW/04		1/1	A	




A	M Harrison	10.10.2024	First Issue			
ISSUE	BY	DATE	DESCRIPTION		APPROVED	DATE
Scale	1:50	Dimensions mm	Tolerance	Mass	Projection 3rd Angle	
Drawing Owner		Title				
 T : 01189 770404		12 Delane Drive, Winnersh, Berkshire RG41 5AT, Proposed South West Elevation				
Drawn by				Drawing Number		Sheet
				24/DDW/051		1/1
				Issue		A

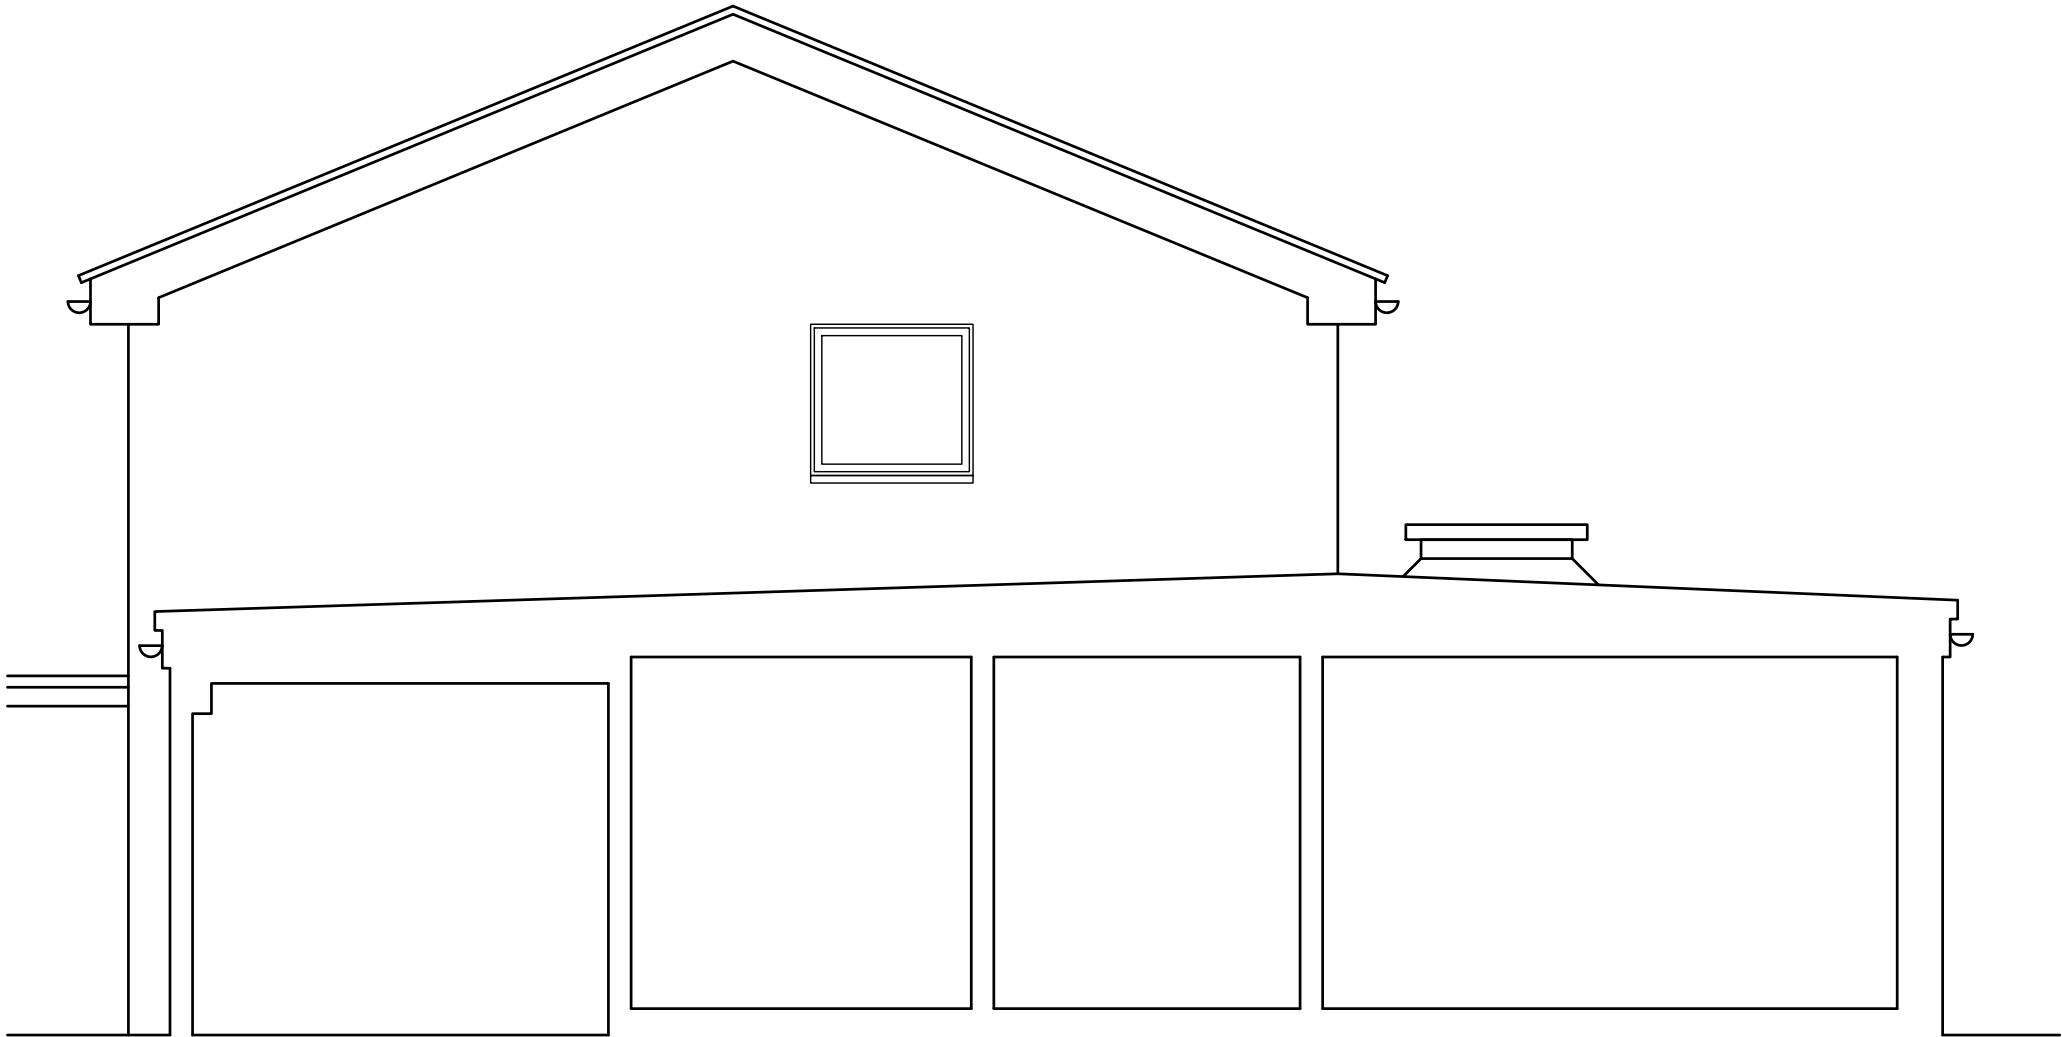


 A	M Harrison	10.10.2024	First Issue			
ISSUE	BY	DATE	DESCRIPTION		APPROVED	DATE
Scale	1:50	Dimensions	mm	Tolerance	Mass	Projection
						3rd Angle
Drawing Owner		Title				
 T : 01189 770404		12 Delane Drive, Winnersh, Berkshire RG41 5AT, Proposed South East Elevation				
Drawn by				Drawing Number		Sheet
				24/DDW/052		1/1
						Issue
						A

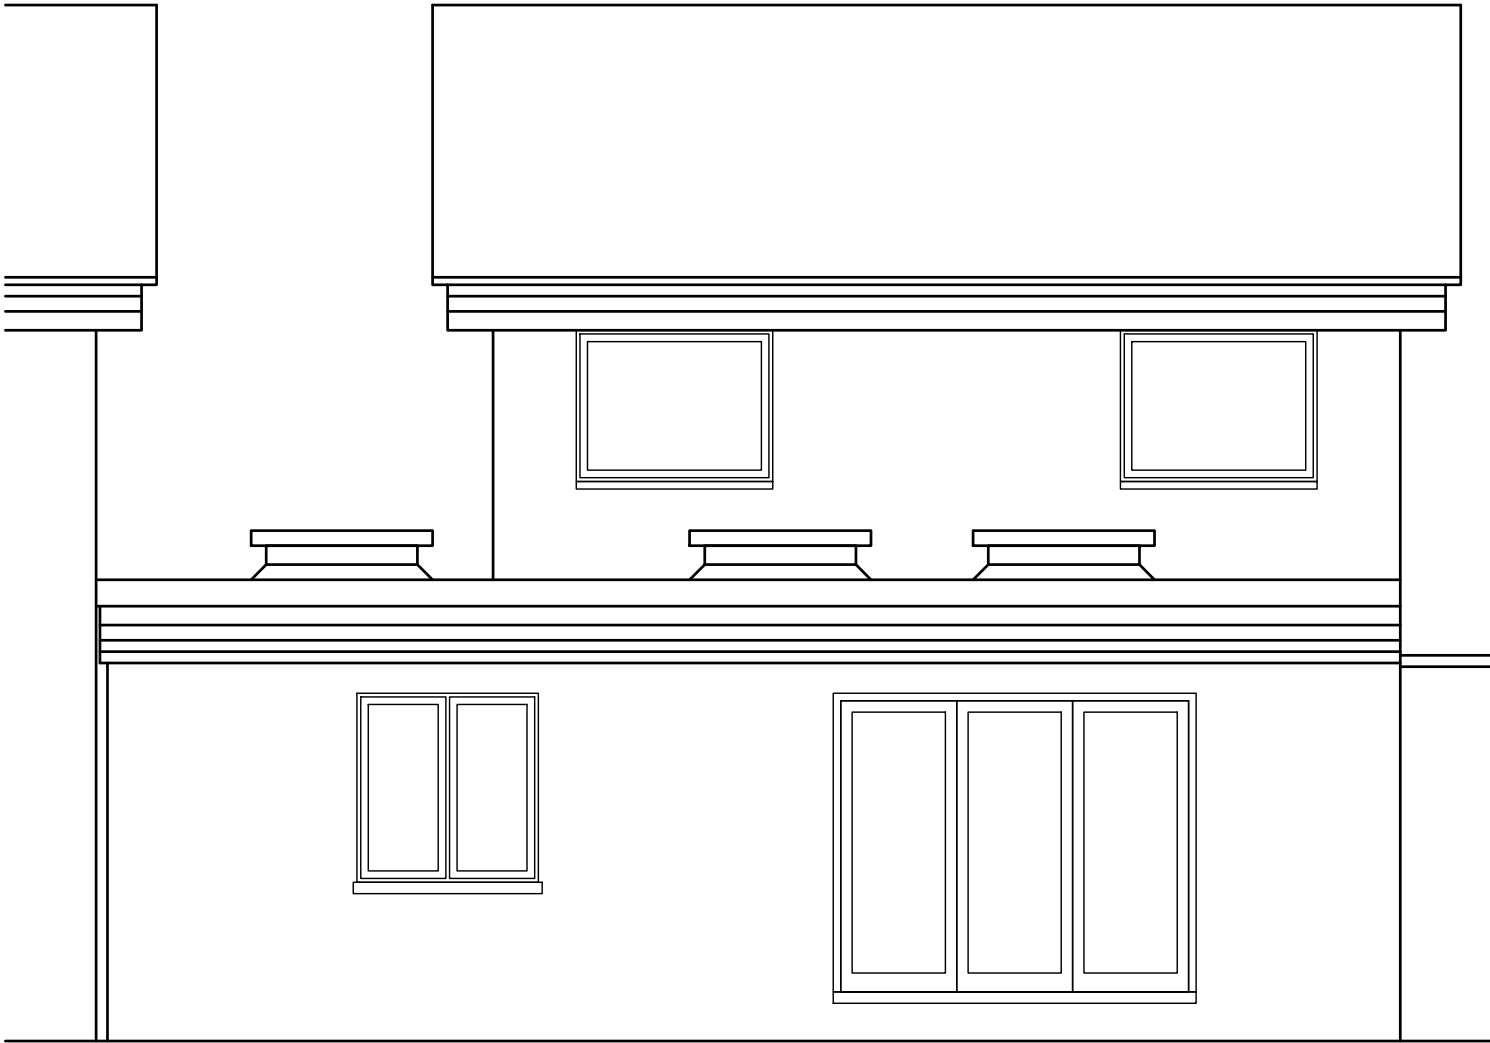

A	M Harrison	10.10.2024	First Issue			
ISSUE	BY	DATE	DESCRIPTION		APPROVED	DATE
Scale	1:50	Dimensions mm	Tolerance	Mass	Projection 3rd Angle	
Drawing Owner		Title				
 T : 01189 770404		12 Delane Drive, Winnersh, Berkshire RG41 5AT, Proposed North East Elevation				
Drawn by				Drawing Number		Sheet
				24/DDW/061		1/1
				Issue		A


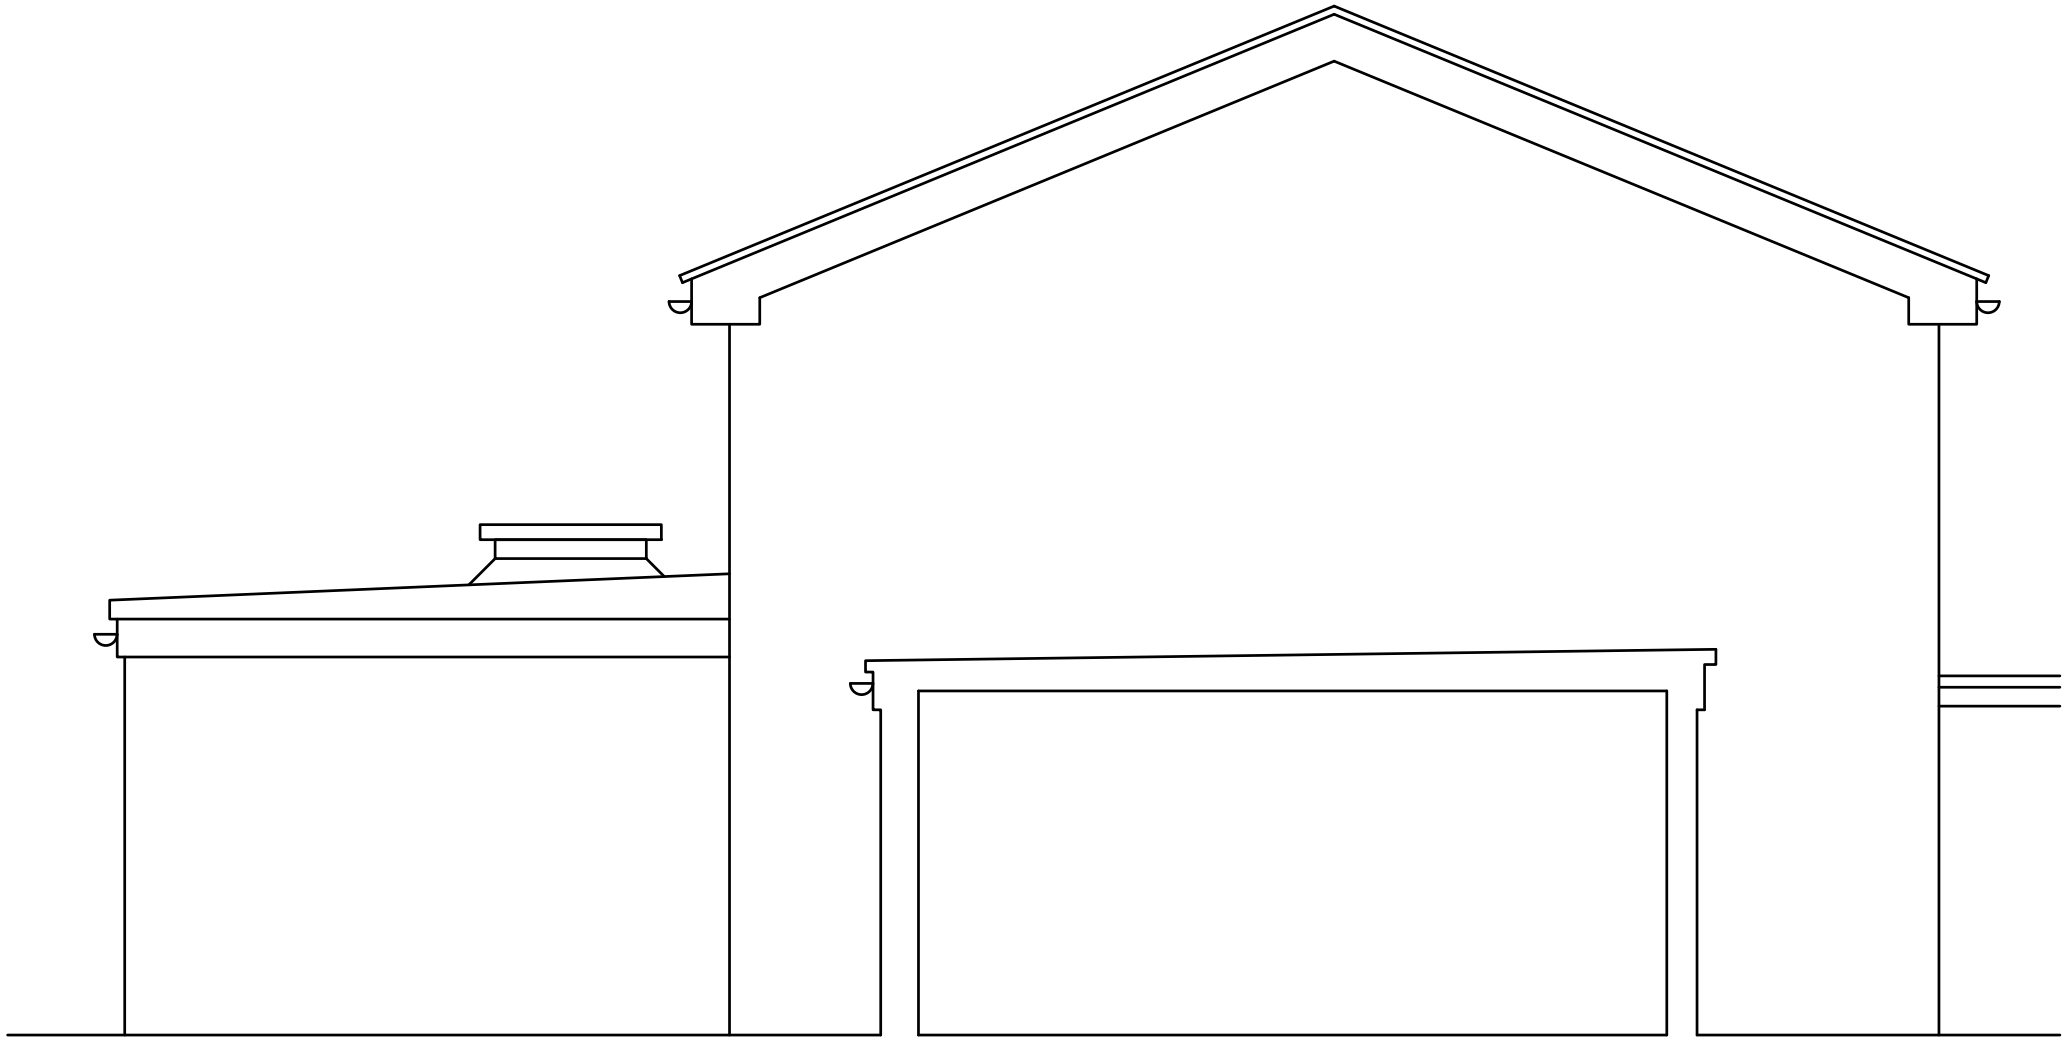


 A	M Harrison	10.10.2024	First Issue		APPROVED	DATE
ISSUE	BY	DATE	DESCRIPTION		APPROVED	DATE
Scale	1:50	Dimensions	mm	Tolerance	Mass	Projection
Drawing Owner		Title				
 T : 01189 770404		12 Delane Drive, Winnersh, Berkshire RG41 5AT, Proposed North West Elevation				
Drawn by				Drawing Number		Sheet
				24/DDW/062		1/1
						Issue
						A




SITE PLAN


SCALE 1:200

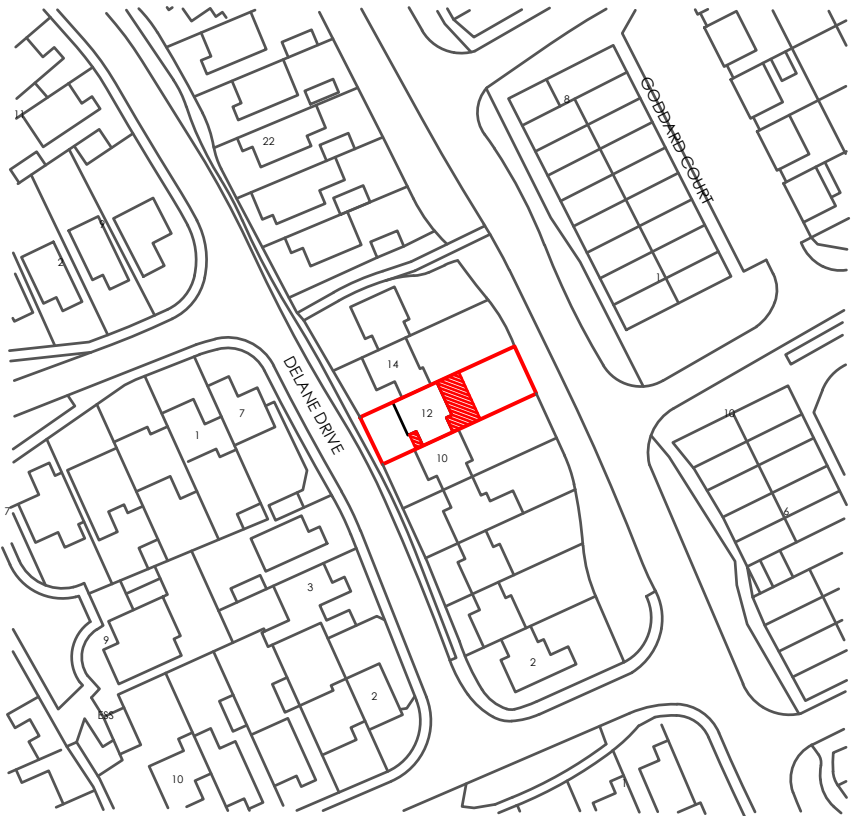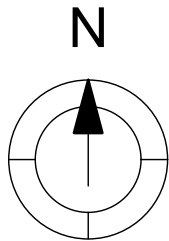

LOCATION PLAN

SCALE 1:1250

 

 A	M Harrison	10.10.2024	First Issue			
ISSUE	BY	DATE	DESCRIPTION		APPROVED	DATE
Scale	Dimensions		Tolerance	Mass	Projection	
As stated		mm			3rd Angle	
Drawing Owner			Title			
 T : 01189 770404			12 Delane Drive, Winnersh, Berkshire RG41 5AT, Proposed Site & Location Plans			
Drawn by			Drawing Number		Sheet	Issue
			24/DDW/07		1/1	A