



REV	COMMENTS	DATE


PLOT TWO

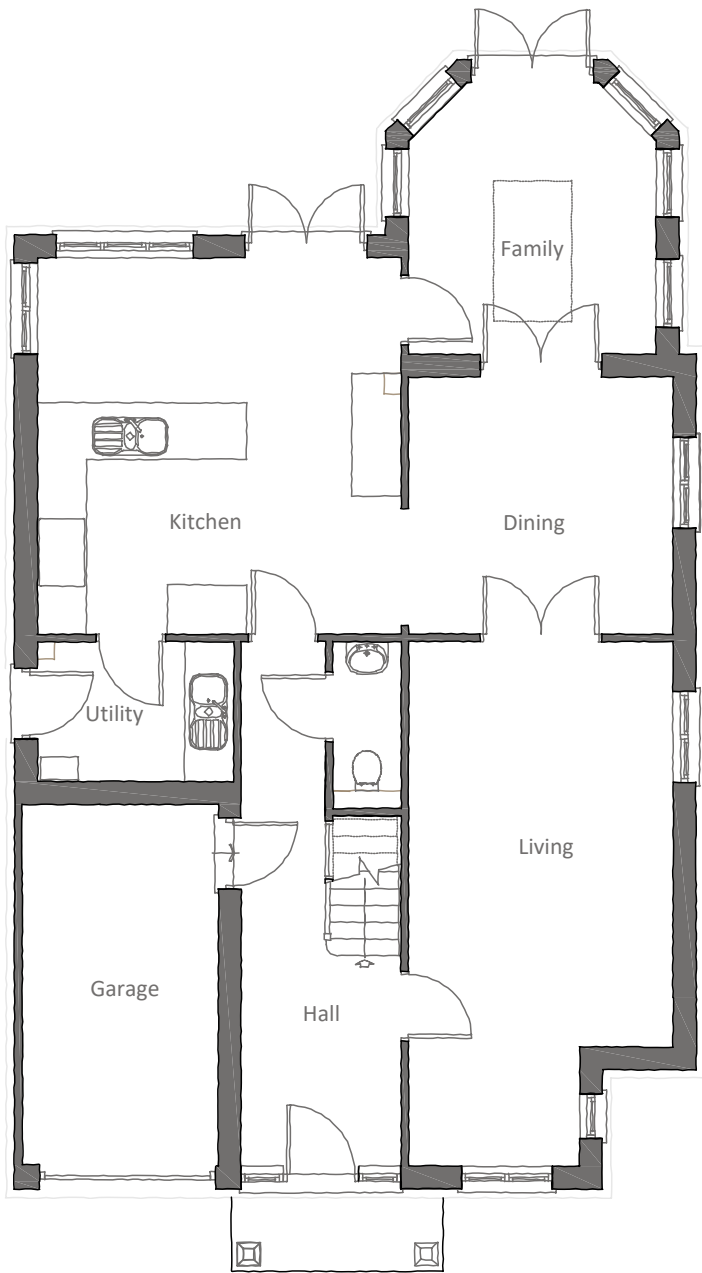

Proposed
Ground Floor Plan

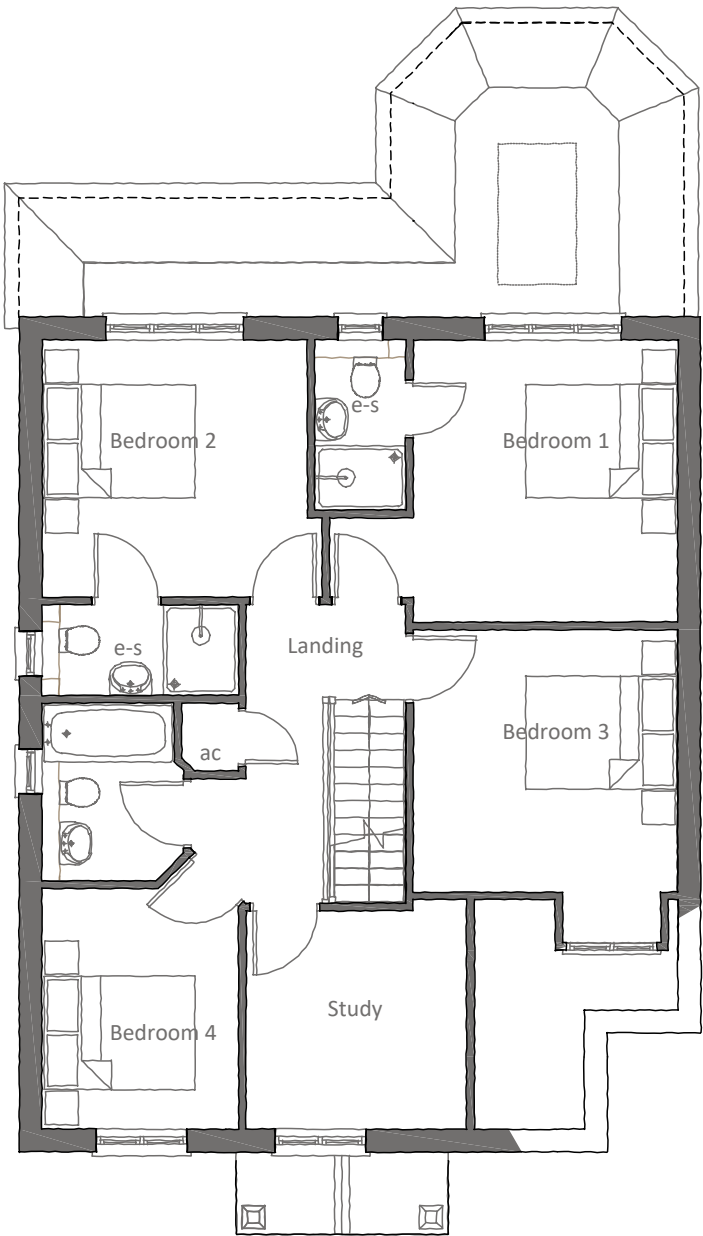

Proposed
First Floor Plan

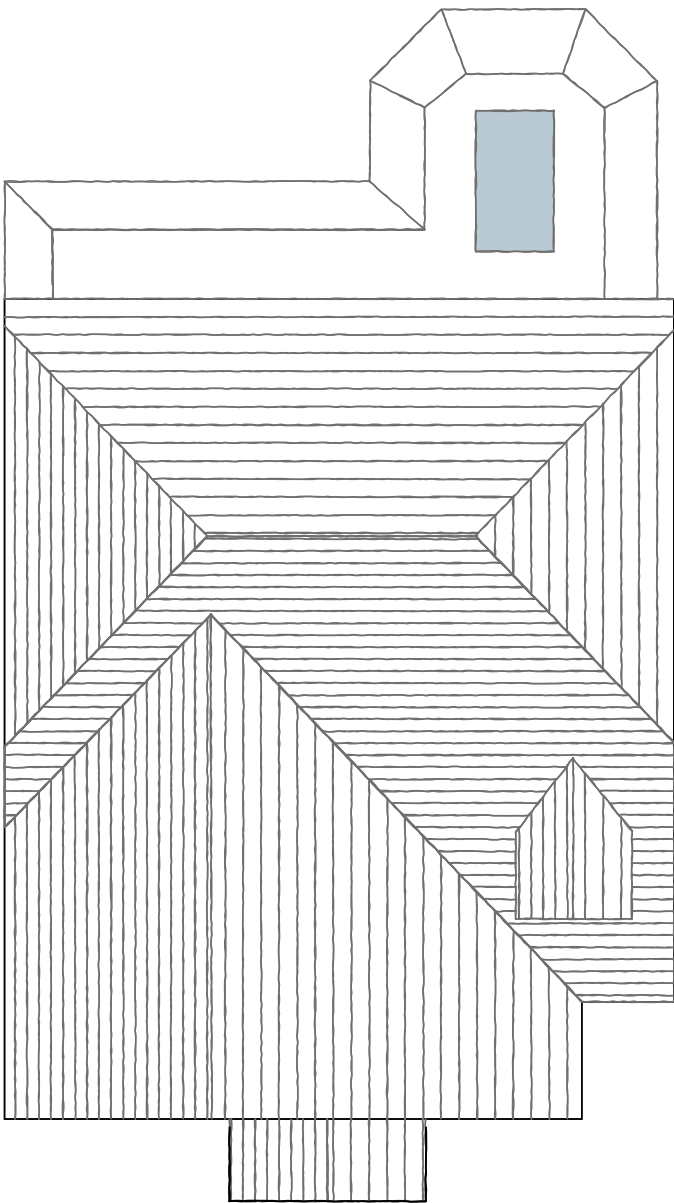

Proposed
Roof Plan

1:100 scale Bar
This Drawing has been produced for printing onto A3 size paper,





SHAUN•TANNER
ARCHITECTURE & PLANNING

www.stlarchitecture.co.uk studio@stlarchitecture.co.uk 0118 989 0808

CLIENT Siloam Construction
PROJECT Land at 46 Robin Hood Lane,
Winnersh, Wokingham, RG41 5NQ
DRAWING Plot 2 - Floor Plans

STATUS .
SCALE 1:100 @ A3 DRAWN DN CHECKED NO 3787/103 REV A
DATE June 2024

THIS DRAWING MUST NOT BE SCALED UNLESS ISSUED FOR PLANNING PURPOSES. ALL DIMENSIONS ARE TO BE VERIFIED PRIOR TO SETTING OUT, COMMENCING WORK, OR PRODUCTION OF FABRICATION DRAWINGS. REPORT ANY DISCREPANCIES TO THE SUPERVISING OFFICER IMMEDIATELY. ©