



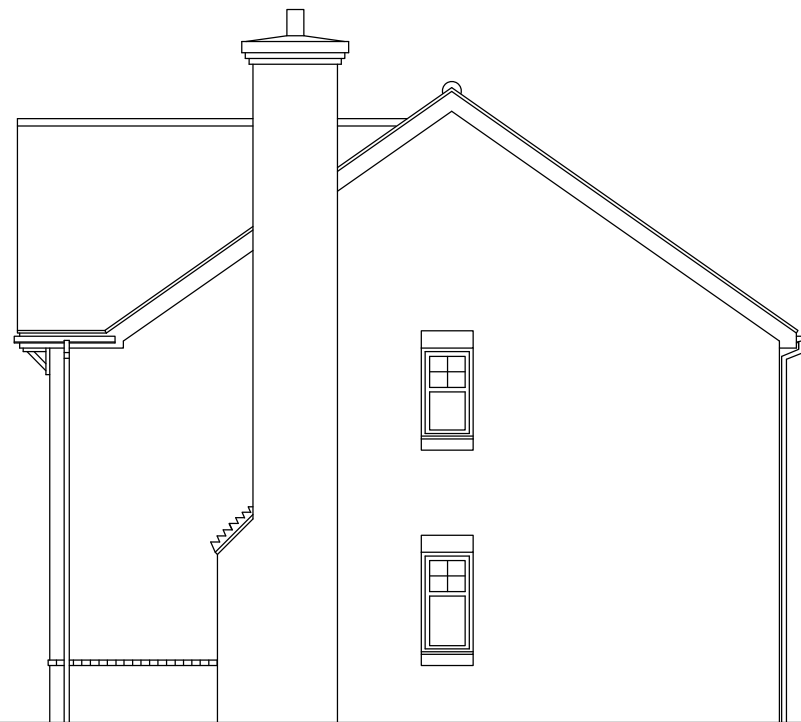


Existing West Elevation

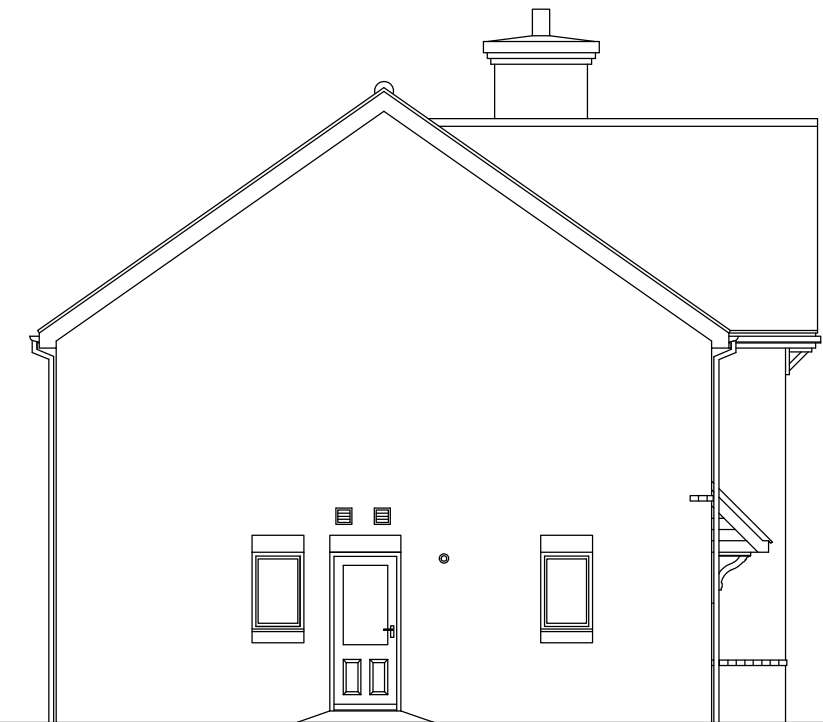

Existing South Elevation



Existing East Elevation

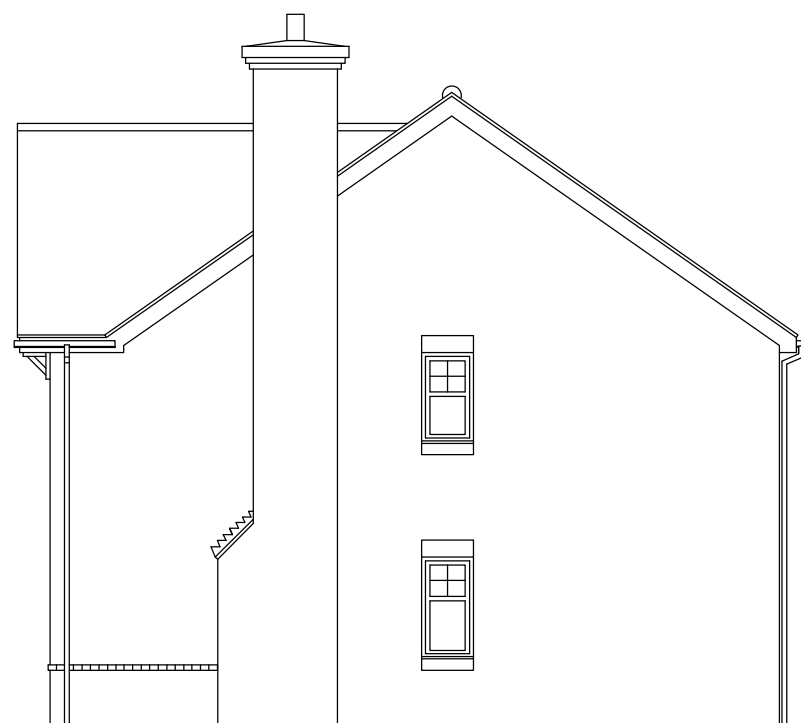


Proposed West Elevation
(As Existing)


New bi-folding sliding patio doors replacing existing 'French' patio doors.




Proposed South Elevation

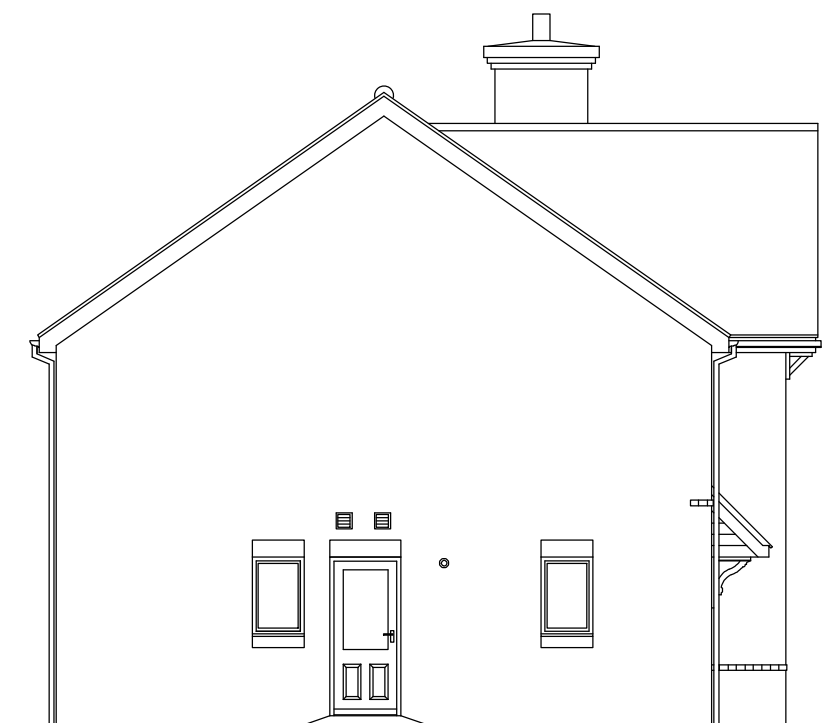


Proposed East Elevation
(As Existing)

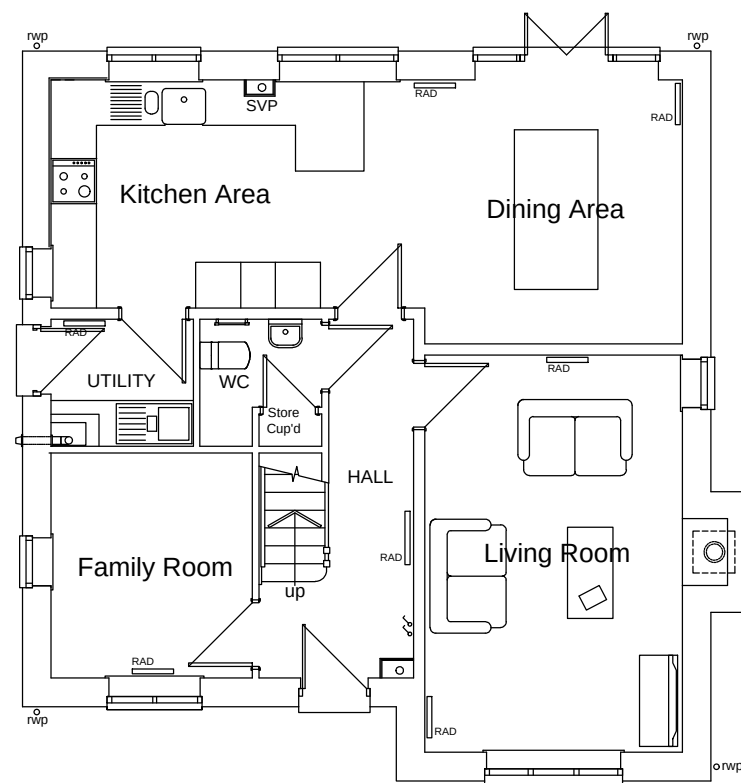

Existing Ground Floor Plan

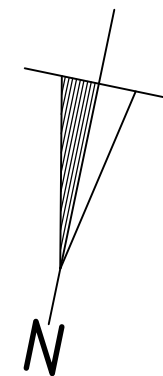

New bi-folding sliding patio doors replacing existing 'French' patio doors.

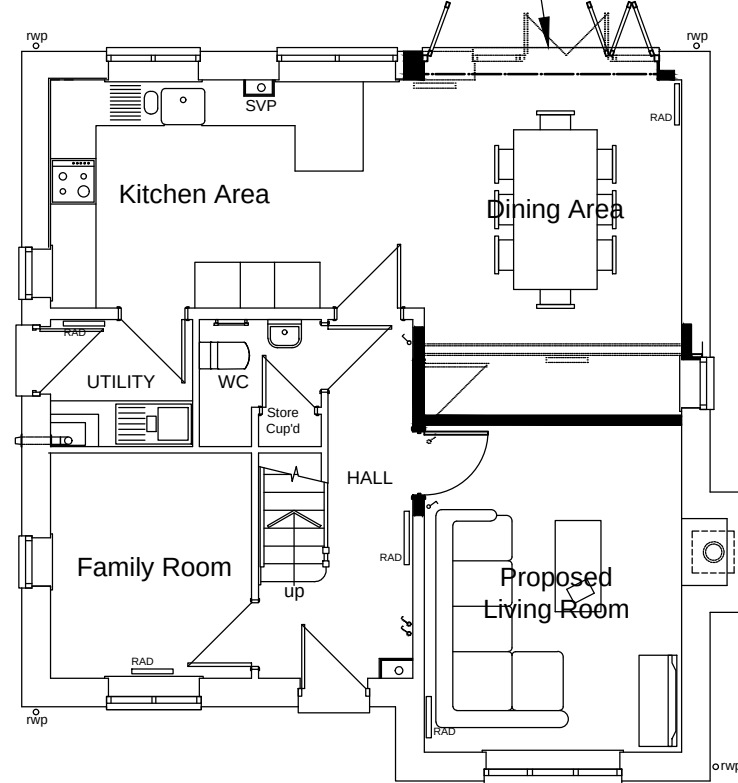

Proposed Ground Floor Plan

**Proposed Removal of Existing Rear French Patio Doors
Increase Structural Opening Width and Install New Bi-folding
Sliding Patio Doors plus Internal Alterations at 12 Hayward
Crescent, Wokingham, RG40 1LS.**

Client	Description
Mr and Mrs Hill. 12 Hayward Crescent Wokingham, Berkshire, RG40 1LS.	Existing and Proposed Ground Floor Plans and Elevations.

All dimensions to be checked on site. Any discrepancy between this drawing and other information is to be referred to the Planning Consultant. This drawing is copyright.

MARTIN BUTLER PARTNERSHIP LIMITED

15 Whaley Road Wokingham Berkshire RG40 1QA Tel: 0118 9890 990	Date: 24/09/26 Checked: ---- Drawn by: AB	Scale 1:100	Project No. 22609-4	Drawing No. 01	Revision
--	---	----------------	------------------------	-------------------	----------