
 


2650/SK.1 - Site plan for 12, Lancaster Gardens, Earley, Reading, RG6 7PA

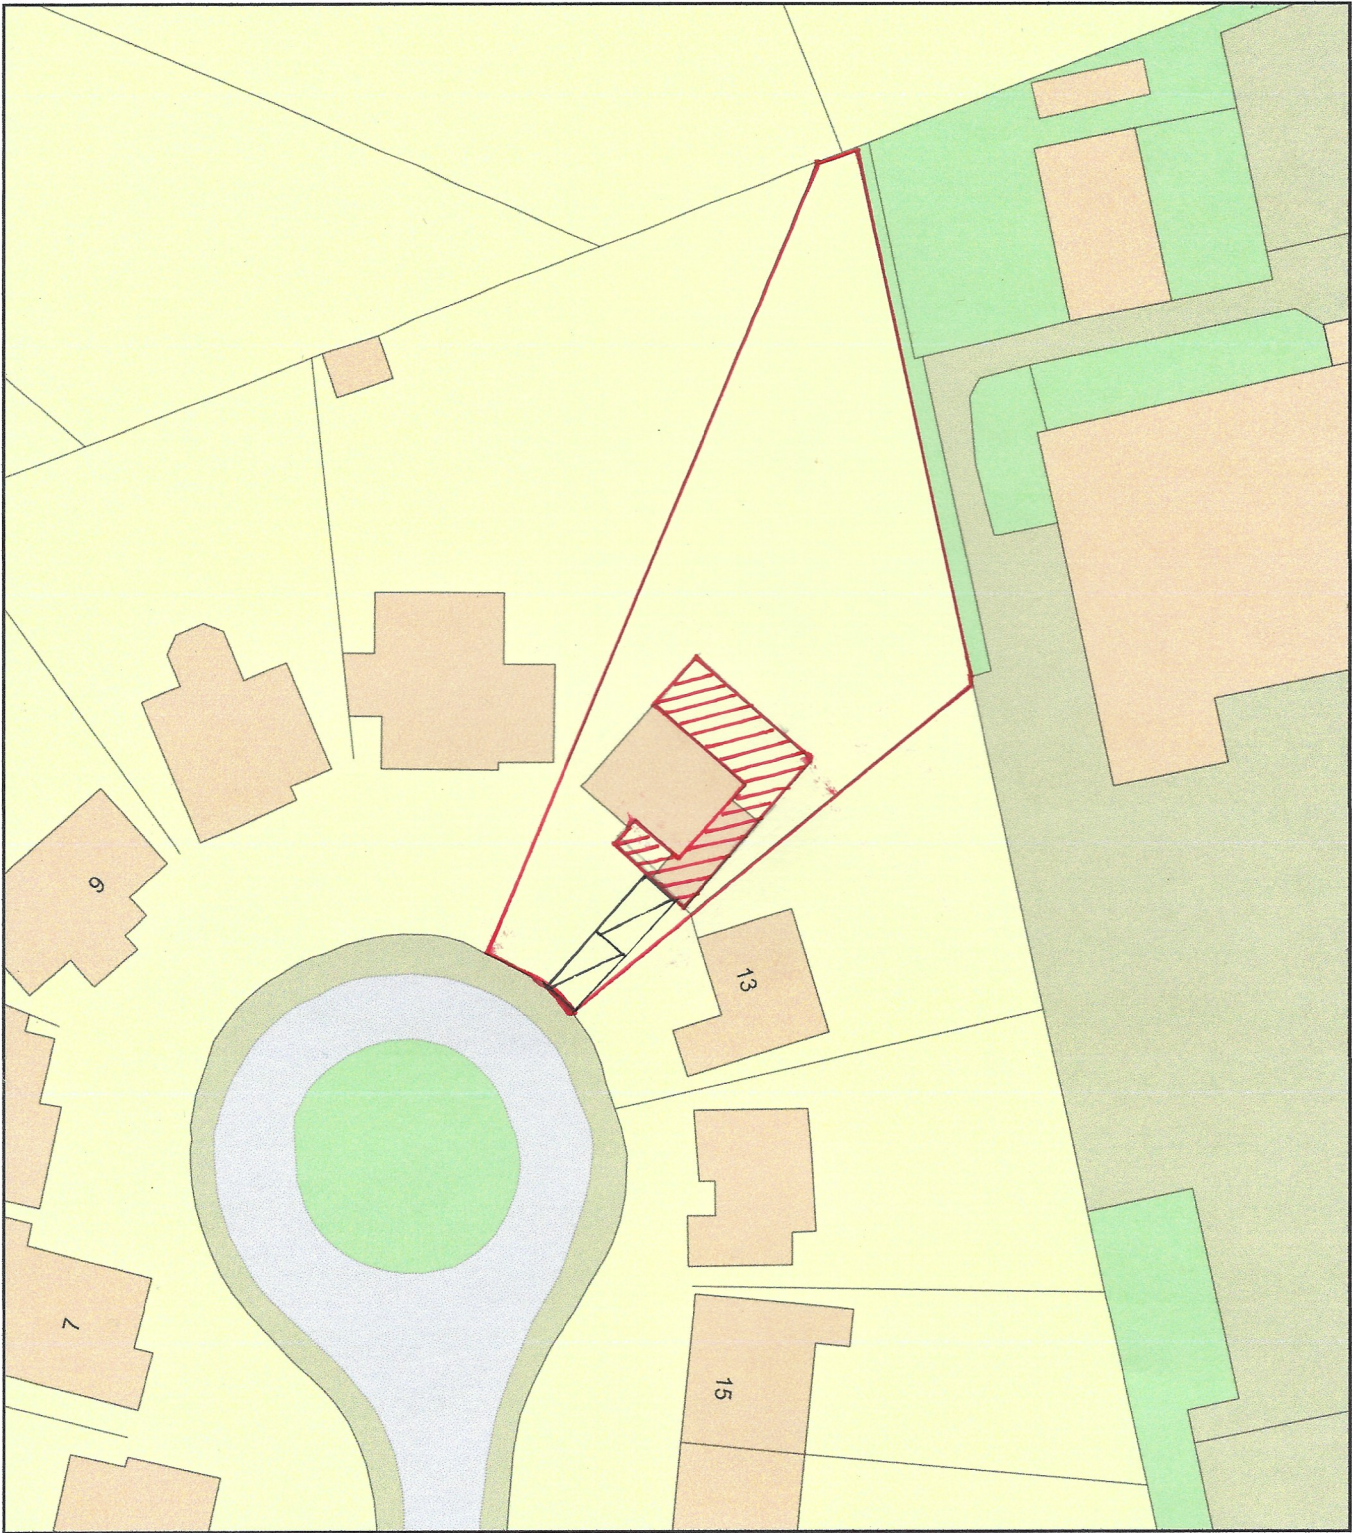

Plan Produced for: Wallace Bacon Consultants

Date Produced: 02 Jul 2026

Plan Reference Number / Project ID: TQRQM26183131341143 / 2650

Scale: 1:500 @ A4

