



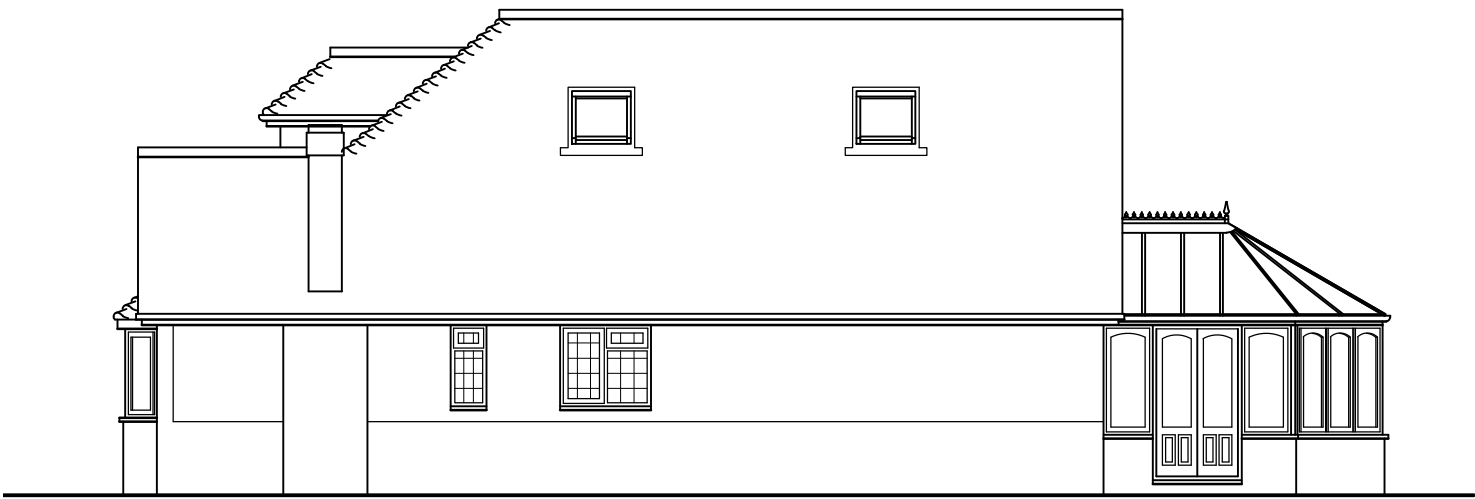

EXISTING SIDE ELEVATION




EXISTING REAR ELEVATION

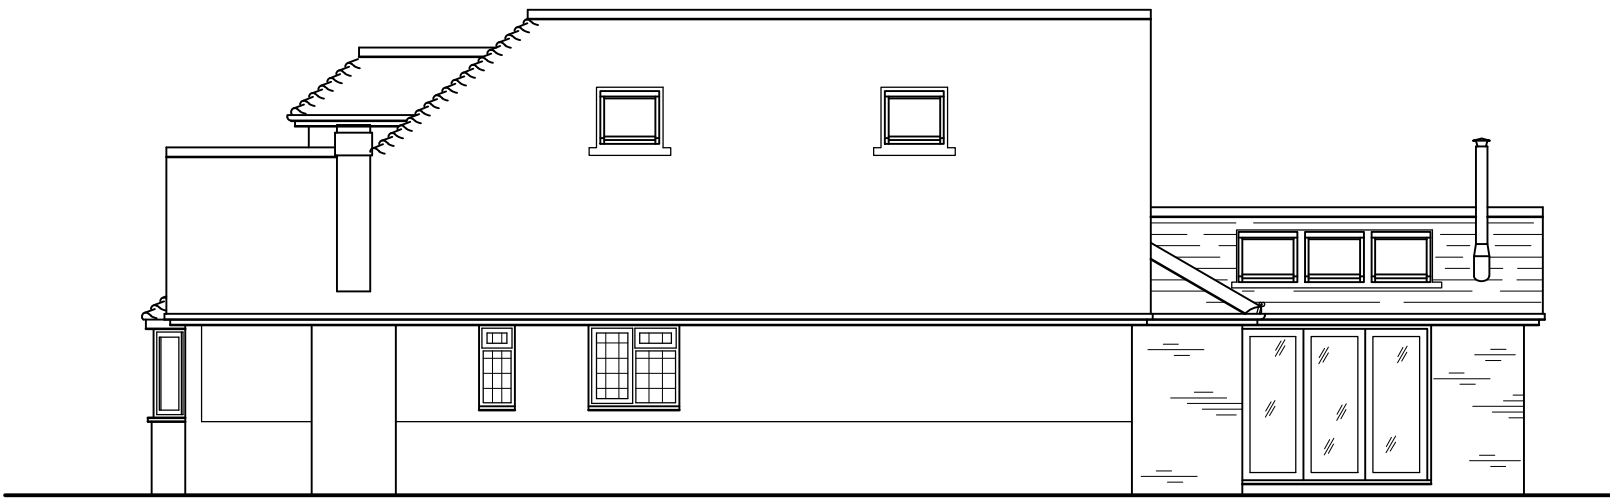


PROPOSED SIDE ELEVATION




PROPOSED REAR ELEVATION

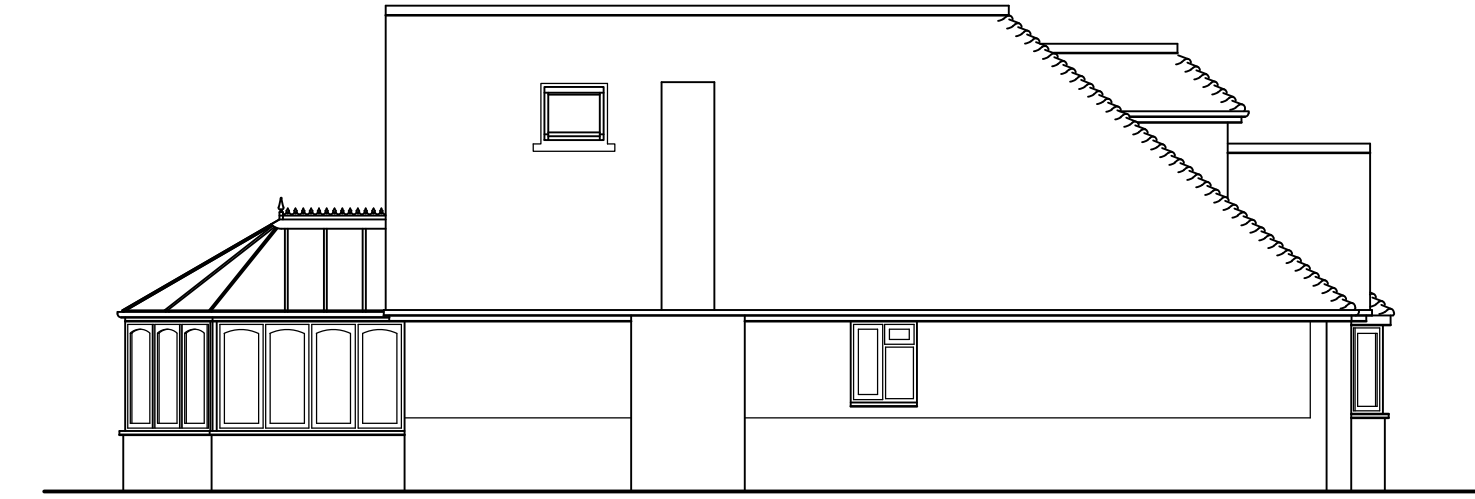


EXISTING SIDE ELEVATION

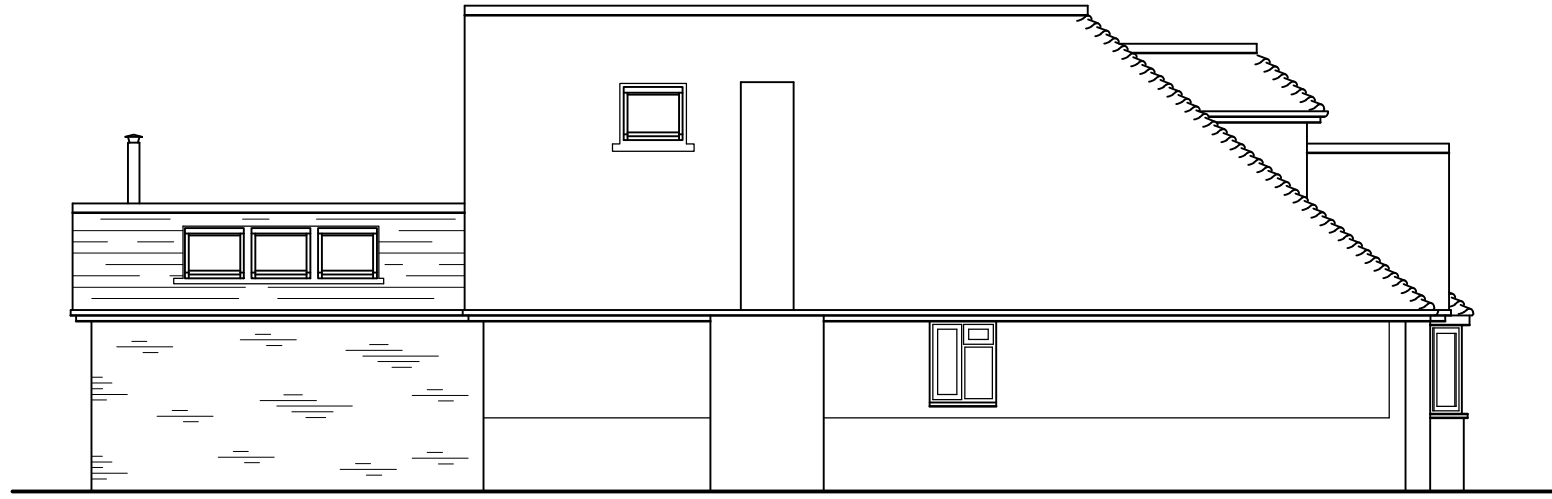


PROPOSED SIDE ELEVATION

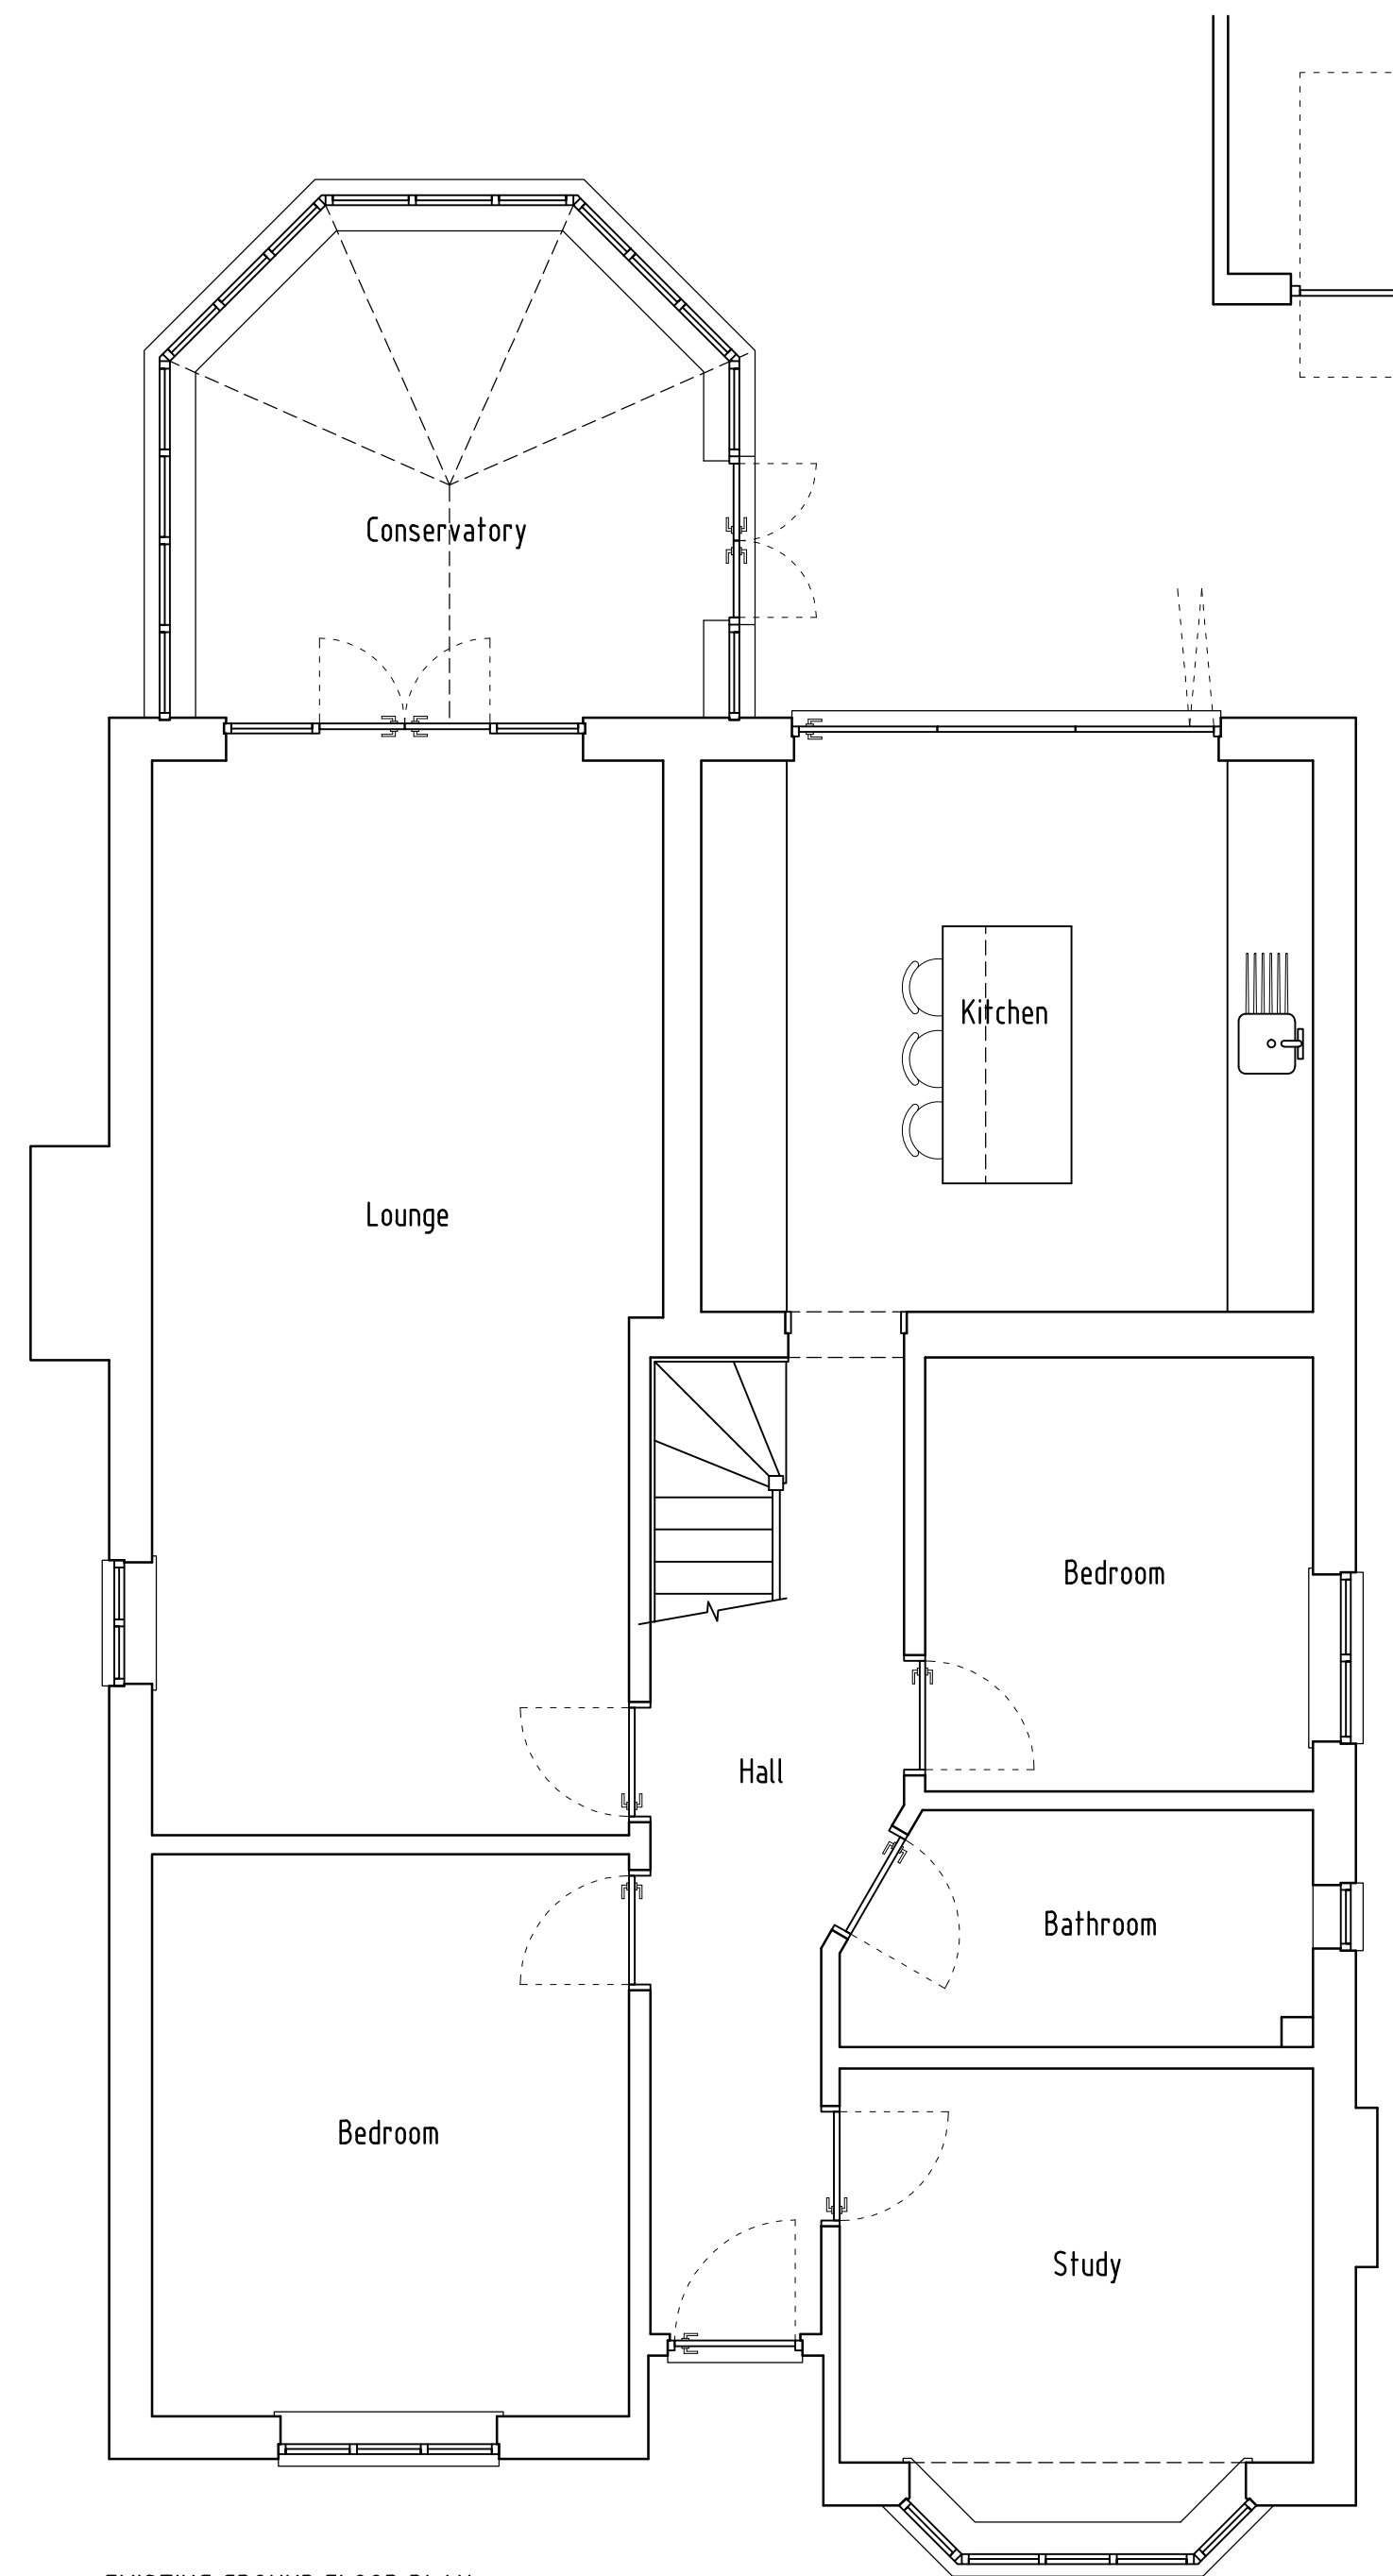

EXISTING GROUND FLOOR PLAN

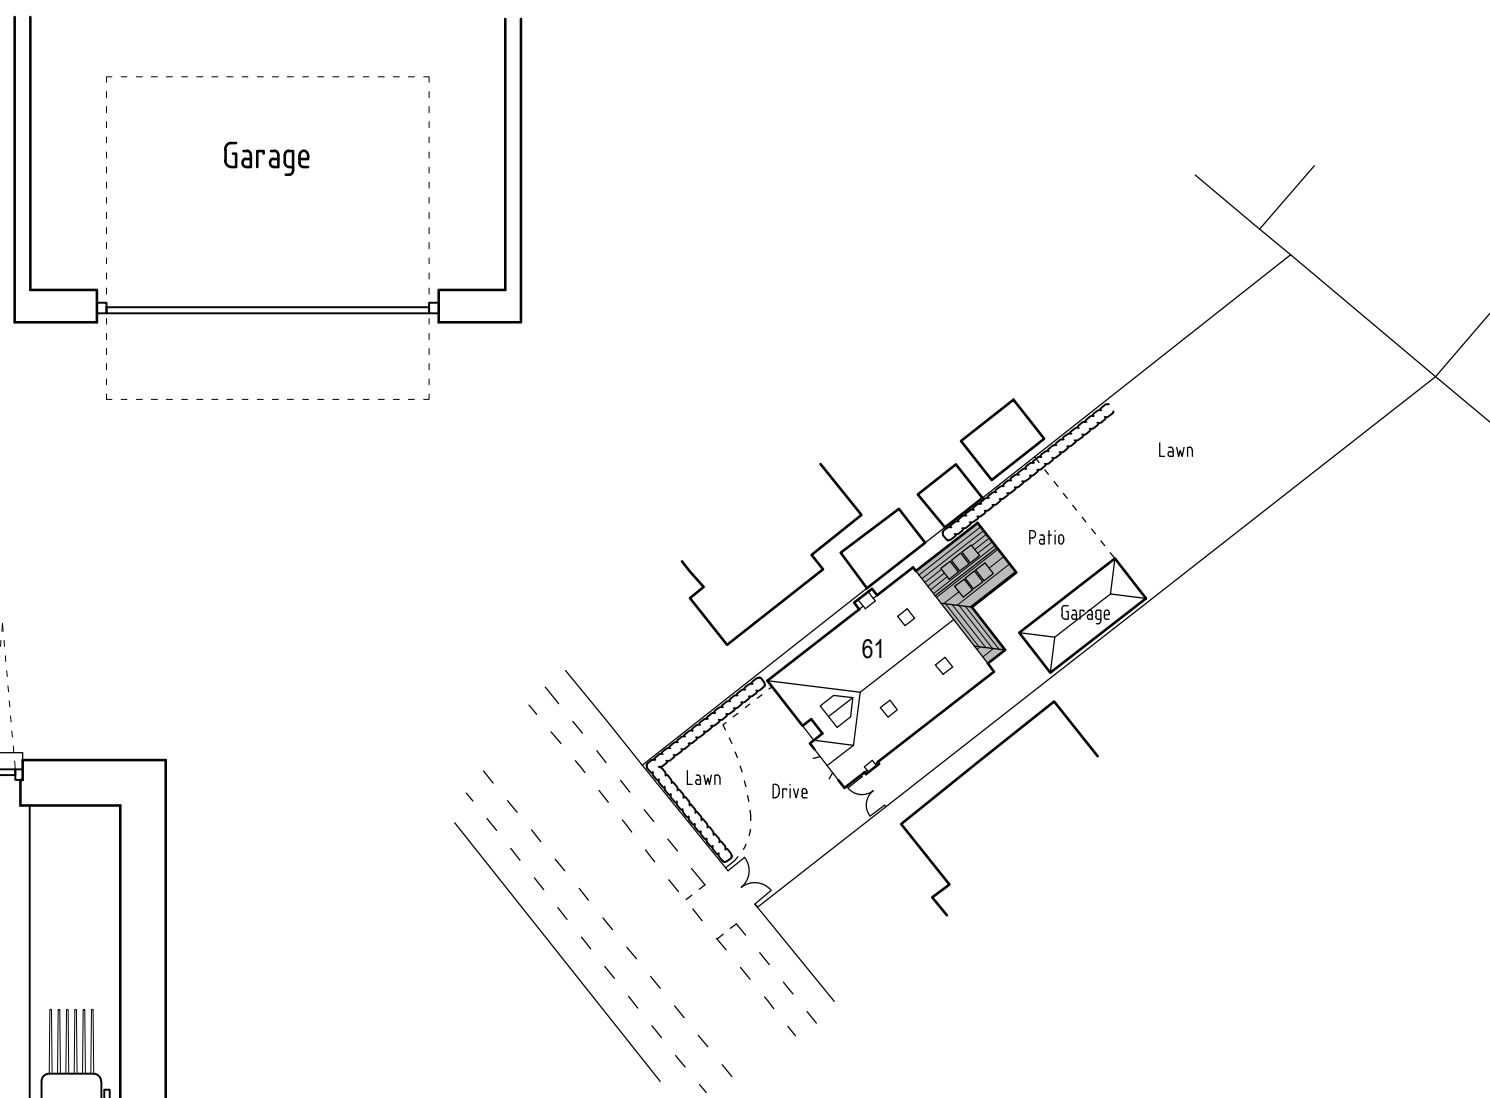



PROPOSED SITE PLAN
Scale 1:500

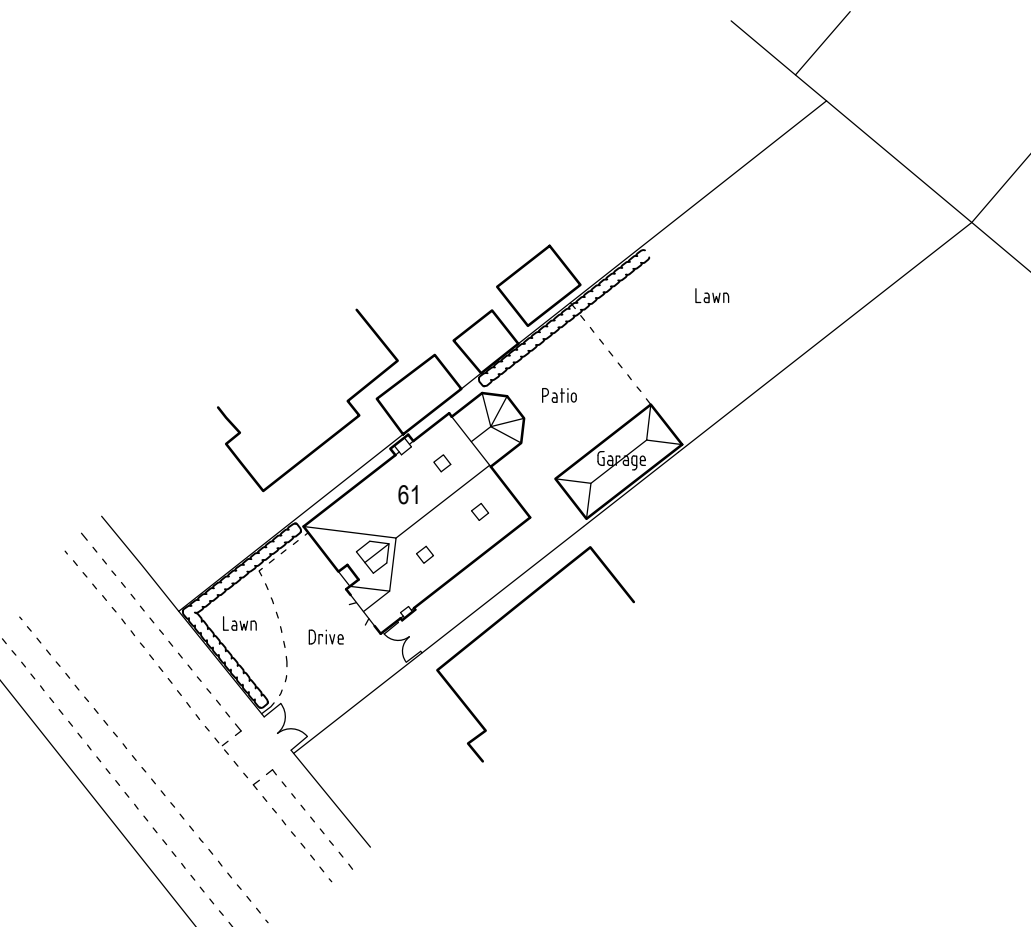

EXISTING SITE PLAN
Scale 1:500



PROPOSED GROUND FLOOR PLAN

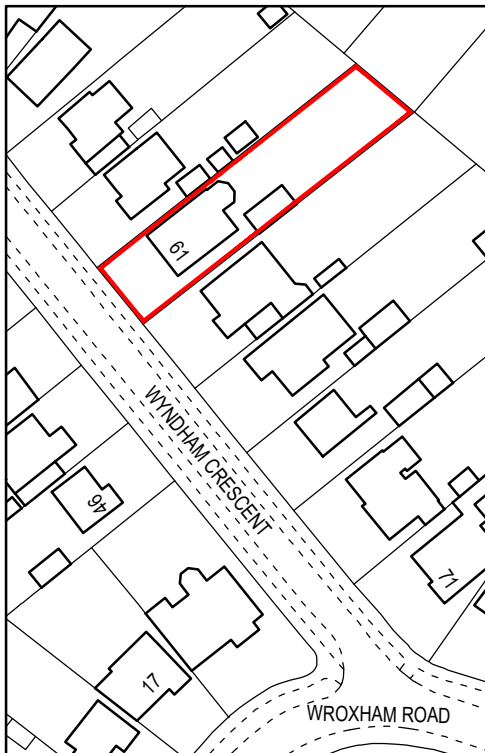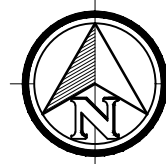

LOCATION PLAN
Scale 1:250



Unit 20 Pipers Industrial Estate
Pipers Lane
Thatcham
Berkshire
RG19 4NA
Phone:
0118 9884477
E-mail:
mail@bdsurveyors.co.uk
Web:
www.bdsurveyors.co.uk

Project
Single storey rear extension at
61 WYNDHAM CRESCENT
WOODLEY
READING

Drawing title
PLANS & ELEVATIONS

Client Ms J McSWEENEY	Scale 1:50 1:100
Drawing number & status 6971:24:1 PLANNING	Rev Date 10.06.24 Drawn by TCG

Revisions

Scale bar - each bar measures 10mm
Drawing Copyright© BDS Surveyors Ltd. A1 804 x 641mm