



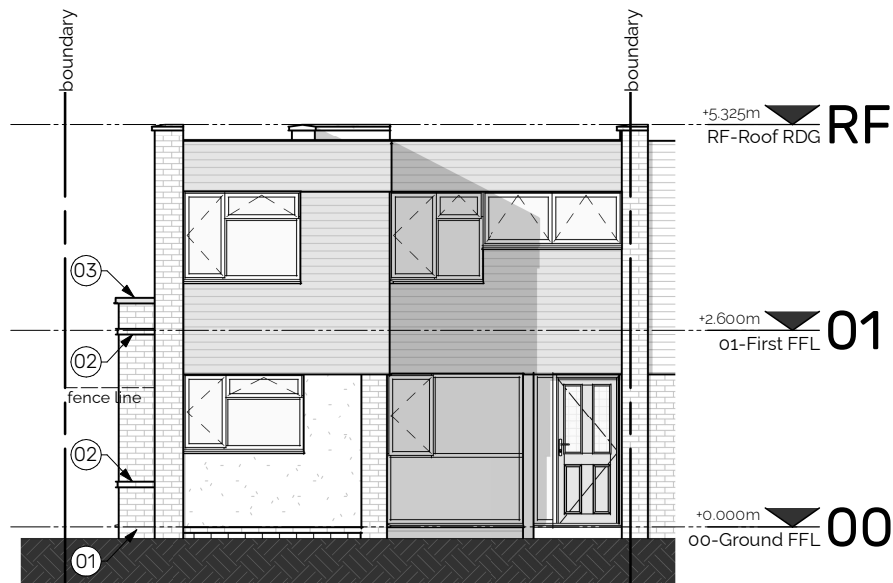

NW | PROPOSED NORTH-WEST ELEVATION
Scale 1 : 100

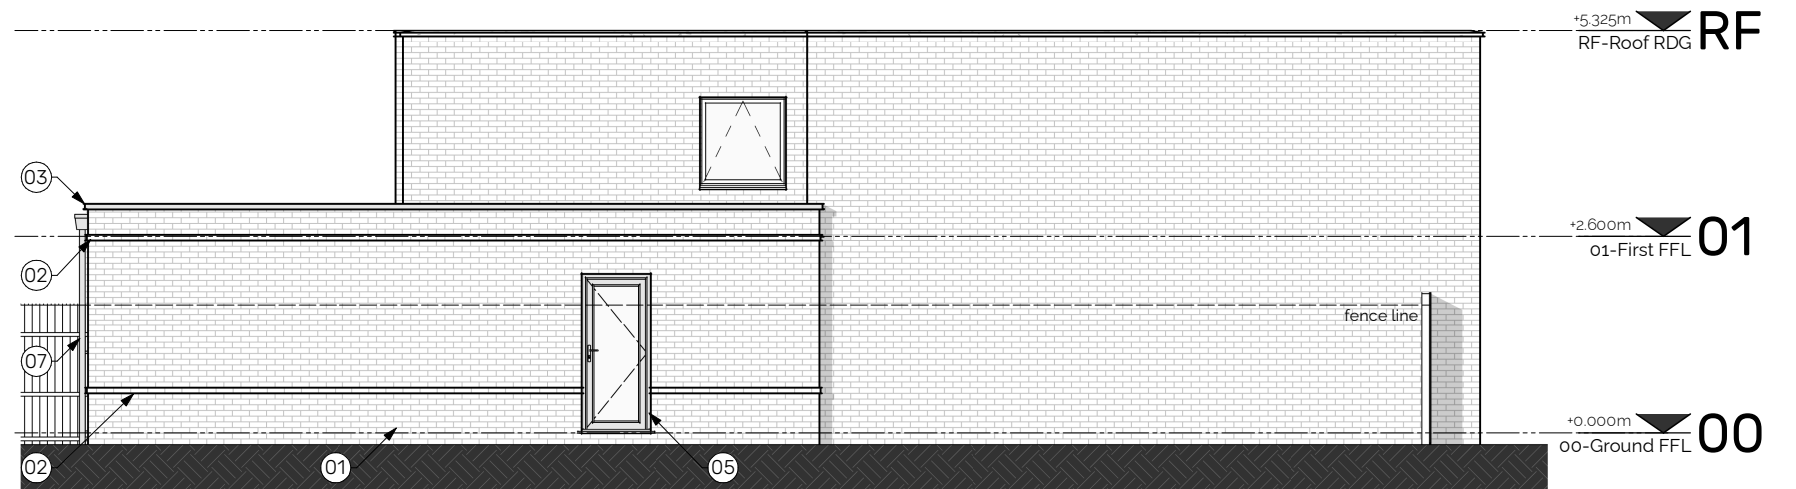


NE | PROPOSED NORTH-EAST ELEVATION
Scale 1 : 100

FINISHES/MATERIALS


Ref.	Description
01	walls - brickwork to match existing
02	walls - string course in brickwork to match existing
03	coping - black aluminium coping to parapet
04	bi-fold doors - black uPVC or aluminium double glazed

FINISHES/MATERIALS

Ref.	Description
05	external doors - black uPVC or aluminium double glazed to match existing
06	external windows - black uPVC or aluminium, double glazed & style to match existing
07	rainwater goods - uPVC black, size & style to match existing

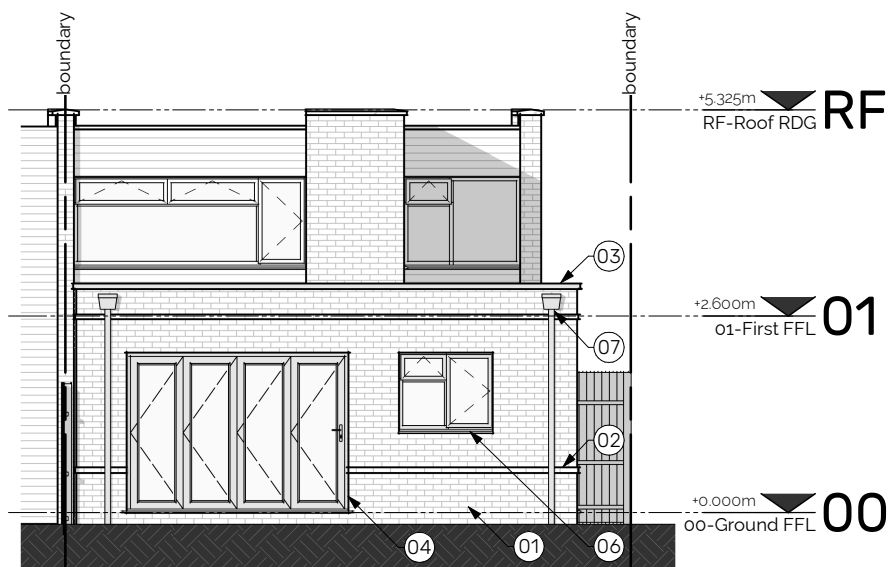

SE | PROPOSED SOUTH-EAST ELEVATION
Scale 1 : 100

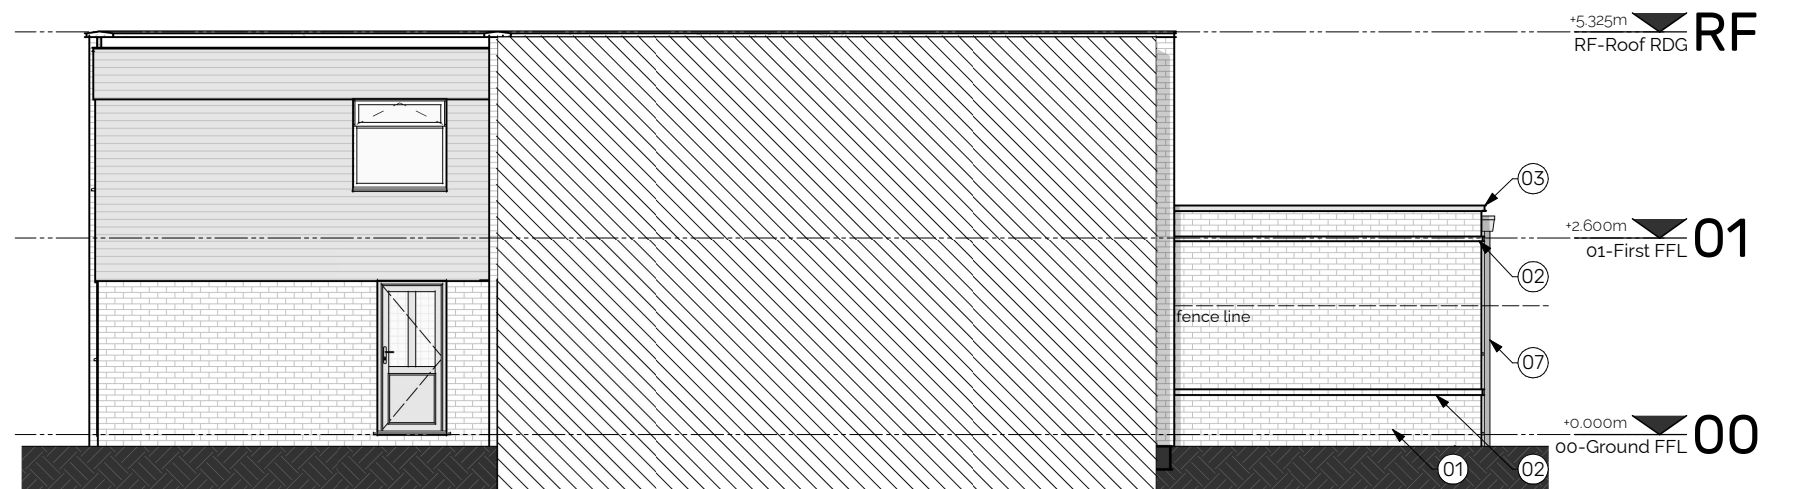

SW | PROPOSED SOUTH-WEST ELEVATION
Scale 1 : 100