


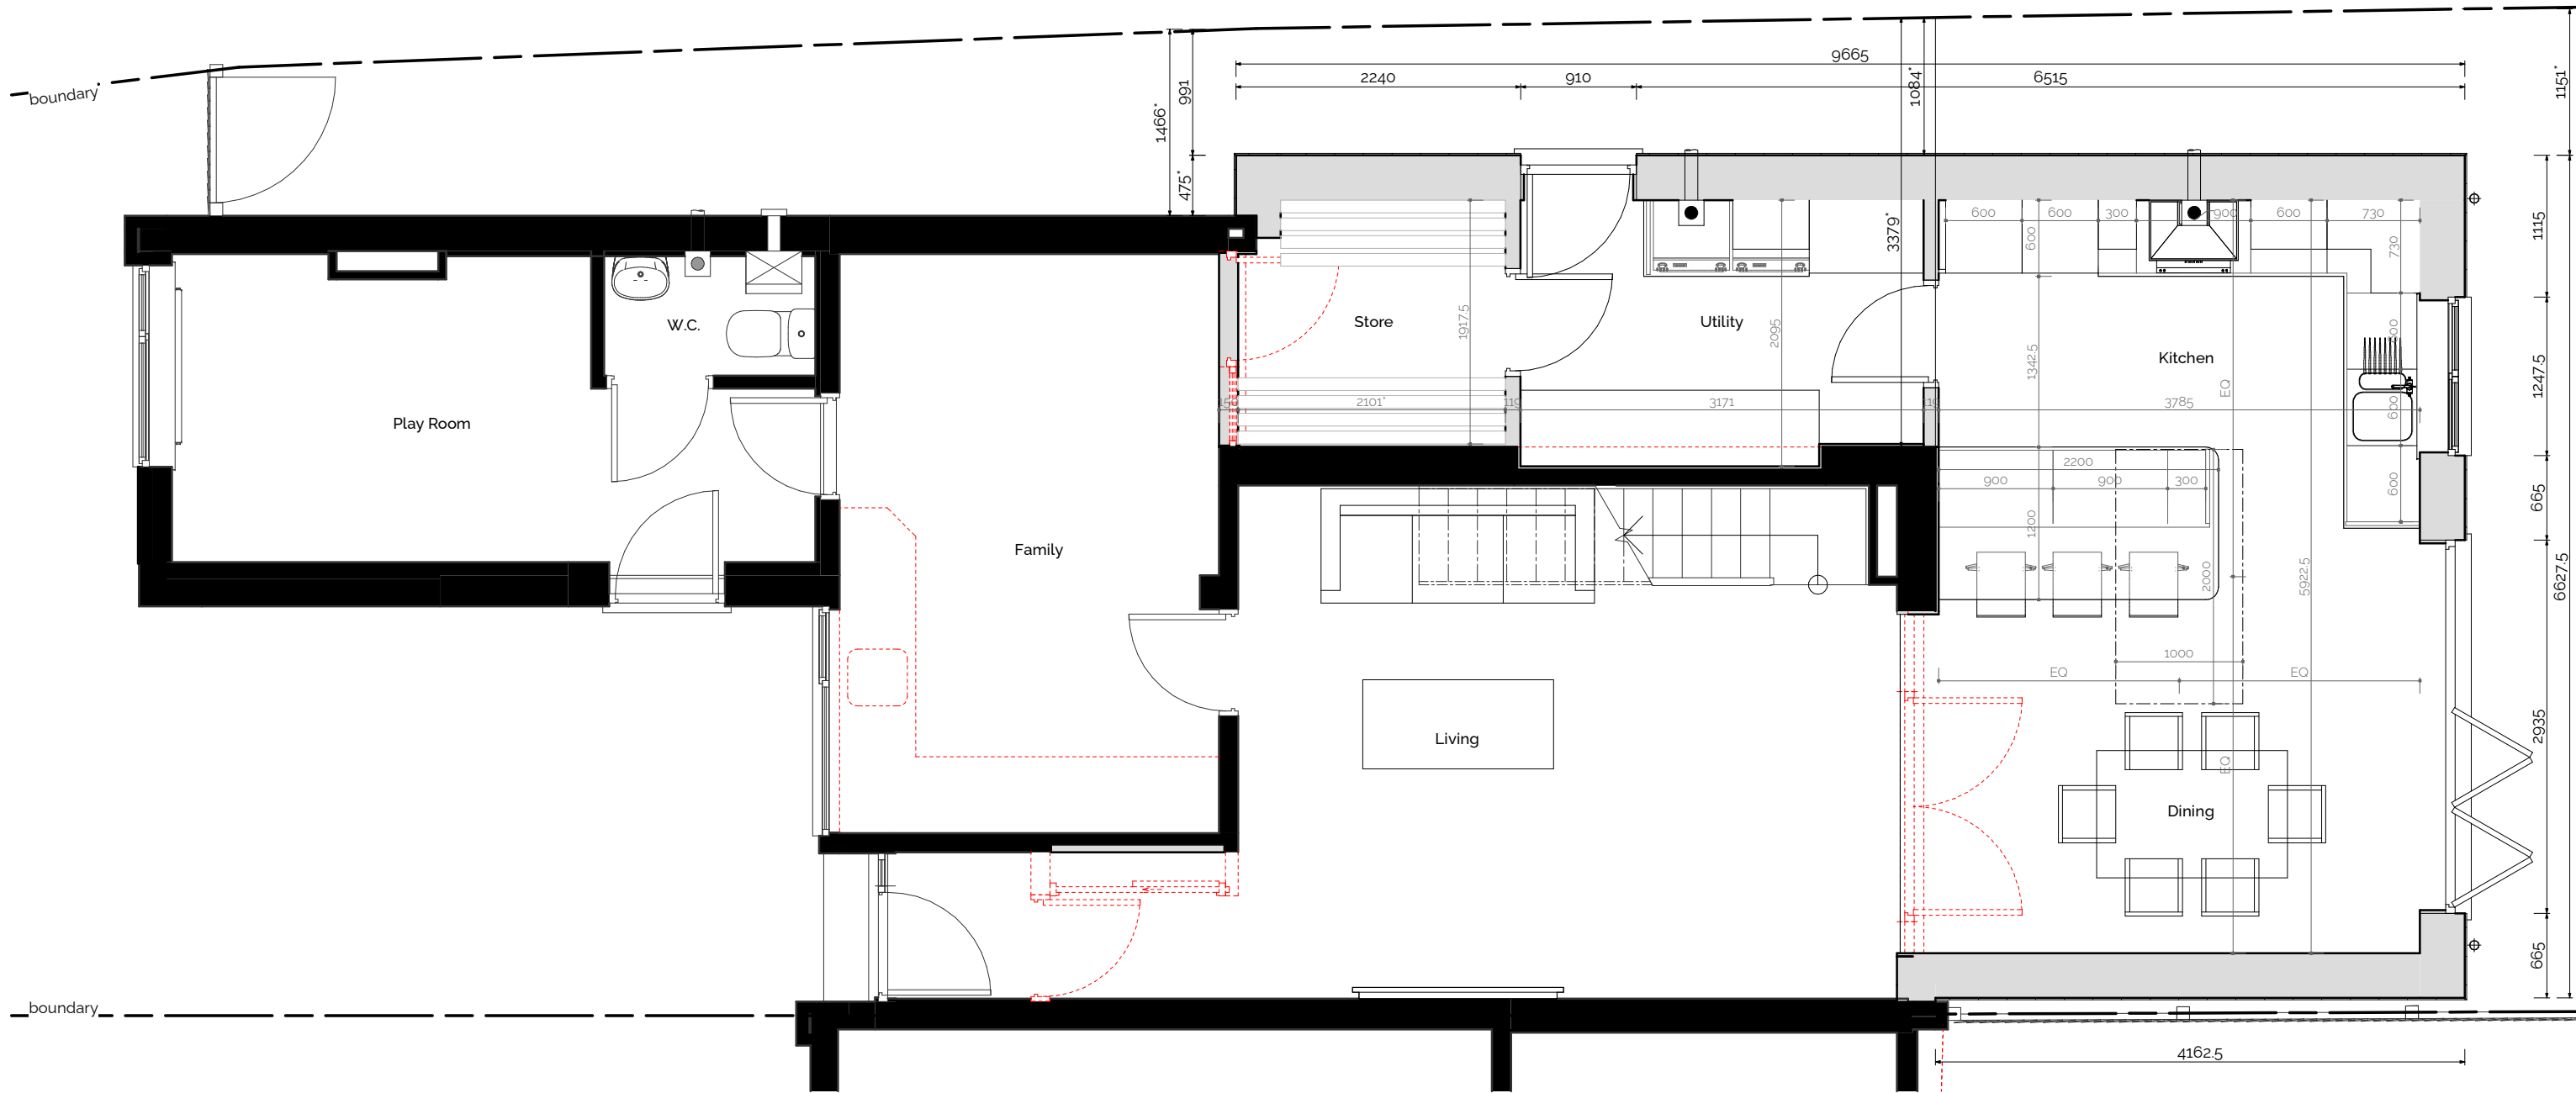

00 | PROPOSED GROUND FLOOR PLAN
Scale 1 : 50

Jamie M. Redman MCIAT
07343032178 | Jamie@jmra.co.uk



COPYRIGHT
Copyright ©2026 J M Redman Architecture.
No disclosure or copy without written permission.
Do not scale, refer to stated dimensions only. All dimensions in millimetres unless noted otherwise. Contractor to verify all dimensions and levels before commencing works.
Read with all project drawings and specifications. No liability is accepted for variation to the design or specification. Discrepancies must be reported.

0 0.5 1 1.5 2 2.5m
Scale 1 : 50

PROJECT
client
MS. F. FRANCIS
location
26 LEYBURN CLOSE, WOODLEY, READING, BERKSHIRE. RG5 4PX
description
SINGLE STOREY SIDE & REAR EXTENSION

ISSUE	rev.	date	description	
	P1 A	26.06.2026 28.06.2026	Preliminary Planning	
date		28.06.2026	status	PLANNING
drawn		JMR	for planning application support, not for construction	

DOCUMENT
title
PROPOSED GROUND FLOOR PLAN
size
A3
reference
26004-JMR

revision
A
020