






Existing Front Elevation

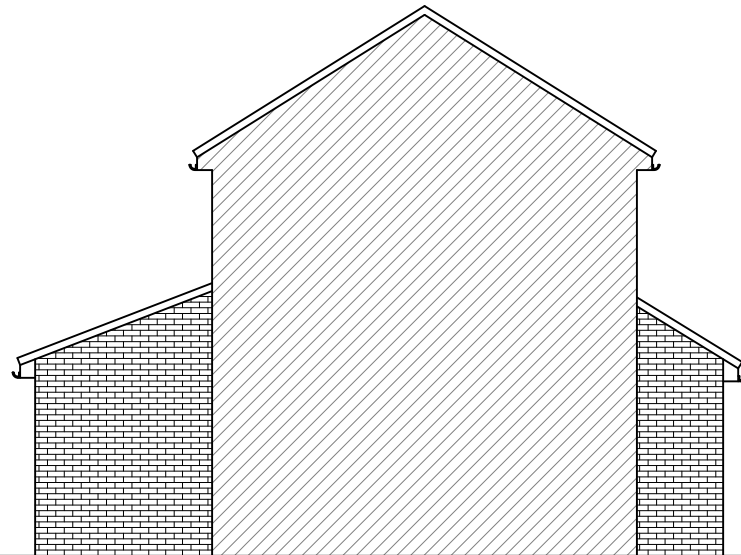

Existing Side Elevation - A

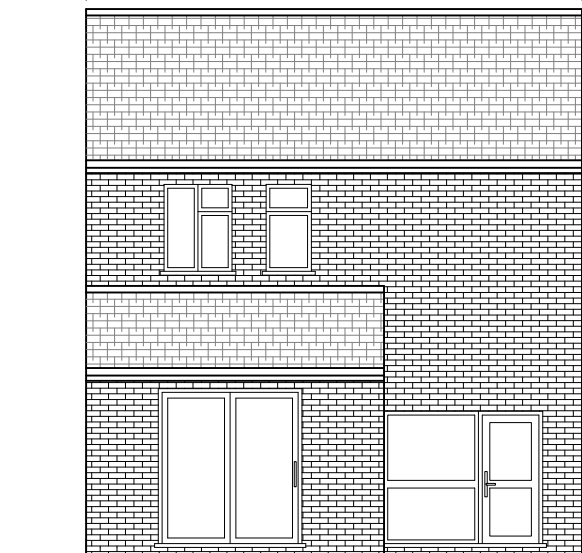

Existing Rear Elevation

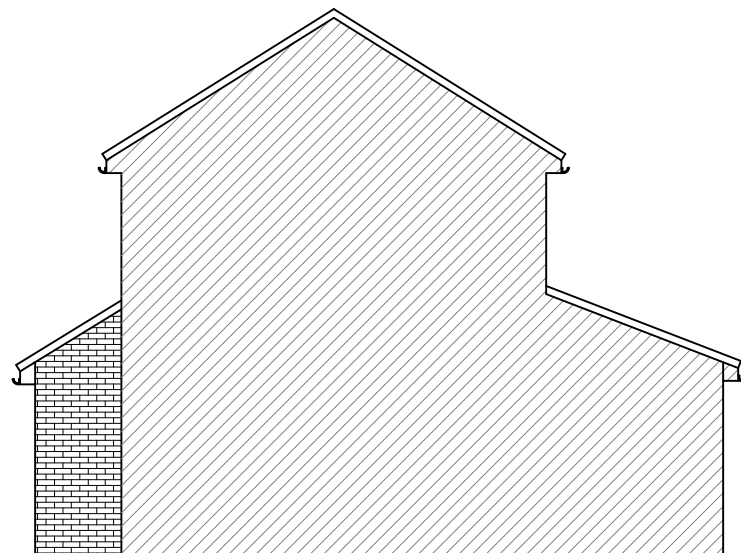

Existing Side Elevation - B

Scale 1:100 0 1 2.5 5 10m



Project 55 CHILCOMBE WAY RG6 3DA	
Drawing EXISTING ELEVATIONS	
Dwg No. 102	Date APRIL 2026
Scale @ A3 1:100	