


NOTES

© SK Design consultants - THIS DRAWING AND DESIGN REMAINS THE COPYRIGHT AND INTELLECTUAL PROPERTY OF SK CONSULTANTS AND SHALL NOT BE COPIED IN ANY FORMAT WITHOUT APPROVAL.


THIS DRAWING IS TO BE READ IN CONJUNCTION WITH ALL OTHER DRAWINGS AND DOCUMENTS PROVIDED. THE CONTRACTOR MUST CHECK ALL DIMENSIONS ON SITE BEFORE PLACING ORDERS FOR MATERIALS OR SHOP FABRICATIONS OR COMMENCING WORKS ON SITE. ANY DISCREPANCIES SHOULD BE NOTIFIED BEFORE PROCEEDING.



PROPOSED WEST ELEVATION
SCALE 1 : 100

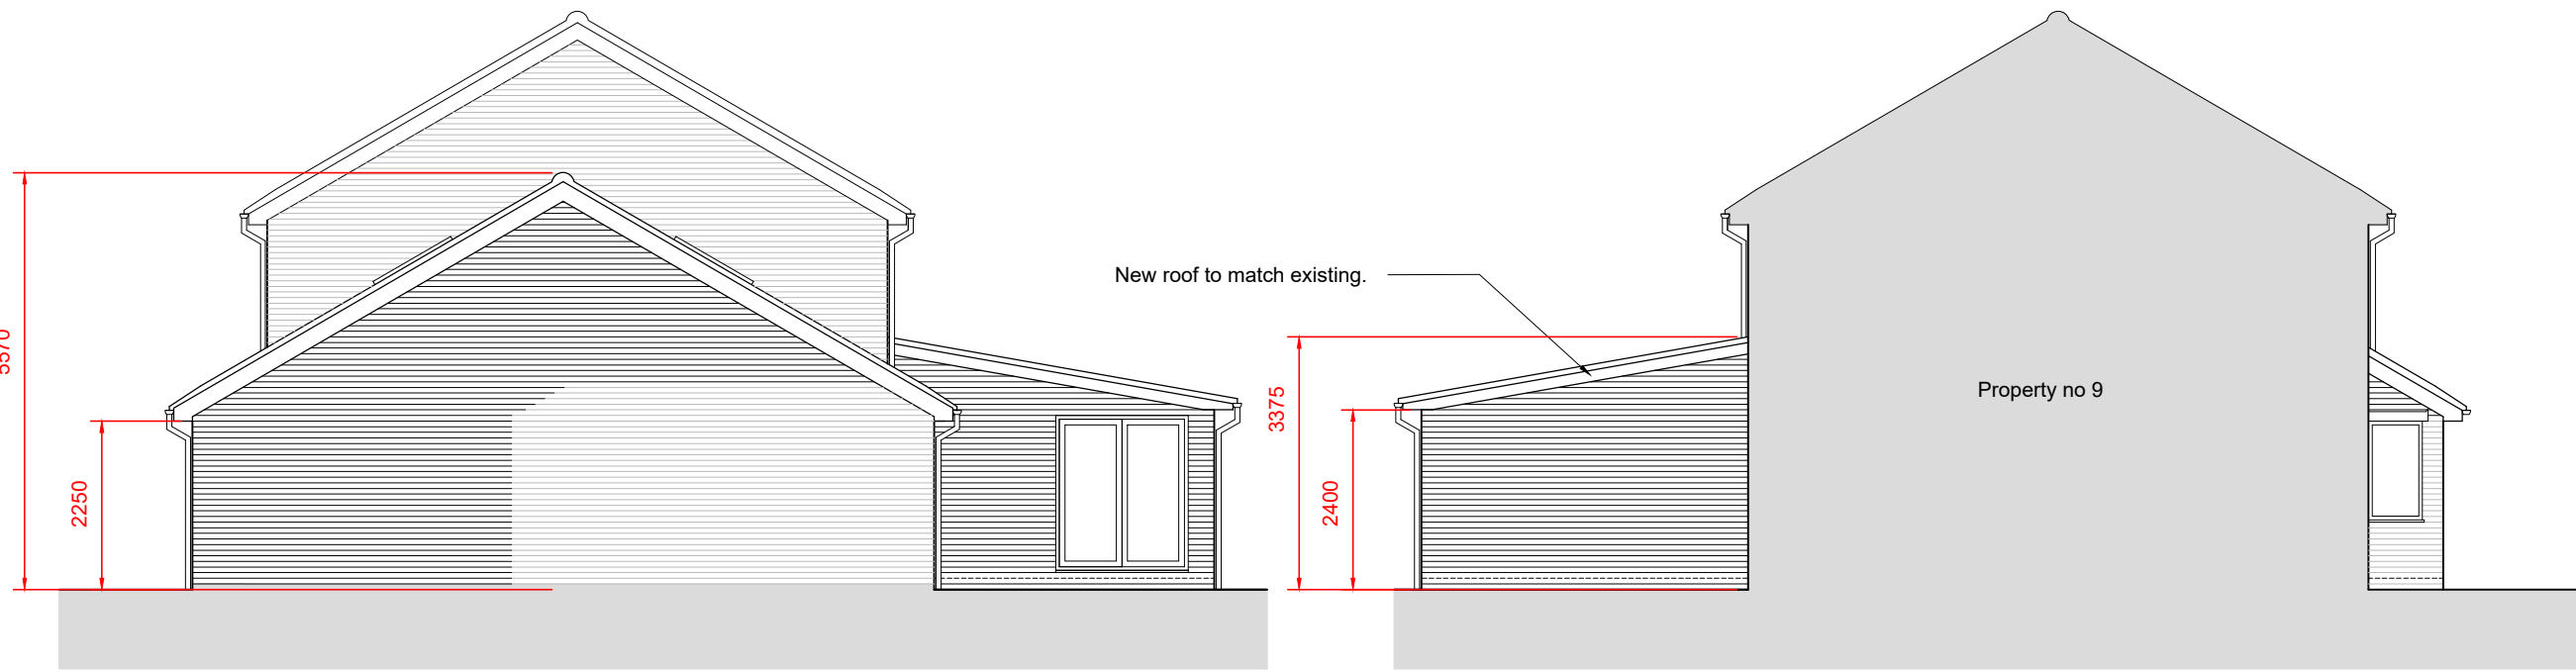

PROPOSED SOUTH ELEVATION
SCALE 1 : 100
Storage

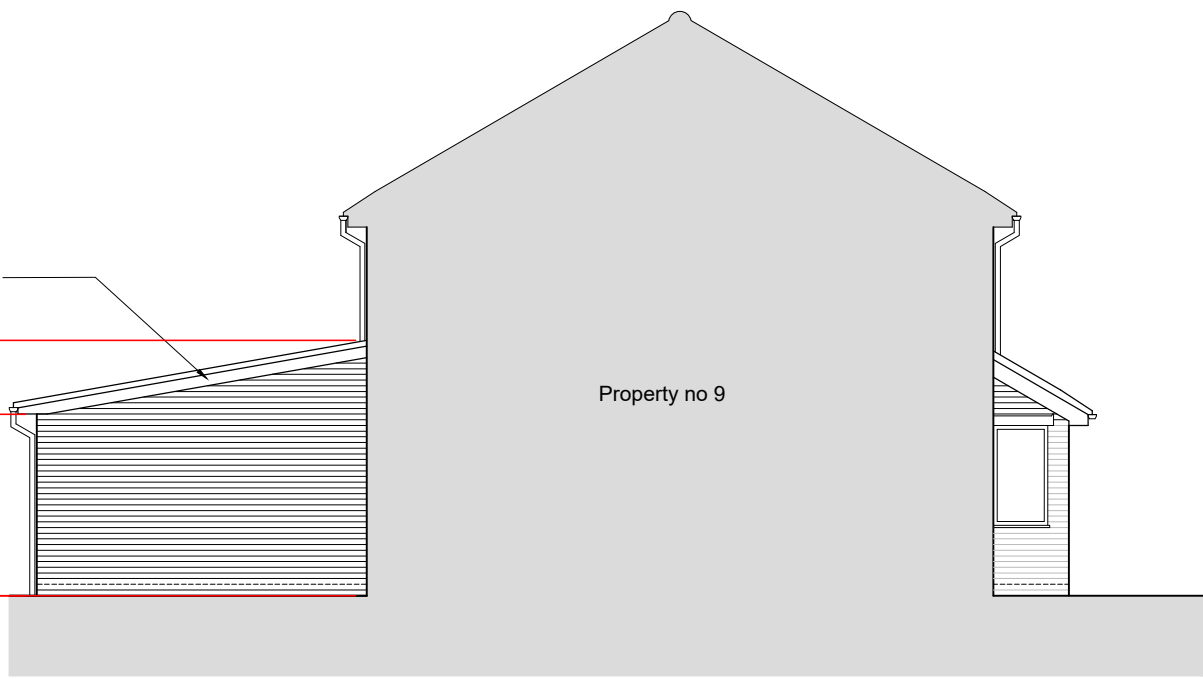


PROPOSED NORTH ELEVATION
SCALE 1 : 100




PROPOSED EAST ELEVATION
SCALE 1 : 100



EXISTING WEST ELEVATION
SCALE 1 : 100

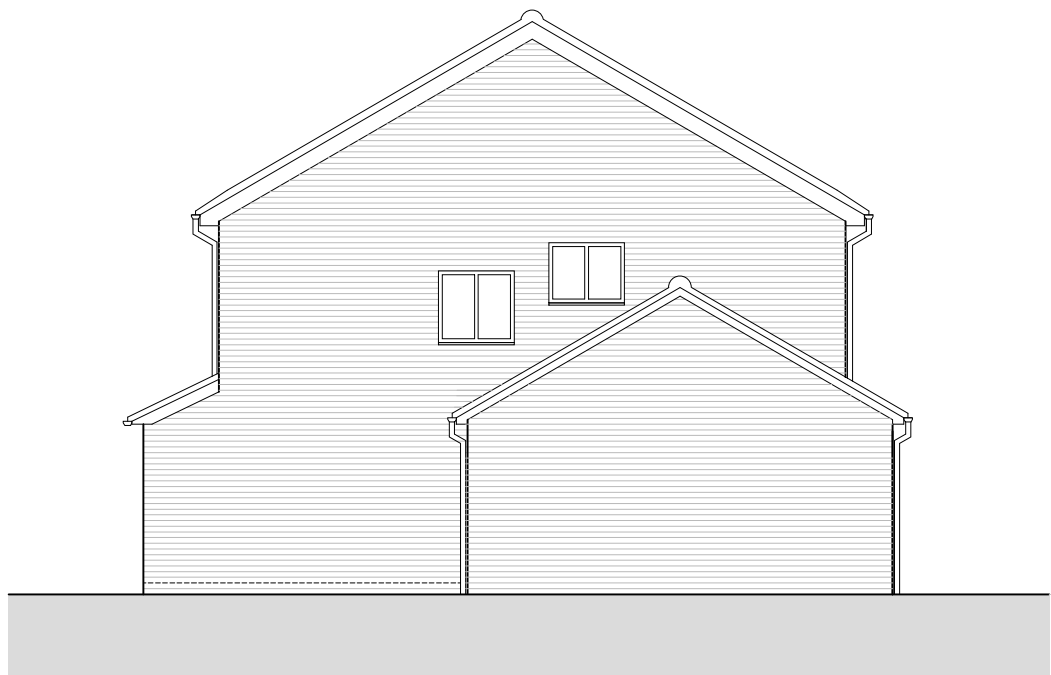


EXISTING SOUTH ELEVATION
SCALE 1 : 100

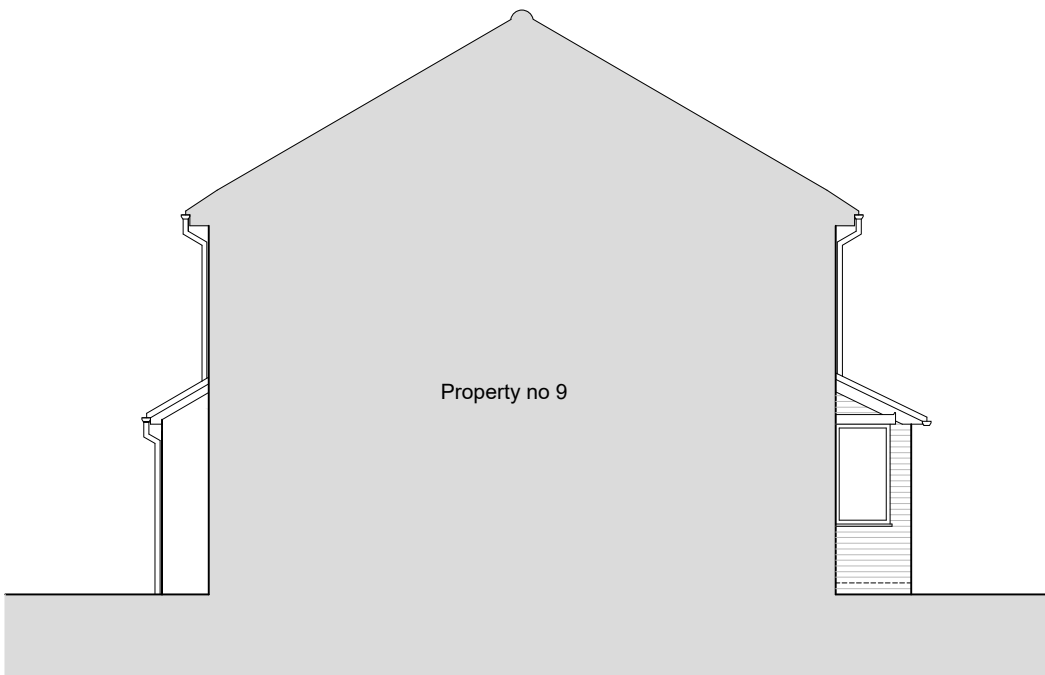


EXISTING NORTH ELEVATION
SCALE 1 : 100




EXISTING EAST ELEVATION
SCALE 1 : 100

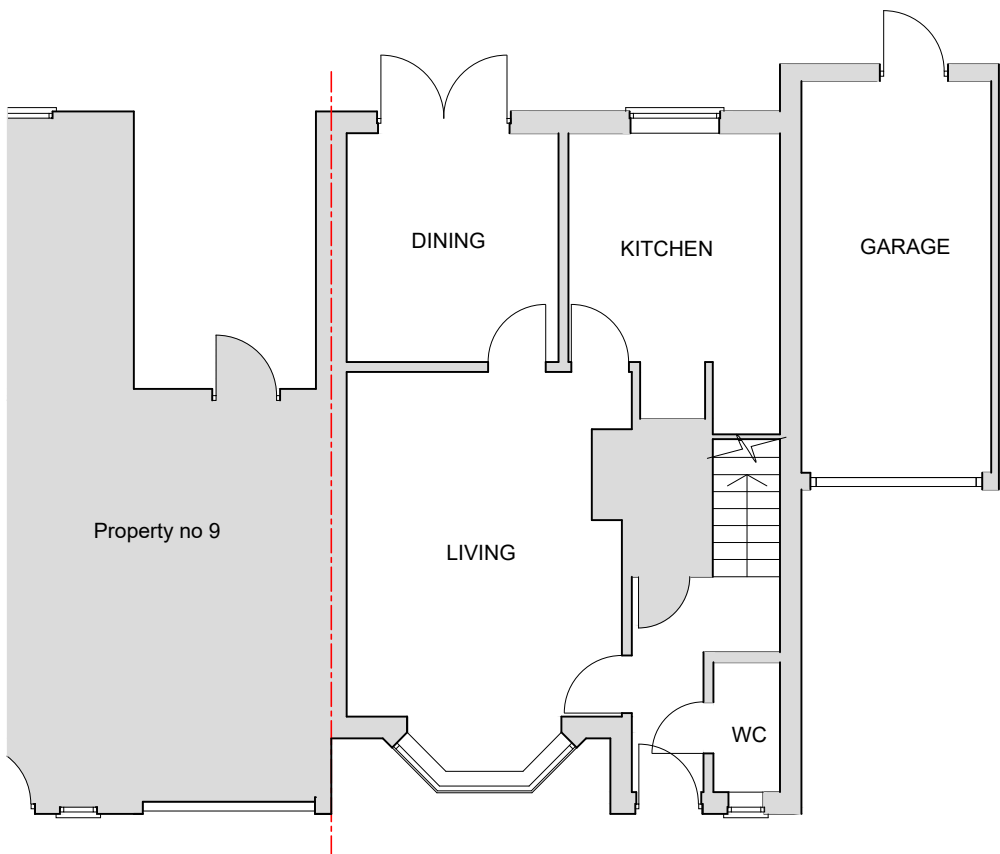


EXISTING GROUND FLOOR PLAN
SCALE 1 : 100

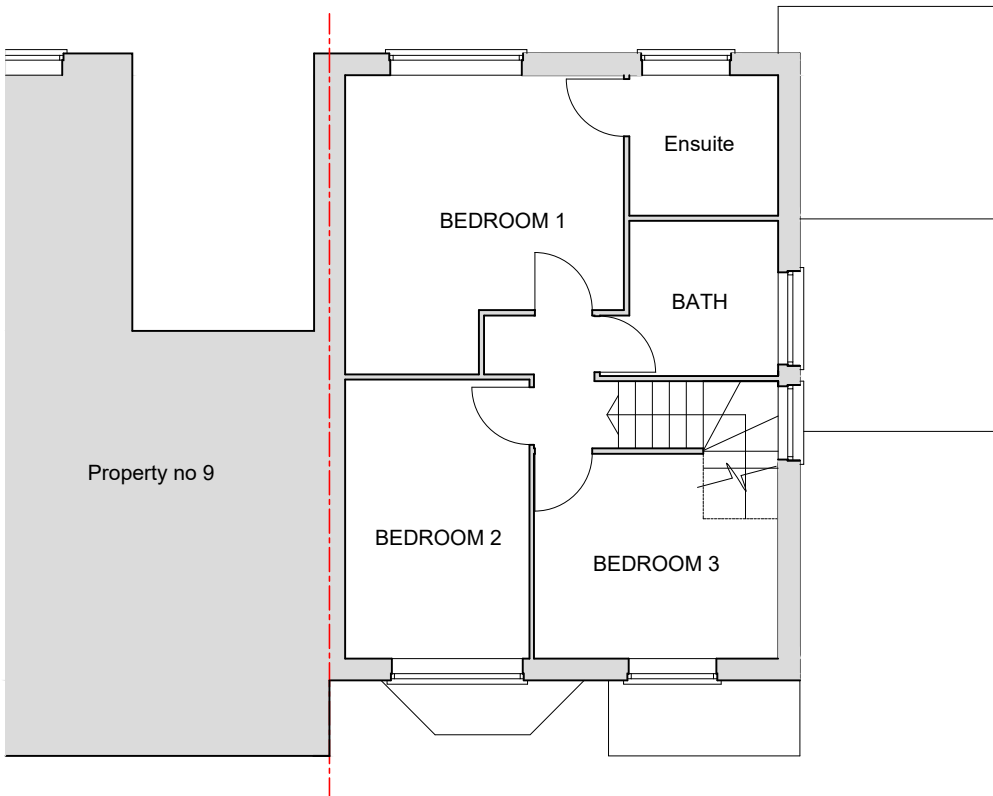

EXISTING FIRST FLOOR PLAN
SCALE 1 : 100

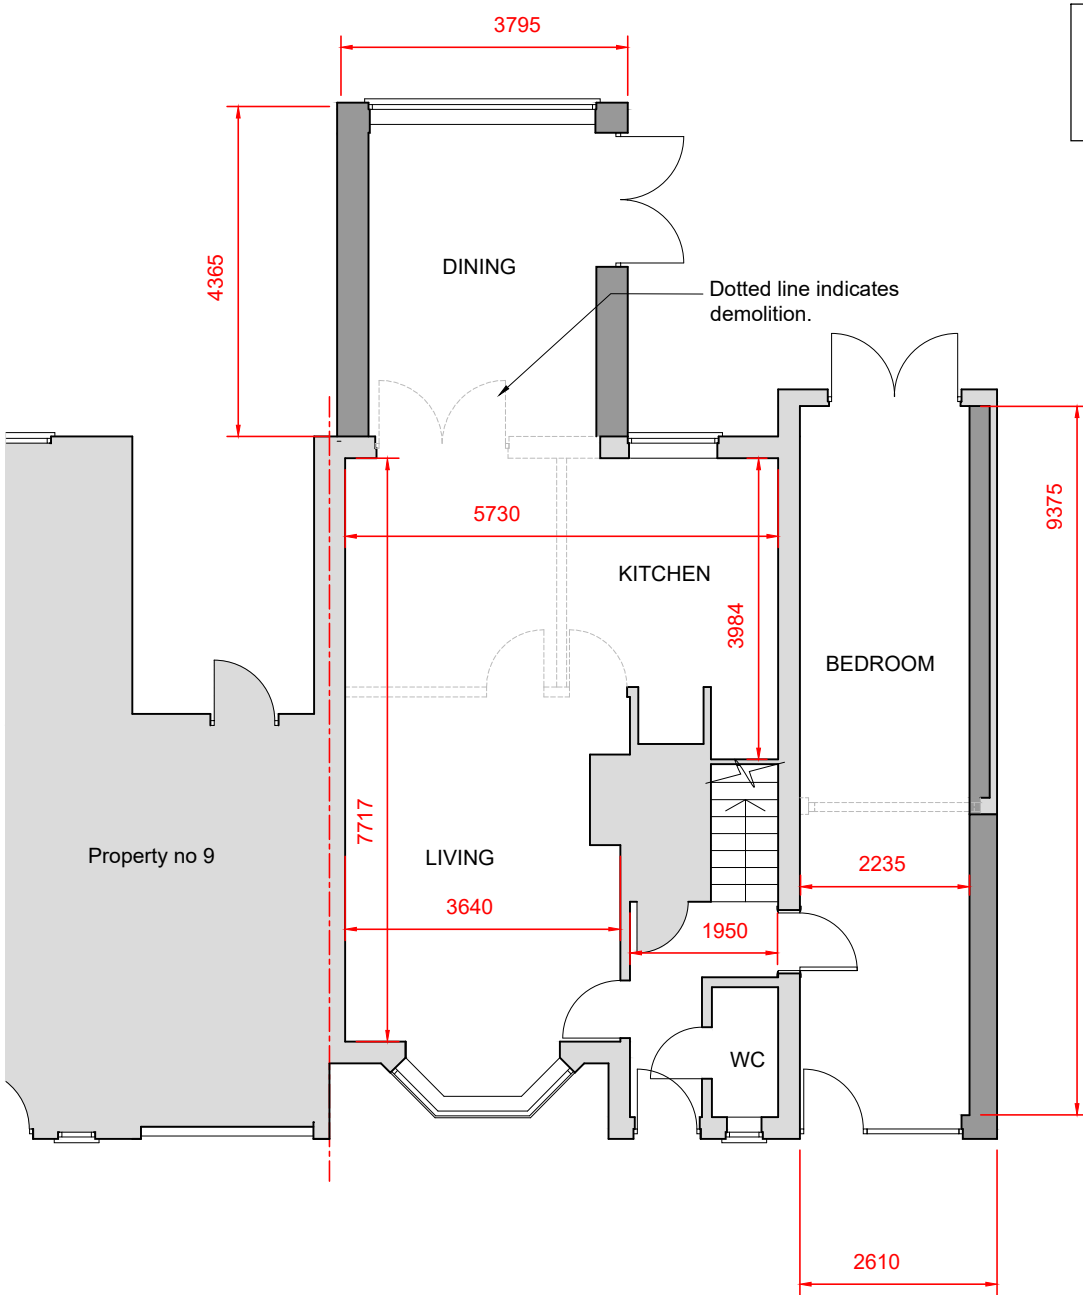

PROPOSED GROUND FLOOR PLAN
SCALE 1 : 100

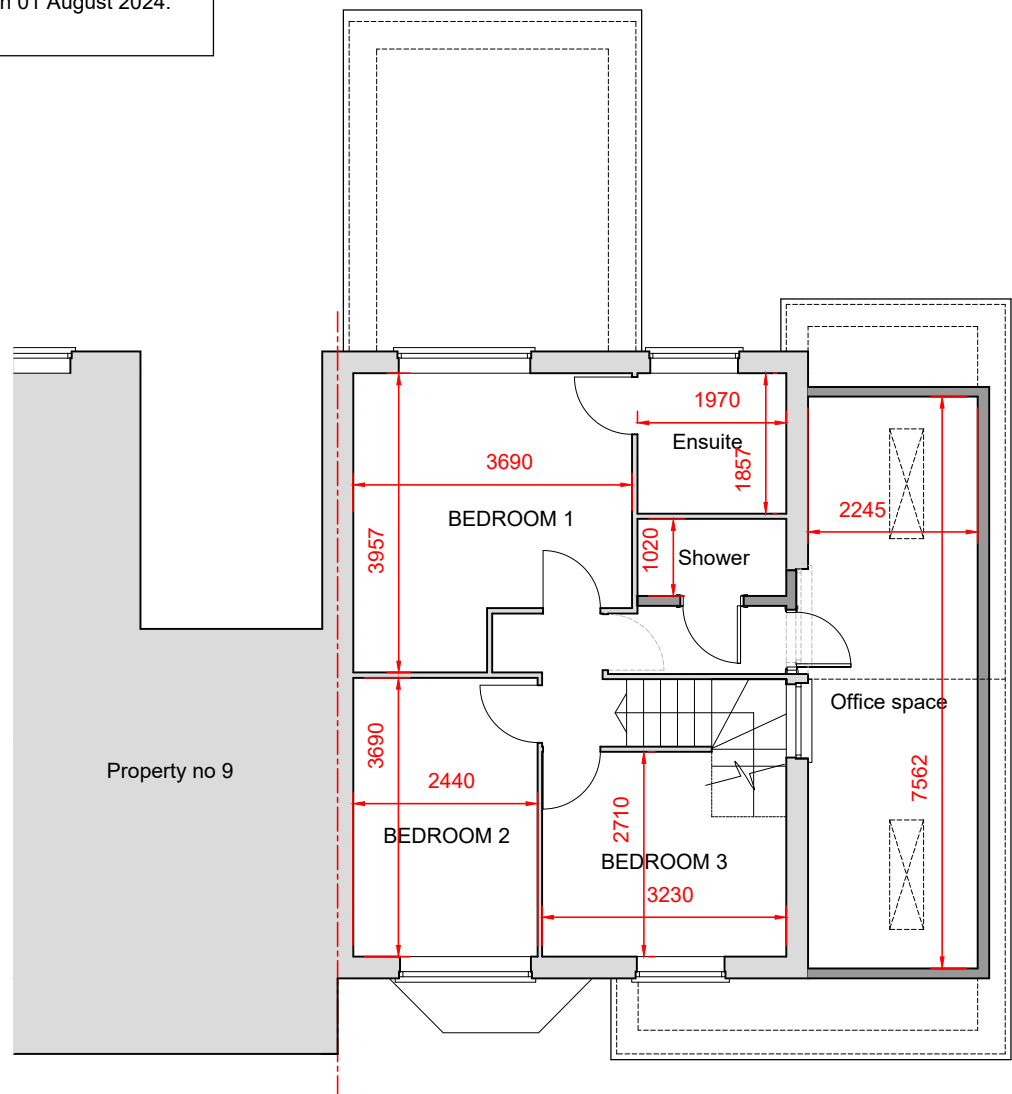

PROPOSED FIRST FLOOR PLAN
SCALE 1 : 100

Planning Application Number: 241451.
Householder application for the proposed side extension and garage conversion is approved on 01 August 2024.

0m 5m

SK Designs in partnership with NewLook renovations.
22 Netley close Caversham Reading
RG4 6SR
Tel : 07821111602

Client:
Mr Aniruddha Harne

Project:
PART FRONT EXTENSION, SINGLE REAR EXTENSION AND A GARAGE CONVERSION
Location:
10 Cassia Drive, Earley, READING, Berkshire, RG6 5YH

Drawing Title:
PLANS AND ELEVATIONS

Date: FEB 2025 Sheet Size: A1 Drawn: SK

Drawing No: P1534 -02 Revision: .