




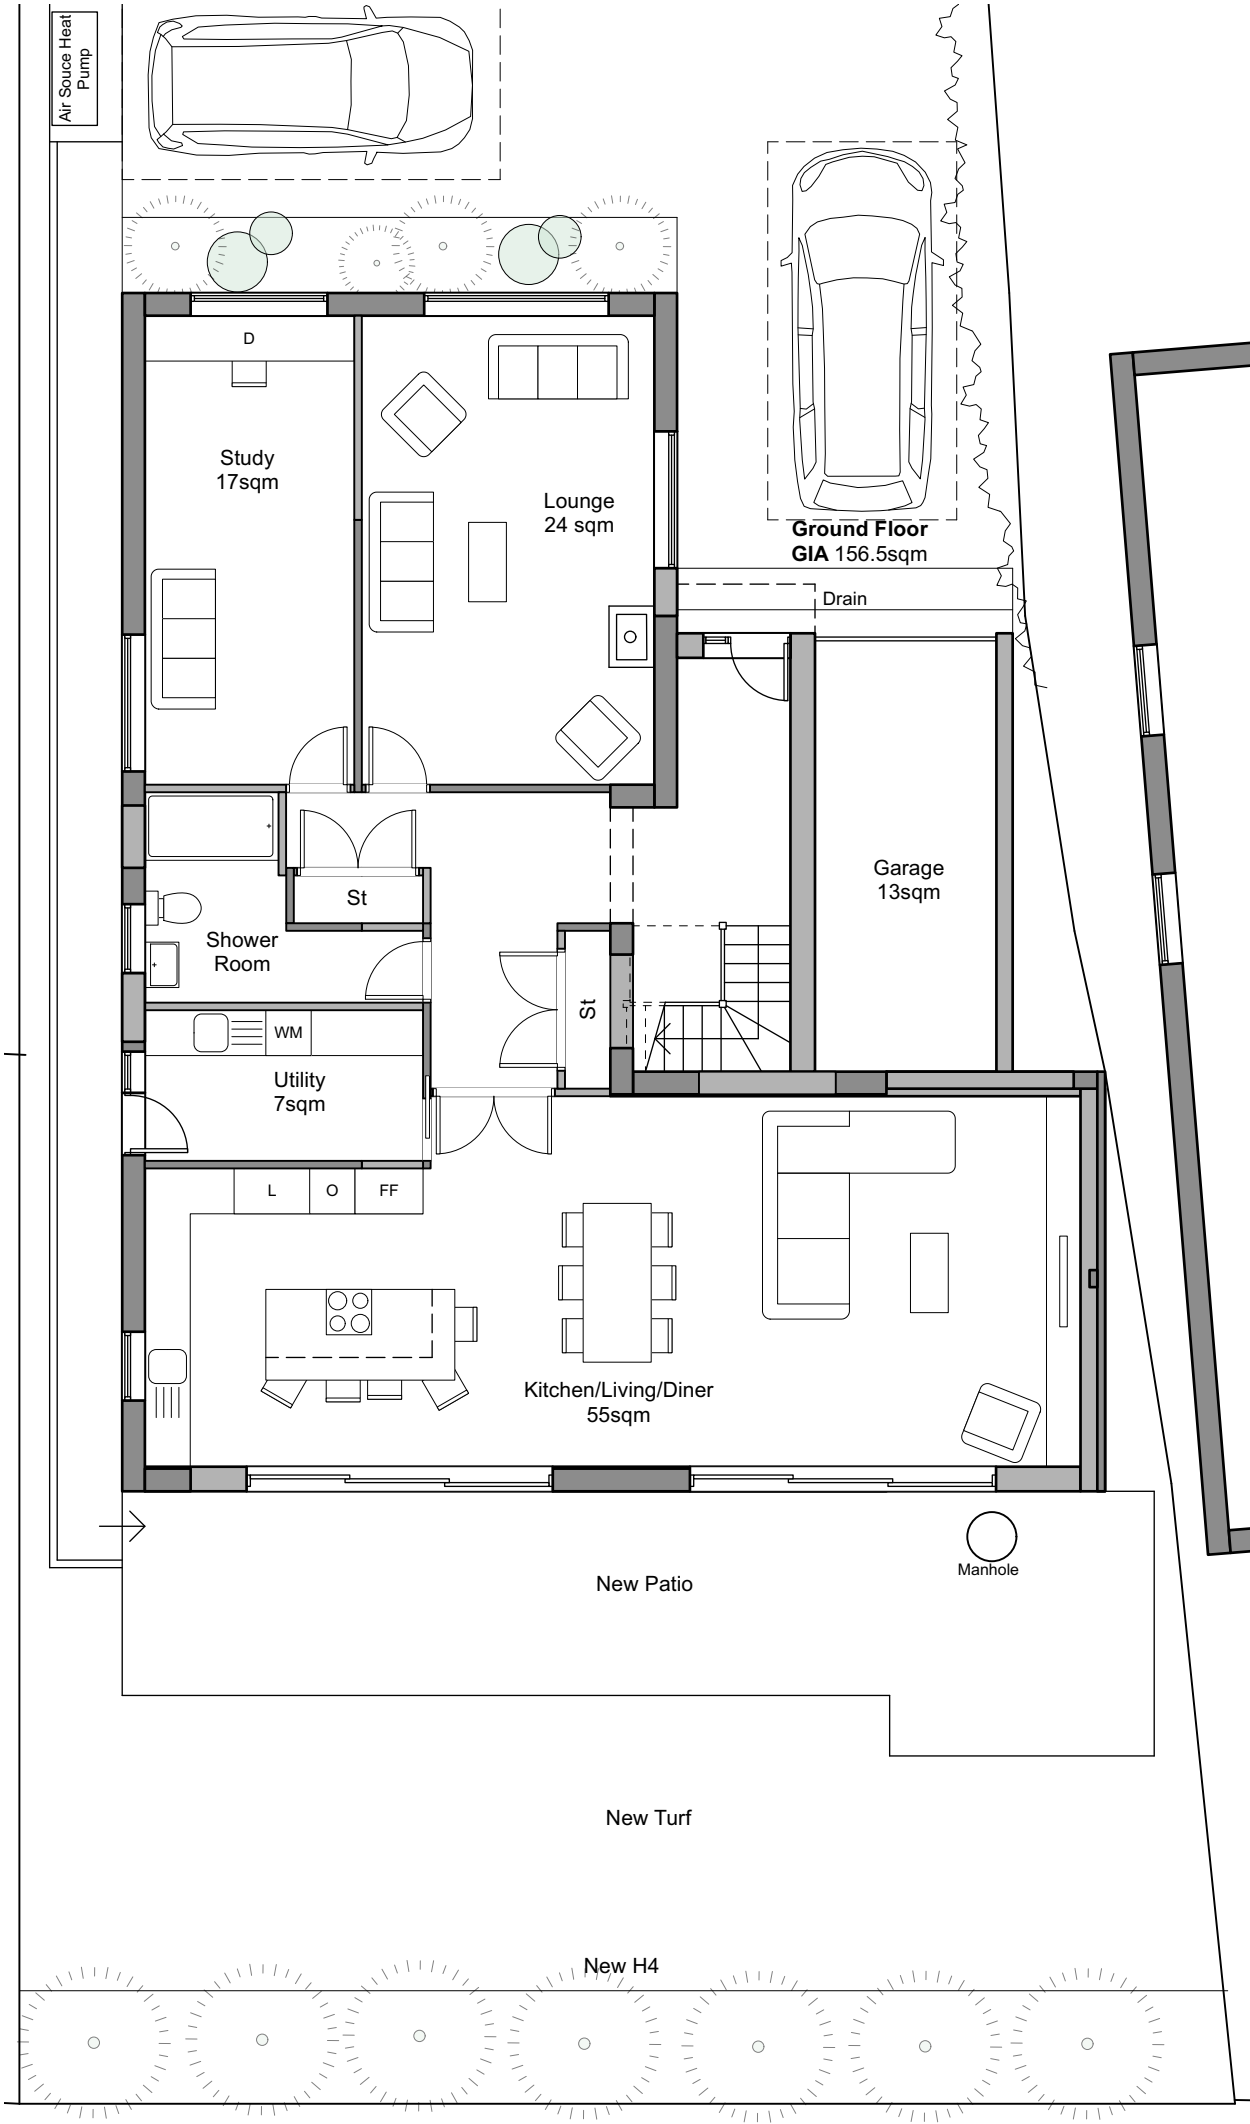


Proposed Ground Floor Plan

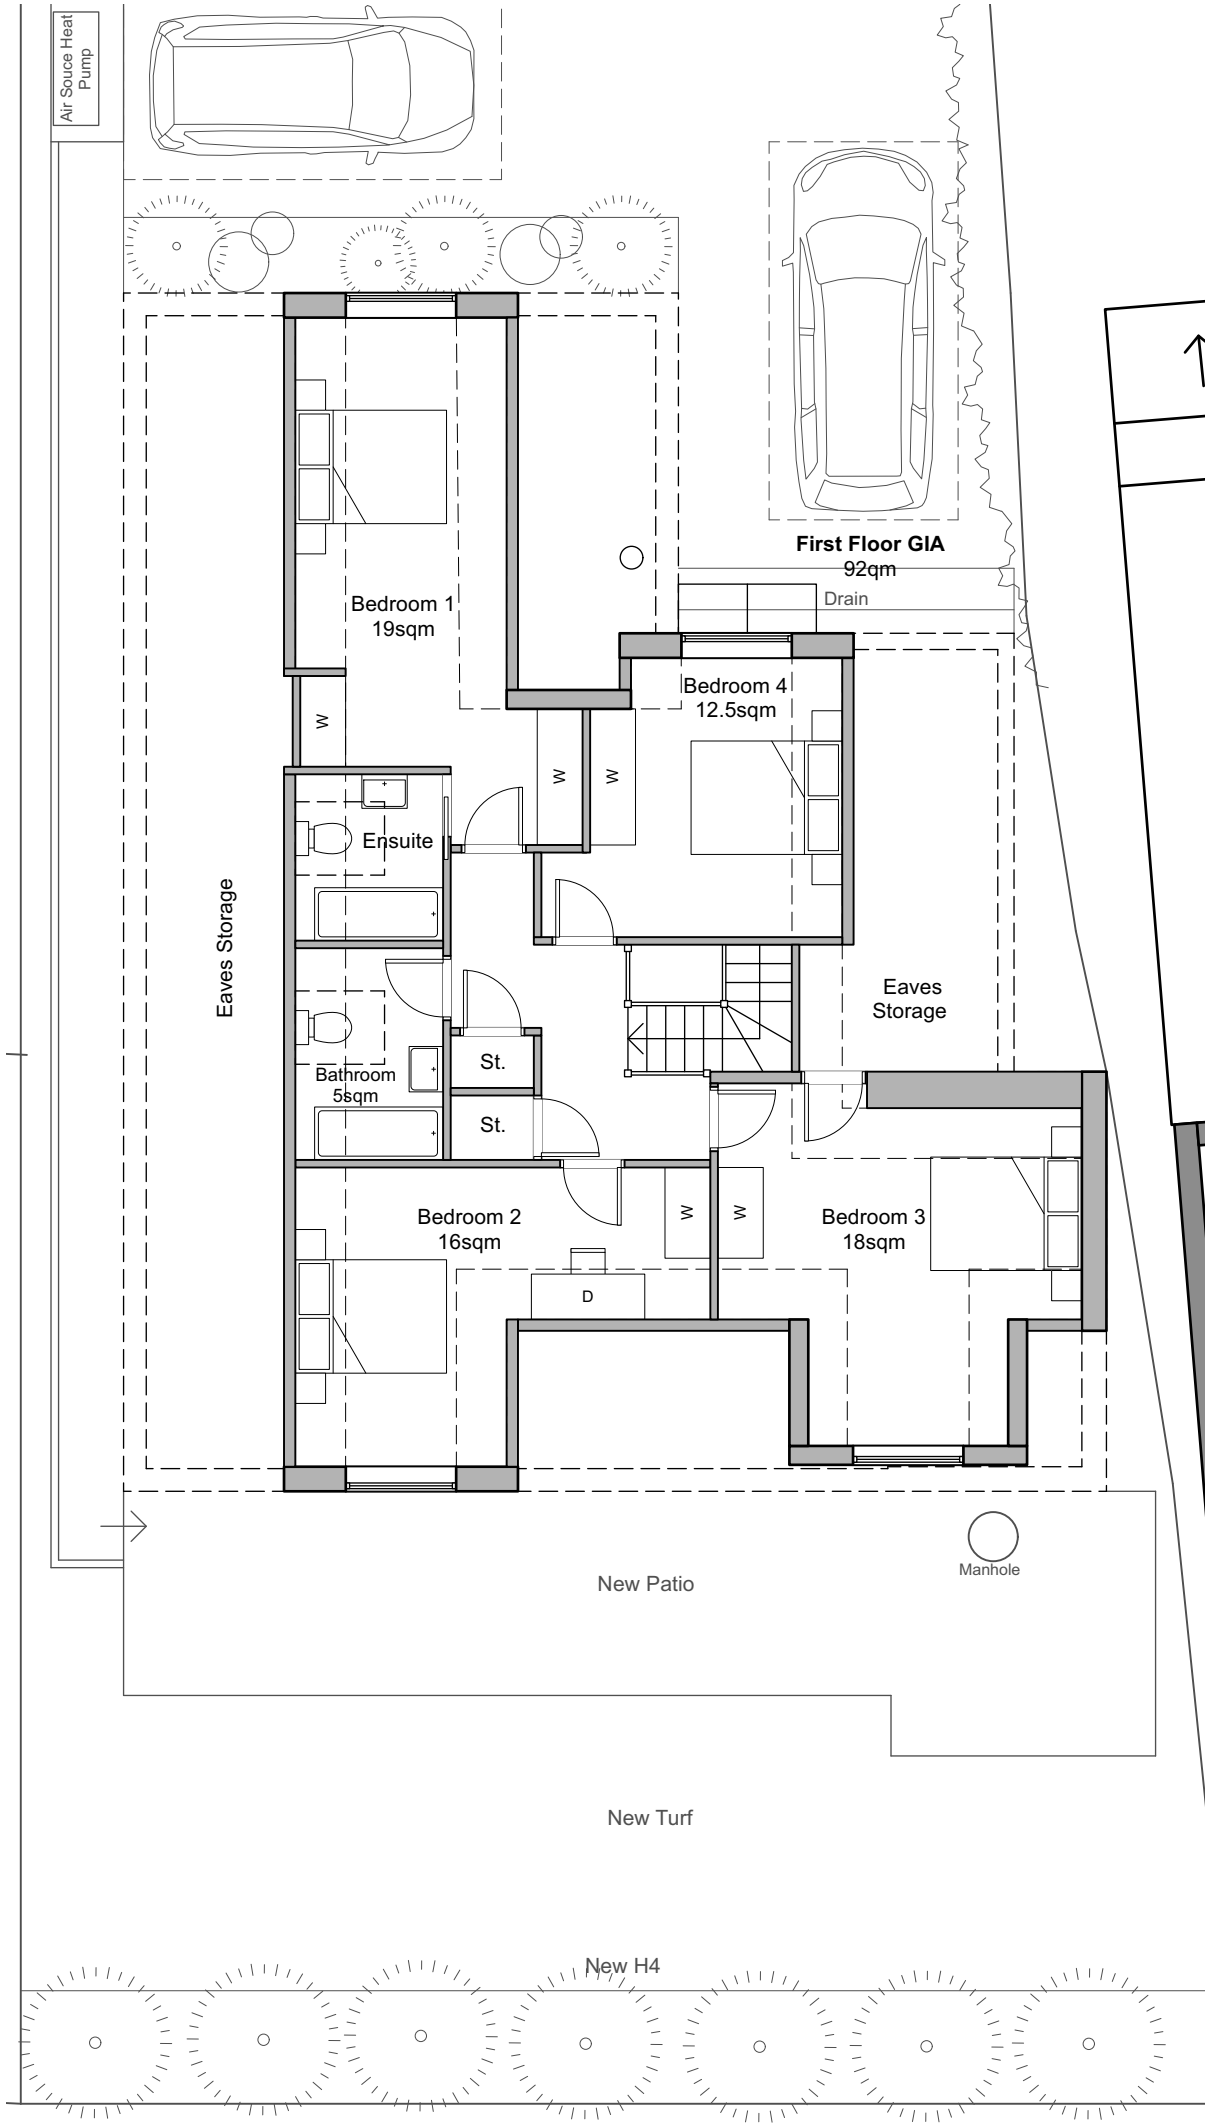

Proposed First Floor Plan

All dimensions are to be checked on site before work commences.
Figured dimensions to be taken in preference to scaled dimensions.
If in doubt please ask.
© Copyright reserved.

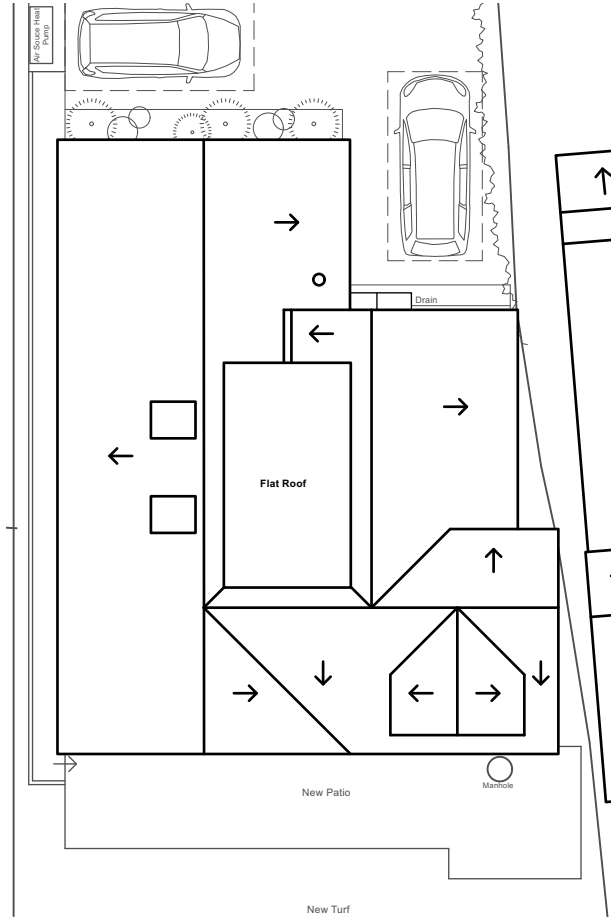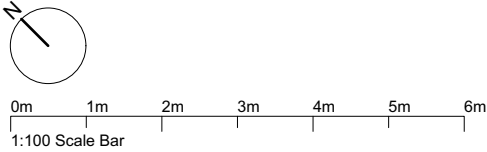

Proposed Roof Plan
Scale 1:200

P2	Landscaping updated	09/10/26	LN
P1	Issued for planning	07/08/26	LN
Rev	Notes	Date	Initial
Status			
Planning			
HOLTHAM+NEWMAN ARCHITECTS The Old Dairy, 282A Hyde End Road, Spencers Wood, Reading, Berkshire RG7 1DN T: 07971 316497 E: hello@hnarchitects.co.uk 			
Project: 5A Cricket Hill Finchampstead RG40 3TN			
Client Mr and Mrs Lockhart			
Drawing Title: Proposed Floor Plans			
Scale: 1:100 @A3			
Dwg. No.:		Rev.:	
2603 - P100		P2	
Drawn by: LN			
Date: Aug 2026			