

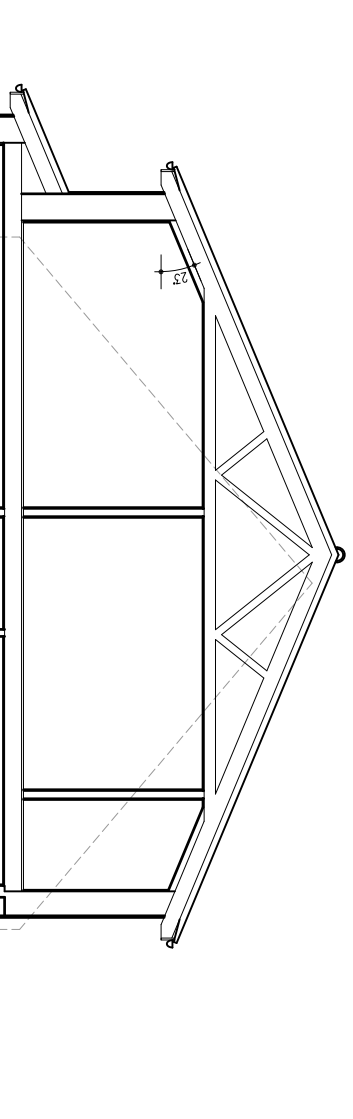
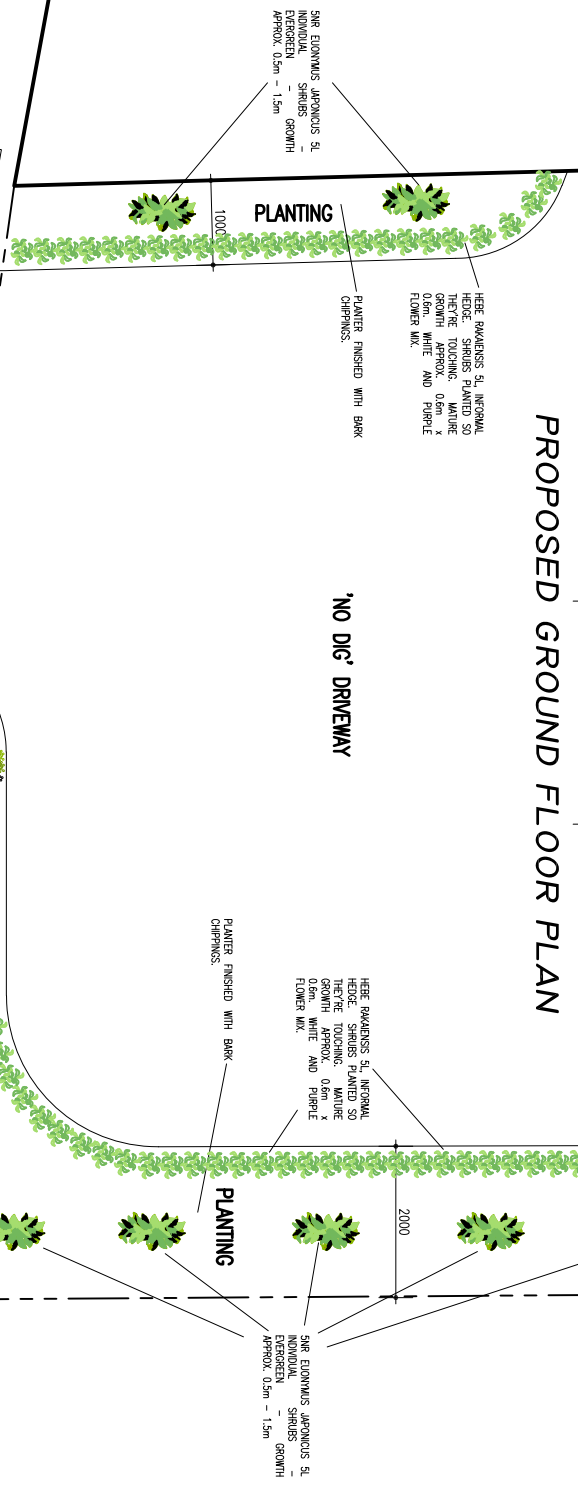
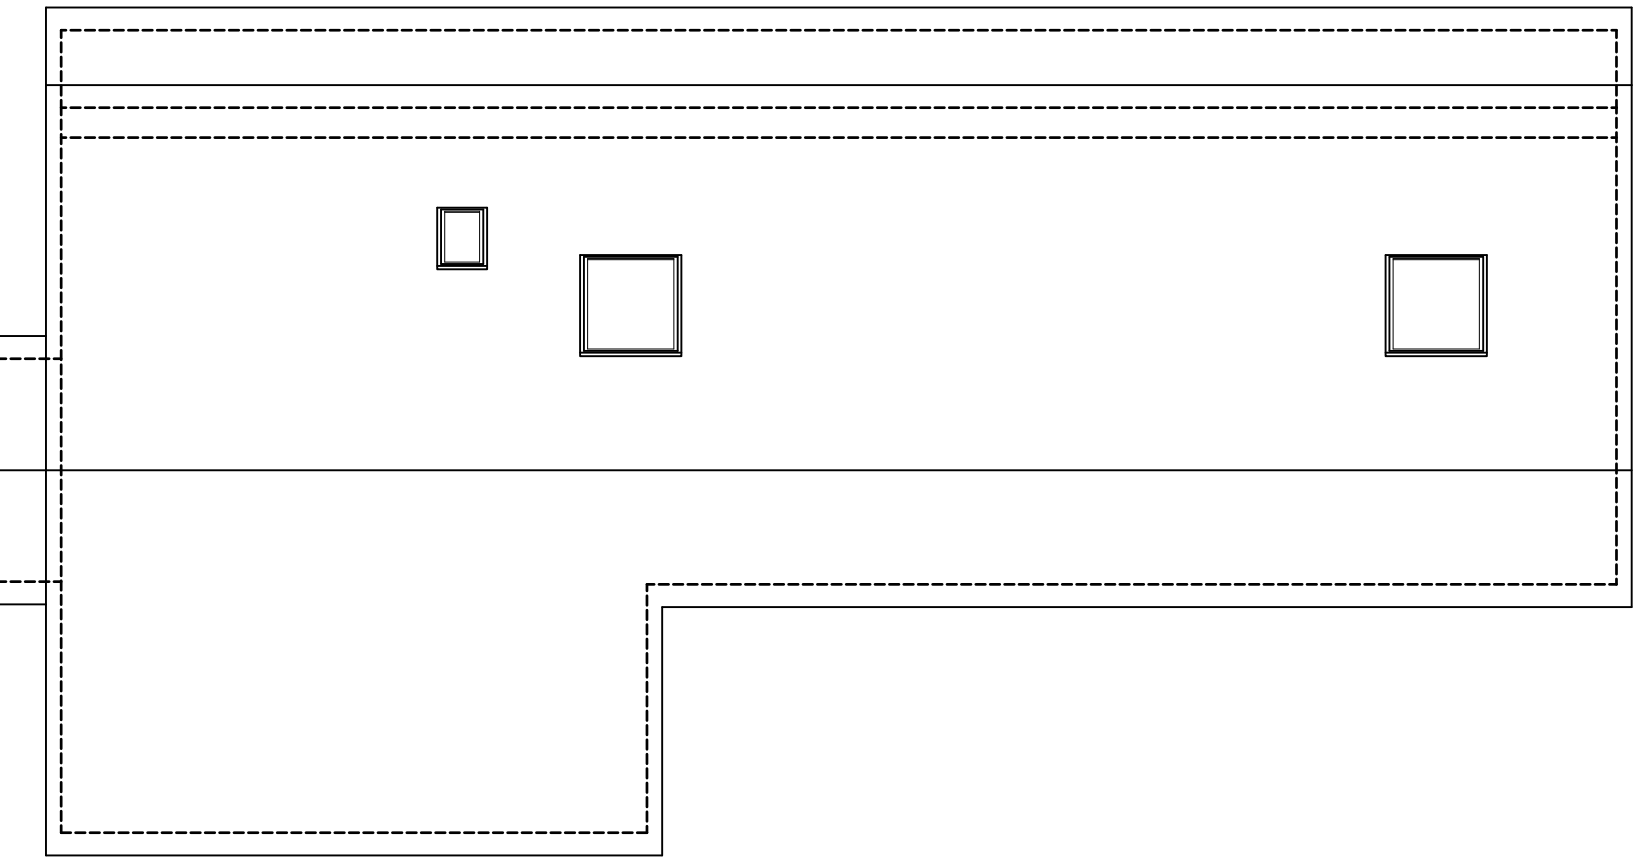
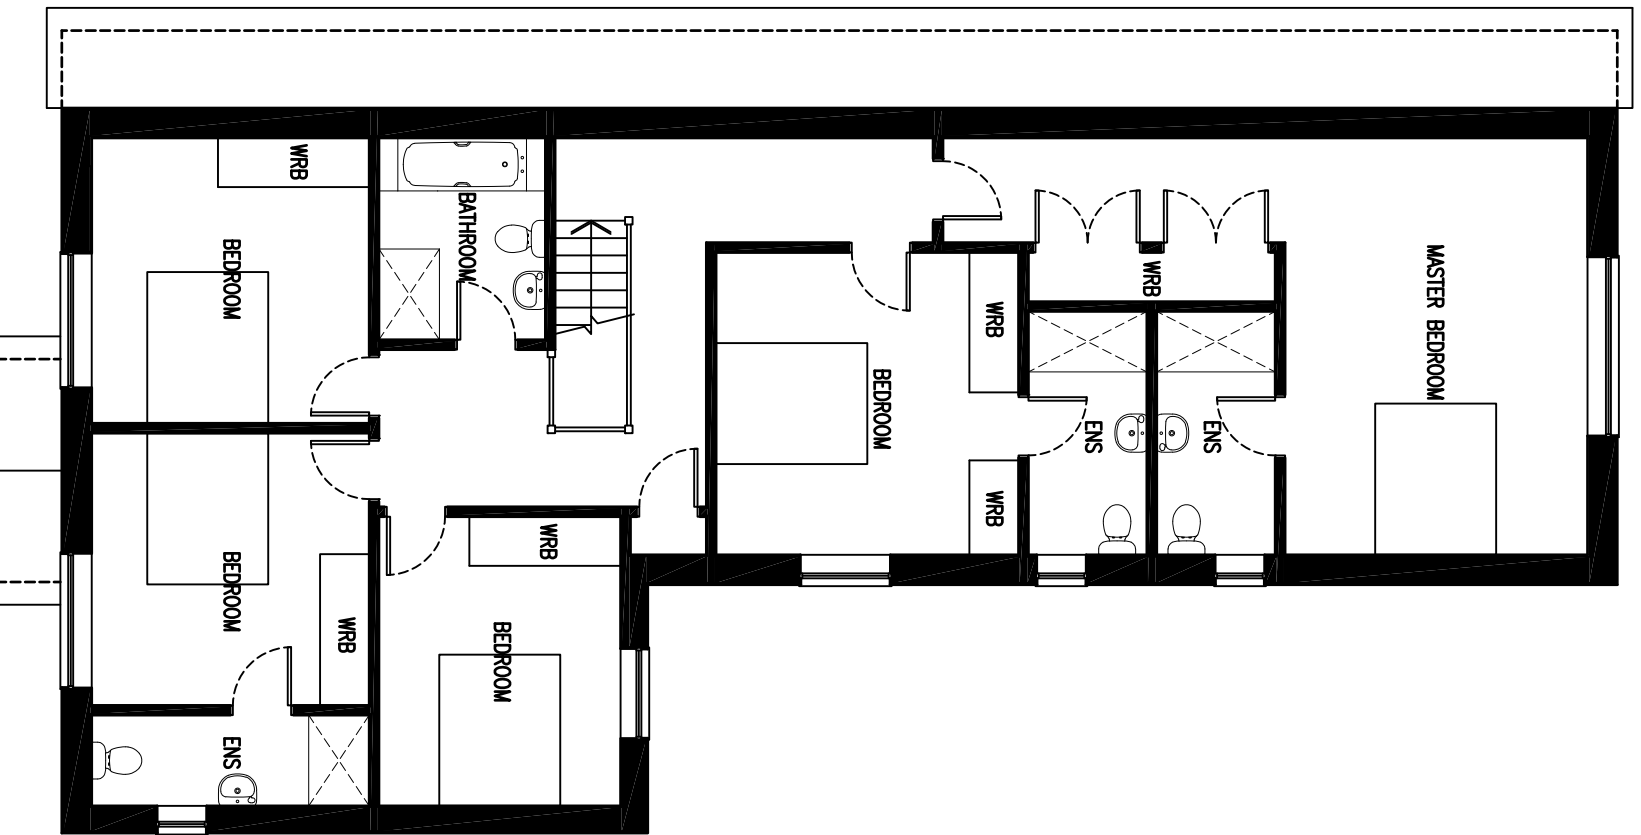
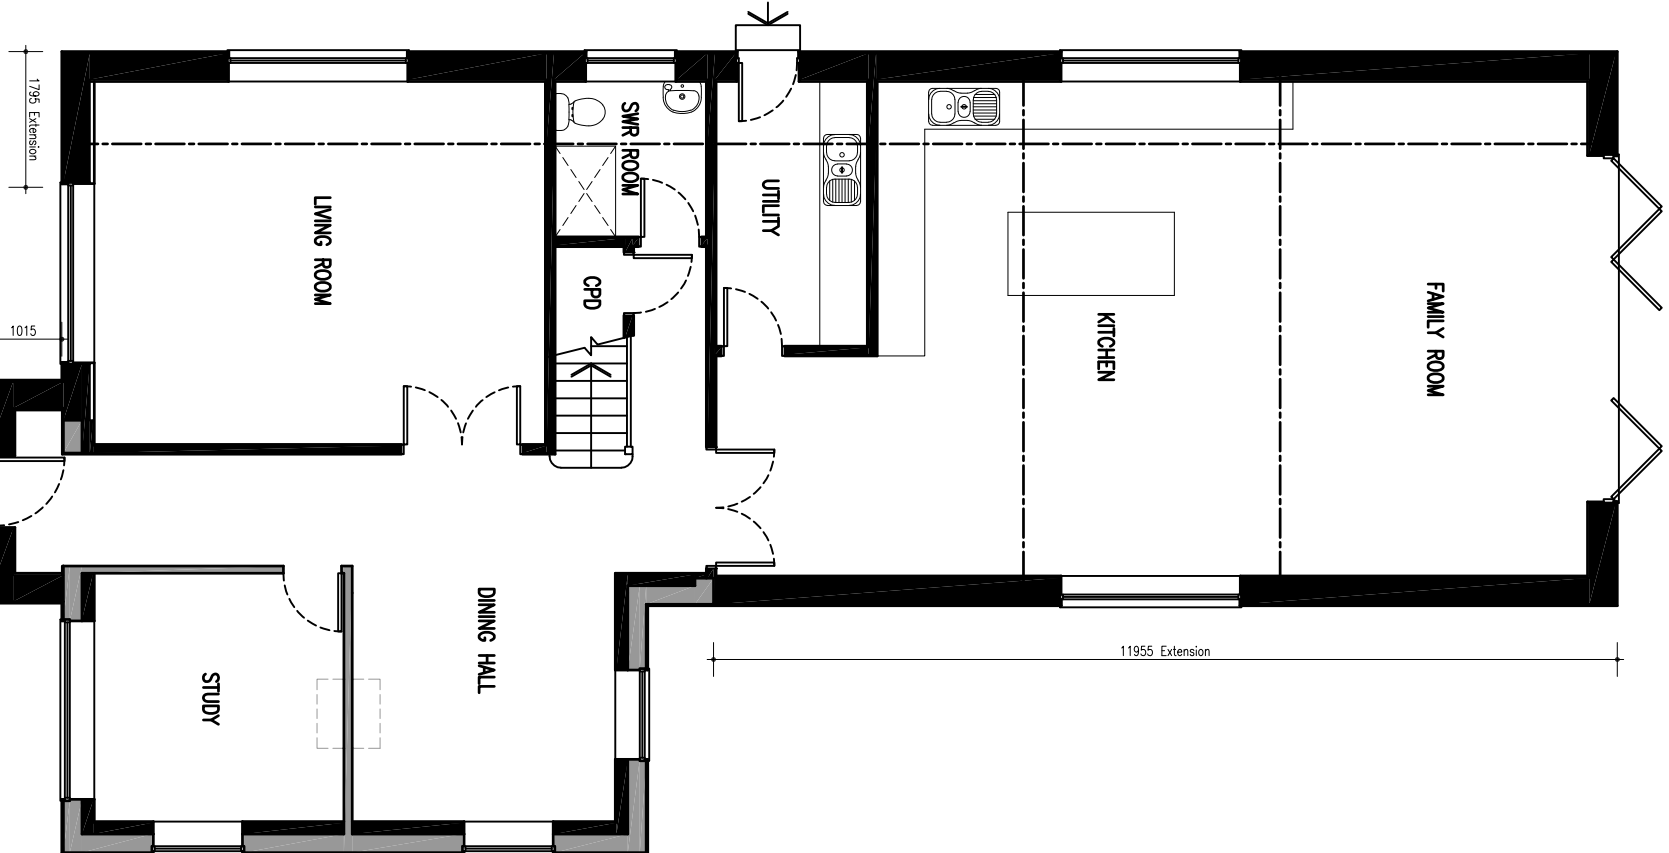
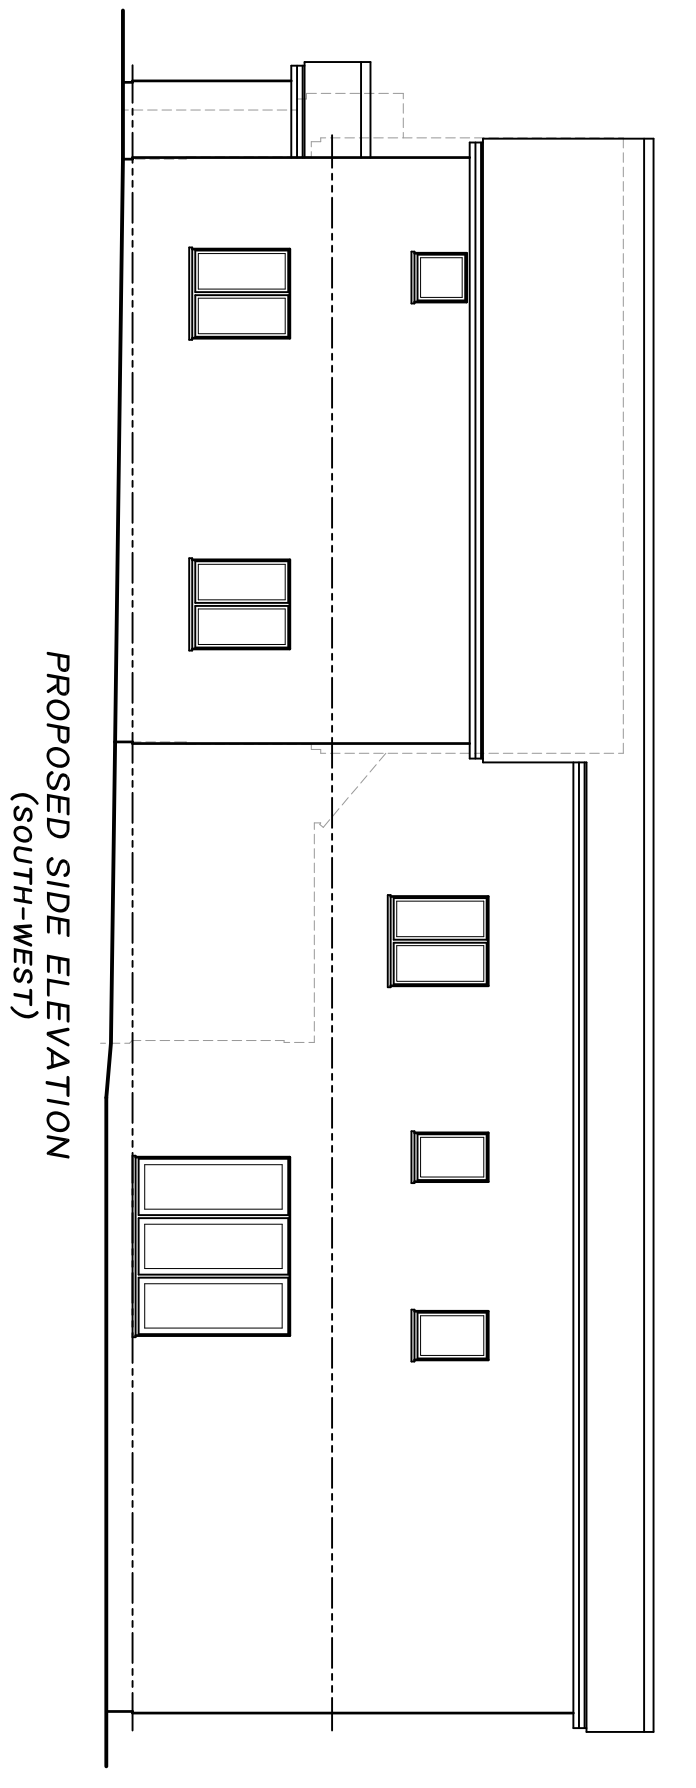
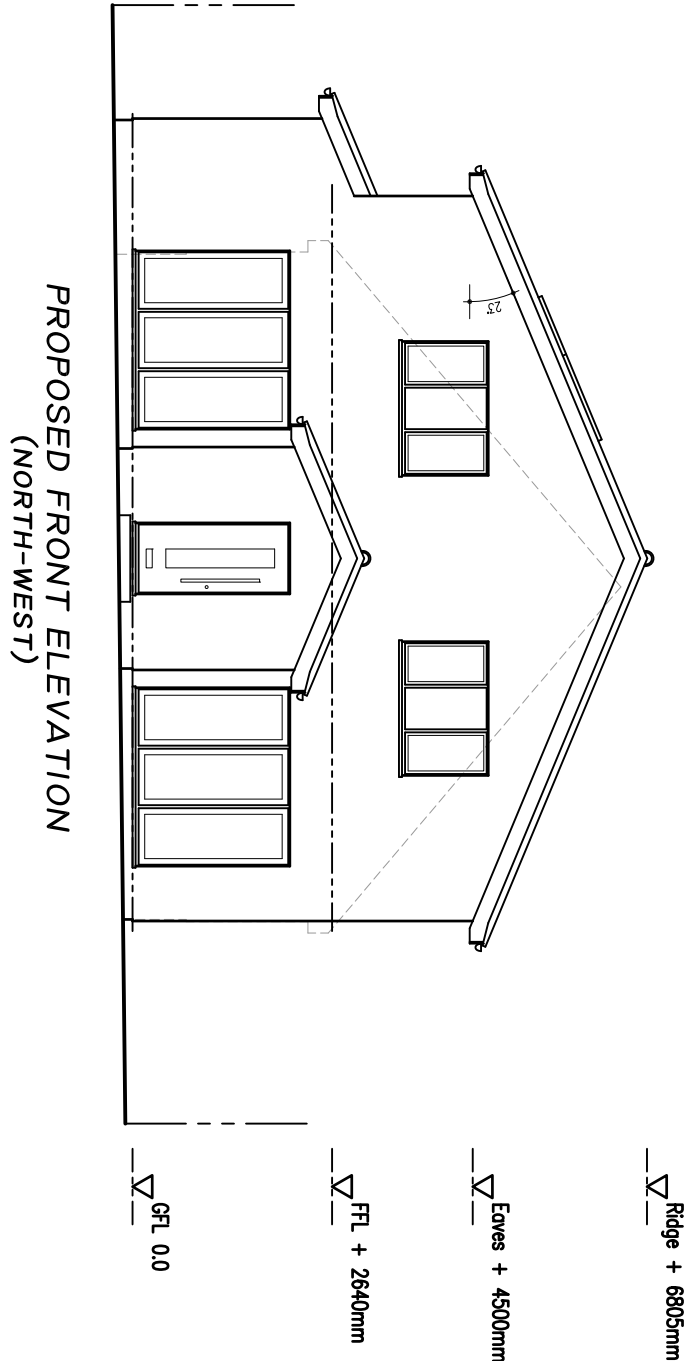


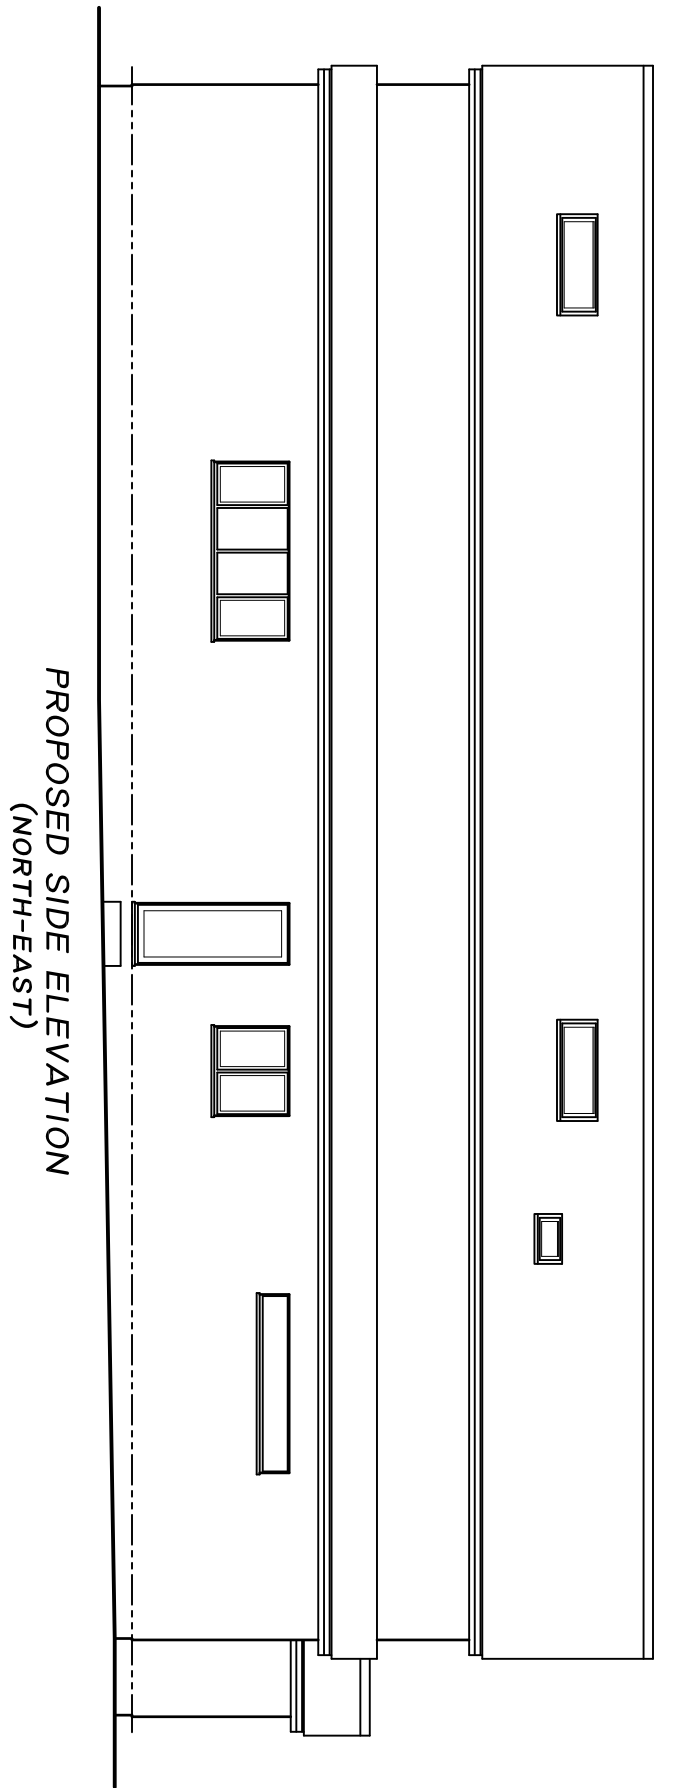

Windows - Double Glazed Aluminium in Anthracite Grey.
Roofing - Off White 45° Pitched Gable Colour Render System.
Cladding - North-East Elevation Only - Light Grey.
Driveway - Permeable & Non-slippery.

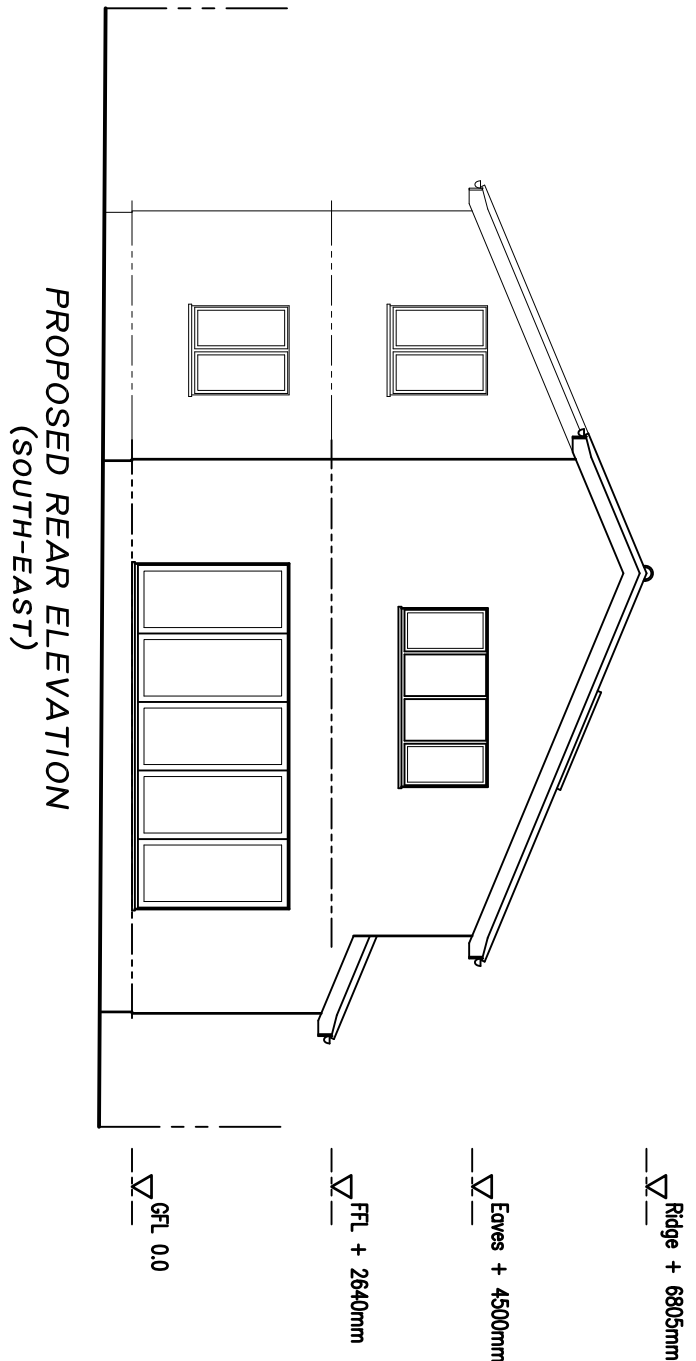

Barrie P Smith Ltd
Tel: 01344 309050
Mob: 07920 853332
email: barrie@barriepsmith.com

Planning Application

Drawing No: P432-0224/PA/002 Rev F

Project: 47 Simons Lane, Wokingham.
RG41 3HG.

Drawing Title: Proposed Plans & Elevations.
Proposed Extension & First Floor.

Client: Mr & Mrs Morgan

Drawn by: BPS Checked by:

Scale: 1:100 @ A1 Date: 15/04/2024

Rev: Description: Drawn by: Checked by:

F	08/10/24	Planners forwarded to Planning at Ground Level.	BPS	
E	10/10/24	Planners forwarded to Planning at Ground Level.	BPS	
D	10/10/24	Planners forwarded to Planning at Ground Level.	BPS	
C	04/09/24	Planners forwarded to Planning at Ground Level.	BPS	
B	20/08/24	Front Driveway Edge Moved Away from Boundary of	BPS	
A	15/07/24	Driveway Boundary Moved to Allow for Reduction of	BPS	
		Boundary Lines from Top Survey Indicated &	BPS	
		Change Indicated.	BPS	