

NOTES


- 1) This drawing to be read in conjunction with the following documents:-

a) 'As existing' and 'As proposed' elevations and floor plans DRG. No. 2332/01, 02, 03 04, 05, 06, 07, 08 and 09.


b) Site plan 2332/SK.1
Site location plan 2332/SK.2

c) Sunlight assessment

d) Design statement
- 2) External finishes as shown.
- 3) Changes to all elevations as shown.

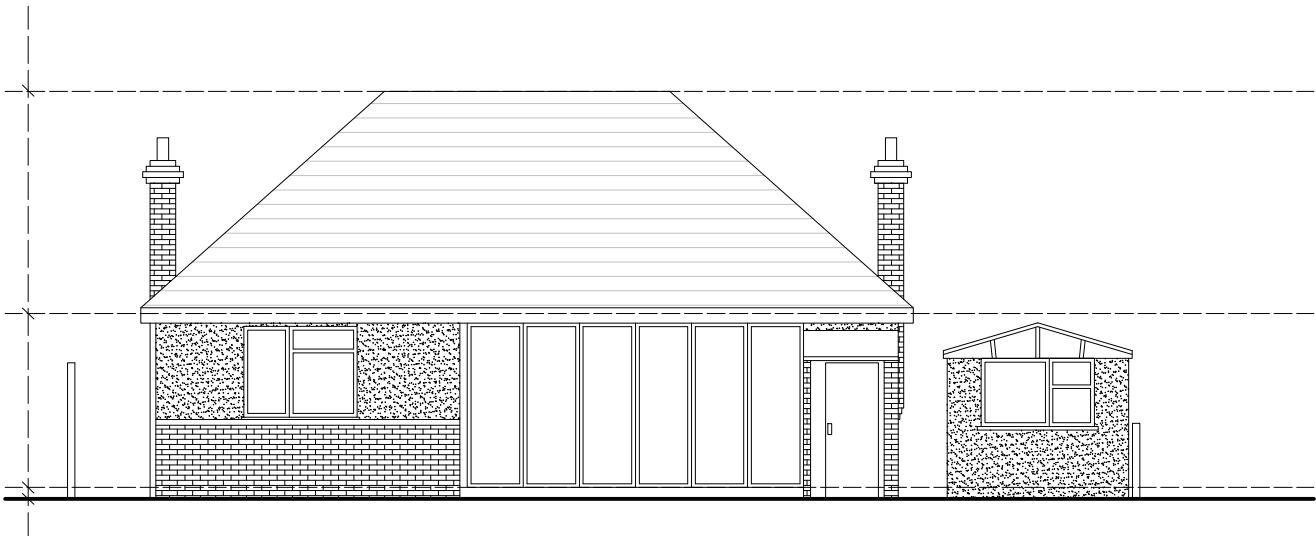

As EXISTING

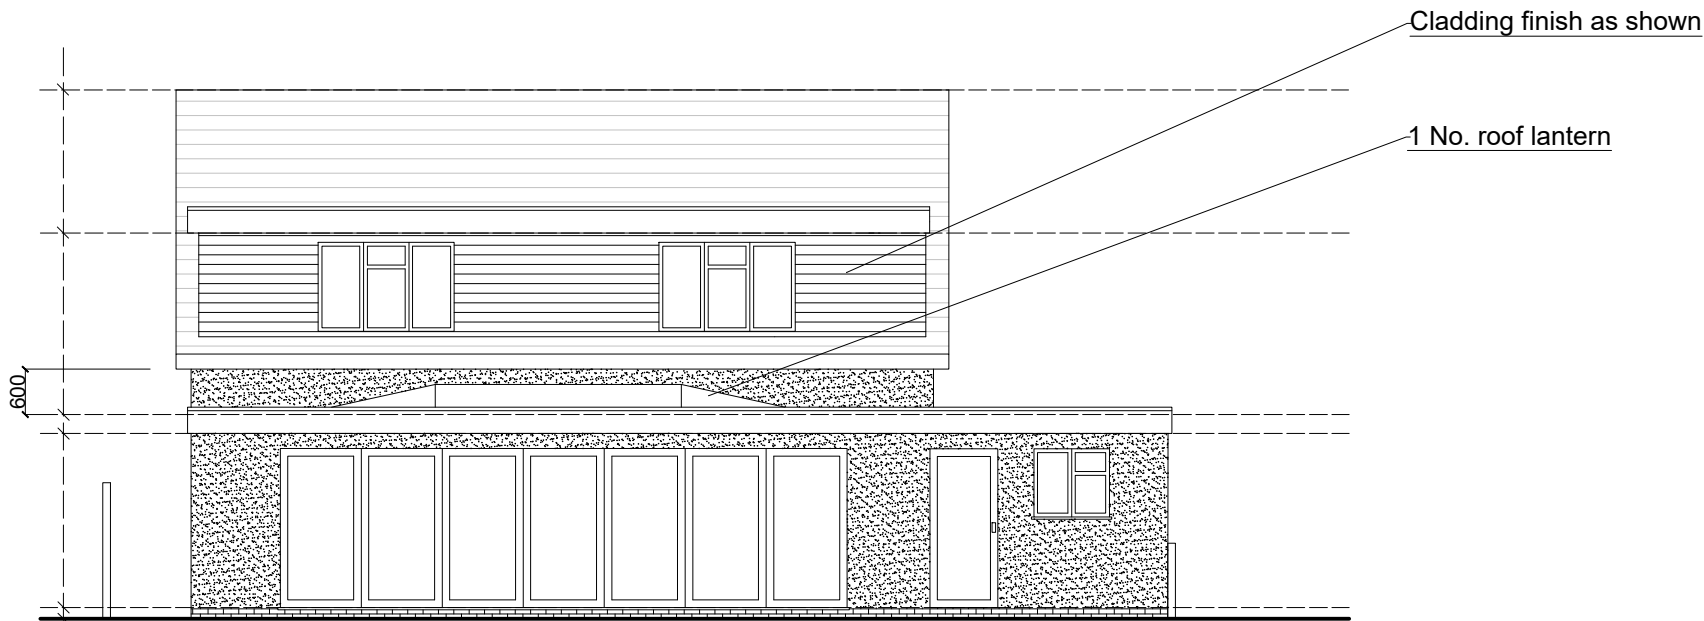

As PROPOSED

REVISIONS

MR S. SELLWOOD

10, DANYWERN DRIVE, WINNERSH,
WOKINGHAM, RG41 5NR

SCALE BAR



FIRST FLOOR EXTENSION & SINGLE
SIDE/ REAR EXTENSION

REAR ELEVATIONS

DRAWN

DATE

SCALE

CHECKED

HP

JAN 2024

A3 - 1:100

CRP

WALLACE BACON CONSULTANTS

BUILDING DESIGN AND STRUCTURAL ENGINEERING CONSULTANTS

53 EASTHEATH AVENUE
WOKINGHAM
BERKSHIRE
RG41 2PP

TELEPHONE:
0118 979 4959

DRAWING NUMBER

2332/02

REVISION