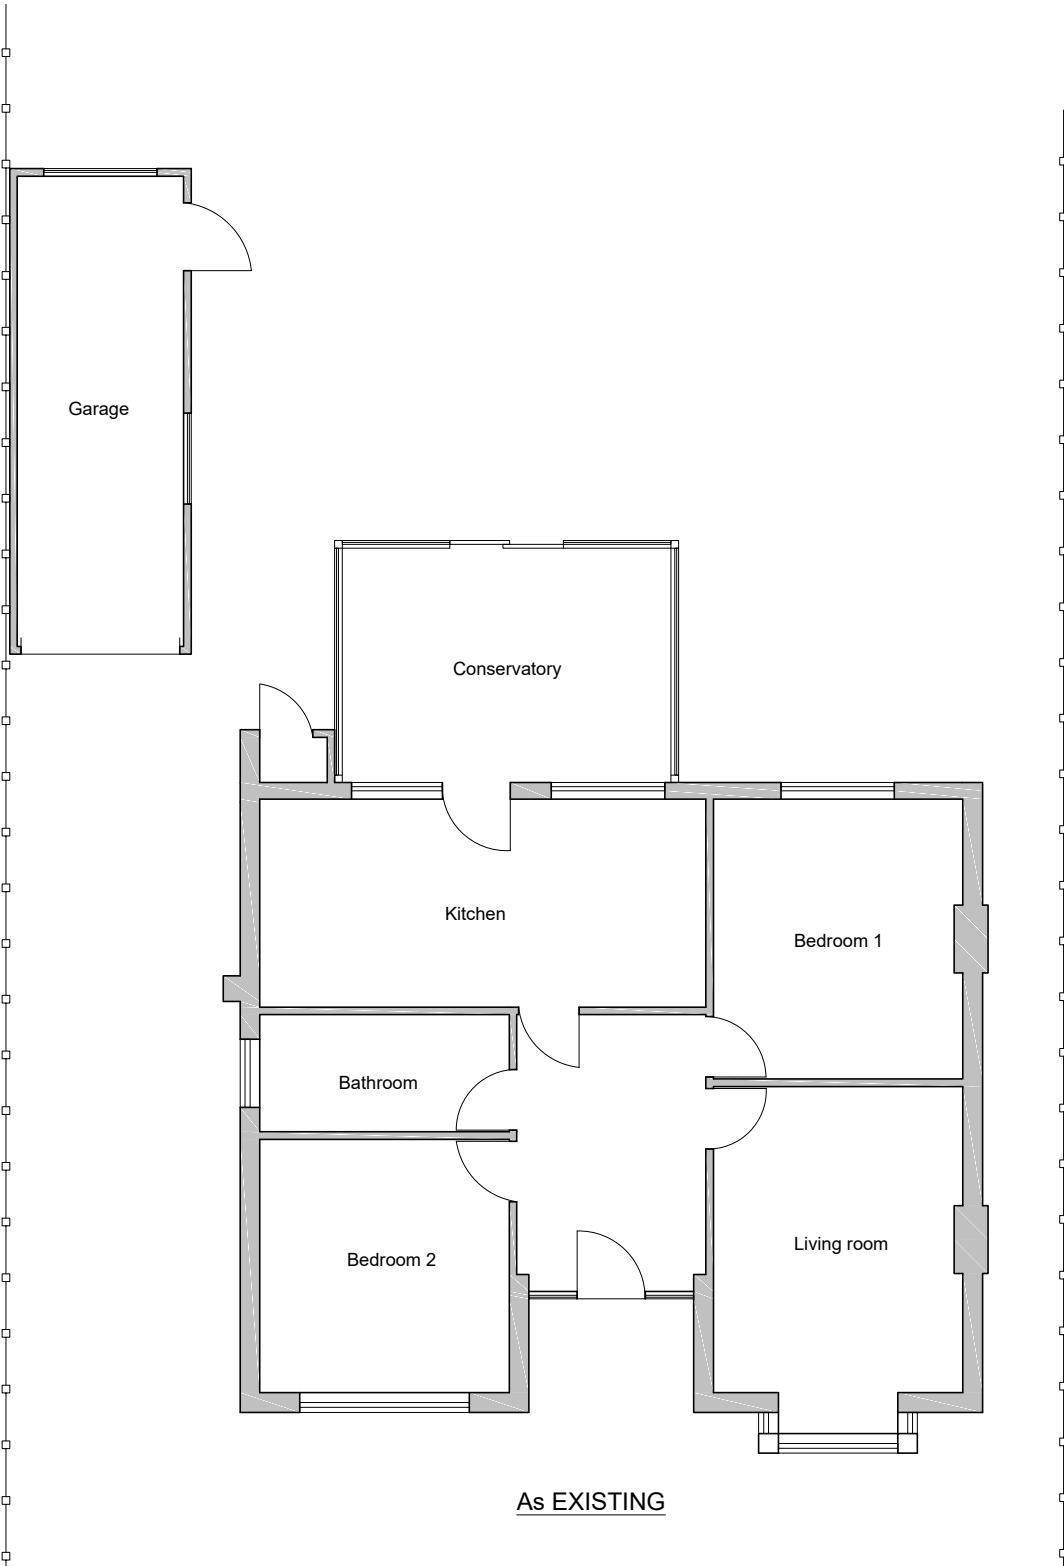


 As EXISTING						NOTES 1) This drawing to be read in conjunction with the following documents:- a) 'As existing' and 'As proposed' elevations and floor plans DRG. No. 2332/01, 02, 03 04, 05, 06, 07, 08 and 09. b) Site plan 2332/SK.1 Site location plan 2332/SK.2 c) Sunlight assessment d) Design statement 2) External finishes as shown. 3) Changes to all elevations as shown.	
REVISIONS		MR S. SELLWOOD		FIRST FLOOR EXTENSION & SINGLE SIDE/ REAR EXTENSION		WALLACE BACON CONSULTANTS BUILDING DESIGN AND STRUCTURAL ENGINEERING CONSULTANTS 53 EASTHEATH AVENUE WOKINGHAM BERKSHIRE RG41 2PP TELEPHONE: 0118 979 4959	
		10, DANYWERN DRIVE, WINNERSH, WOKINGHAM, RG41 5NR		'AS EXISTING' GROUND-FLOOR PLAN			
		SCALE BAR		DRAWN	DATE	SCALE	CHECKED
		012345		HP	JAN 2024	A3 - 1:100	CRP
						DRAWING NUMBER	REVISION
						2332/05	