


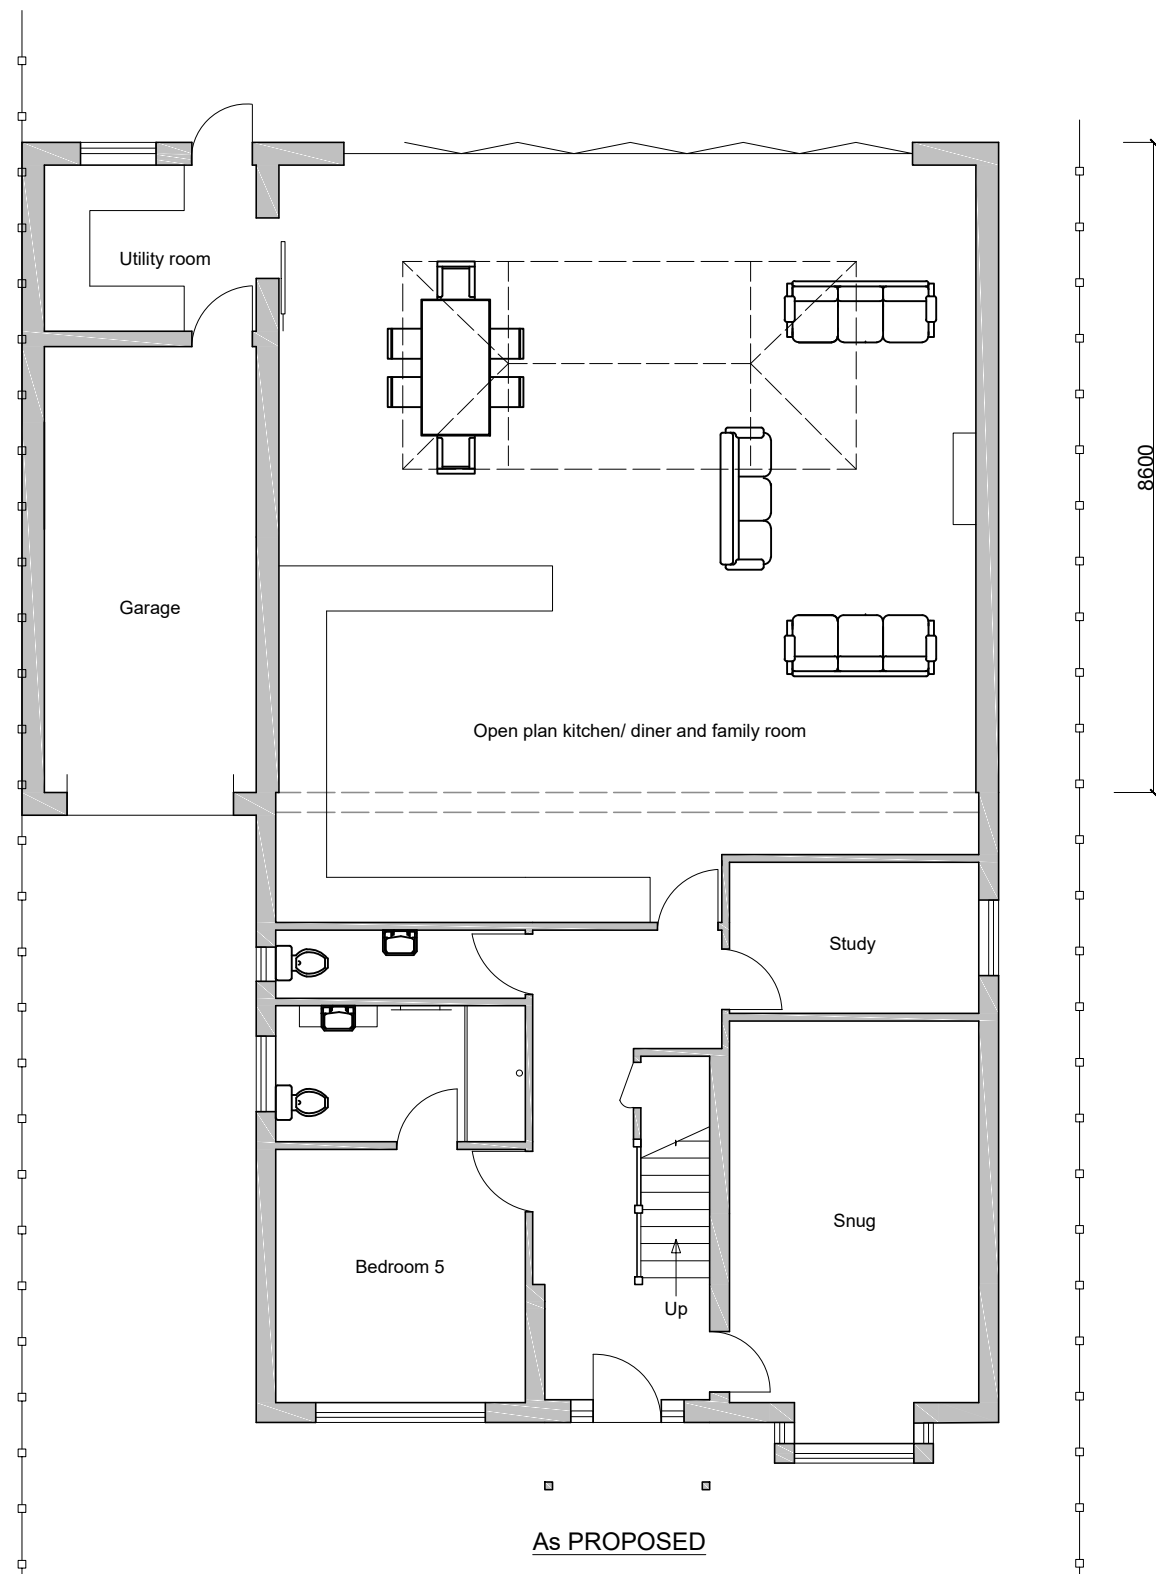

NOTES

- 1) This drawing to be read in conjunction with the following documents:-
 - a) 'As existing' and 'As proposed' elevations and floor plans DRG. No. 2332/01, 02, 03 04, 05, 06, 07, 08 and 09.
 - b) Site plan 2332/SK.1
Site location plan 2332/SK.2
 - c) Sunlight assessment
 - d) Design statement
- 2) External finishes as shown.
- 3) Changes to all elevations as shown.

REVISIONS

MR S. SELLWOOD

FIRST FLOOR EXTENSION & SINGLE
SIDE/ REAR EXTENSION

WALLACE BACON CONSULTANTS
BUILDING DESIGN AND STRUCTURAL ENGINEERING CONSULTANTS

10, DANYWERN DRIVE, WINNERSH,
WOKINGHAM, RG41 5NR

'AS PROPOSED' GROUND-FLOOR PLAN

53 EASTHEATH AVENUE
WOKINGHAM
BERKSHIRE
RG41 2PP

TELEPHONE:
0118 979 4959

SCALE BAR



DRAWN

DATE

SCALE

CHECKED

HP

JAN 2024

A3 - 1:100

CRP

DRAWING NUMBER

REVISION

2332/06