


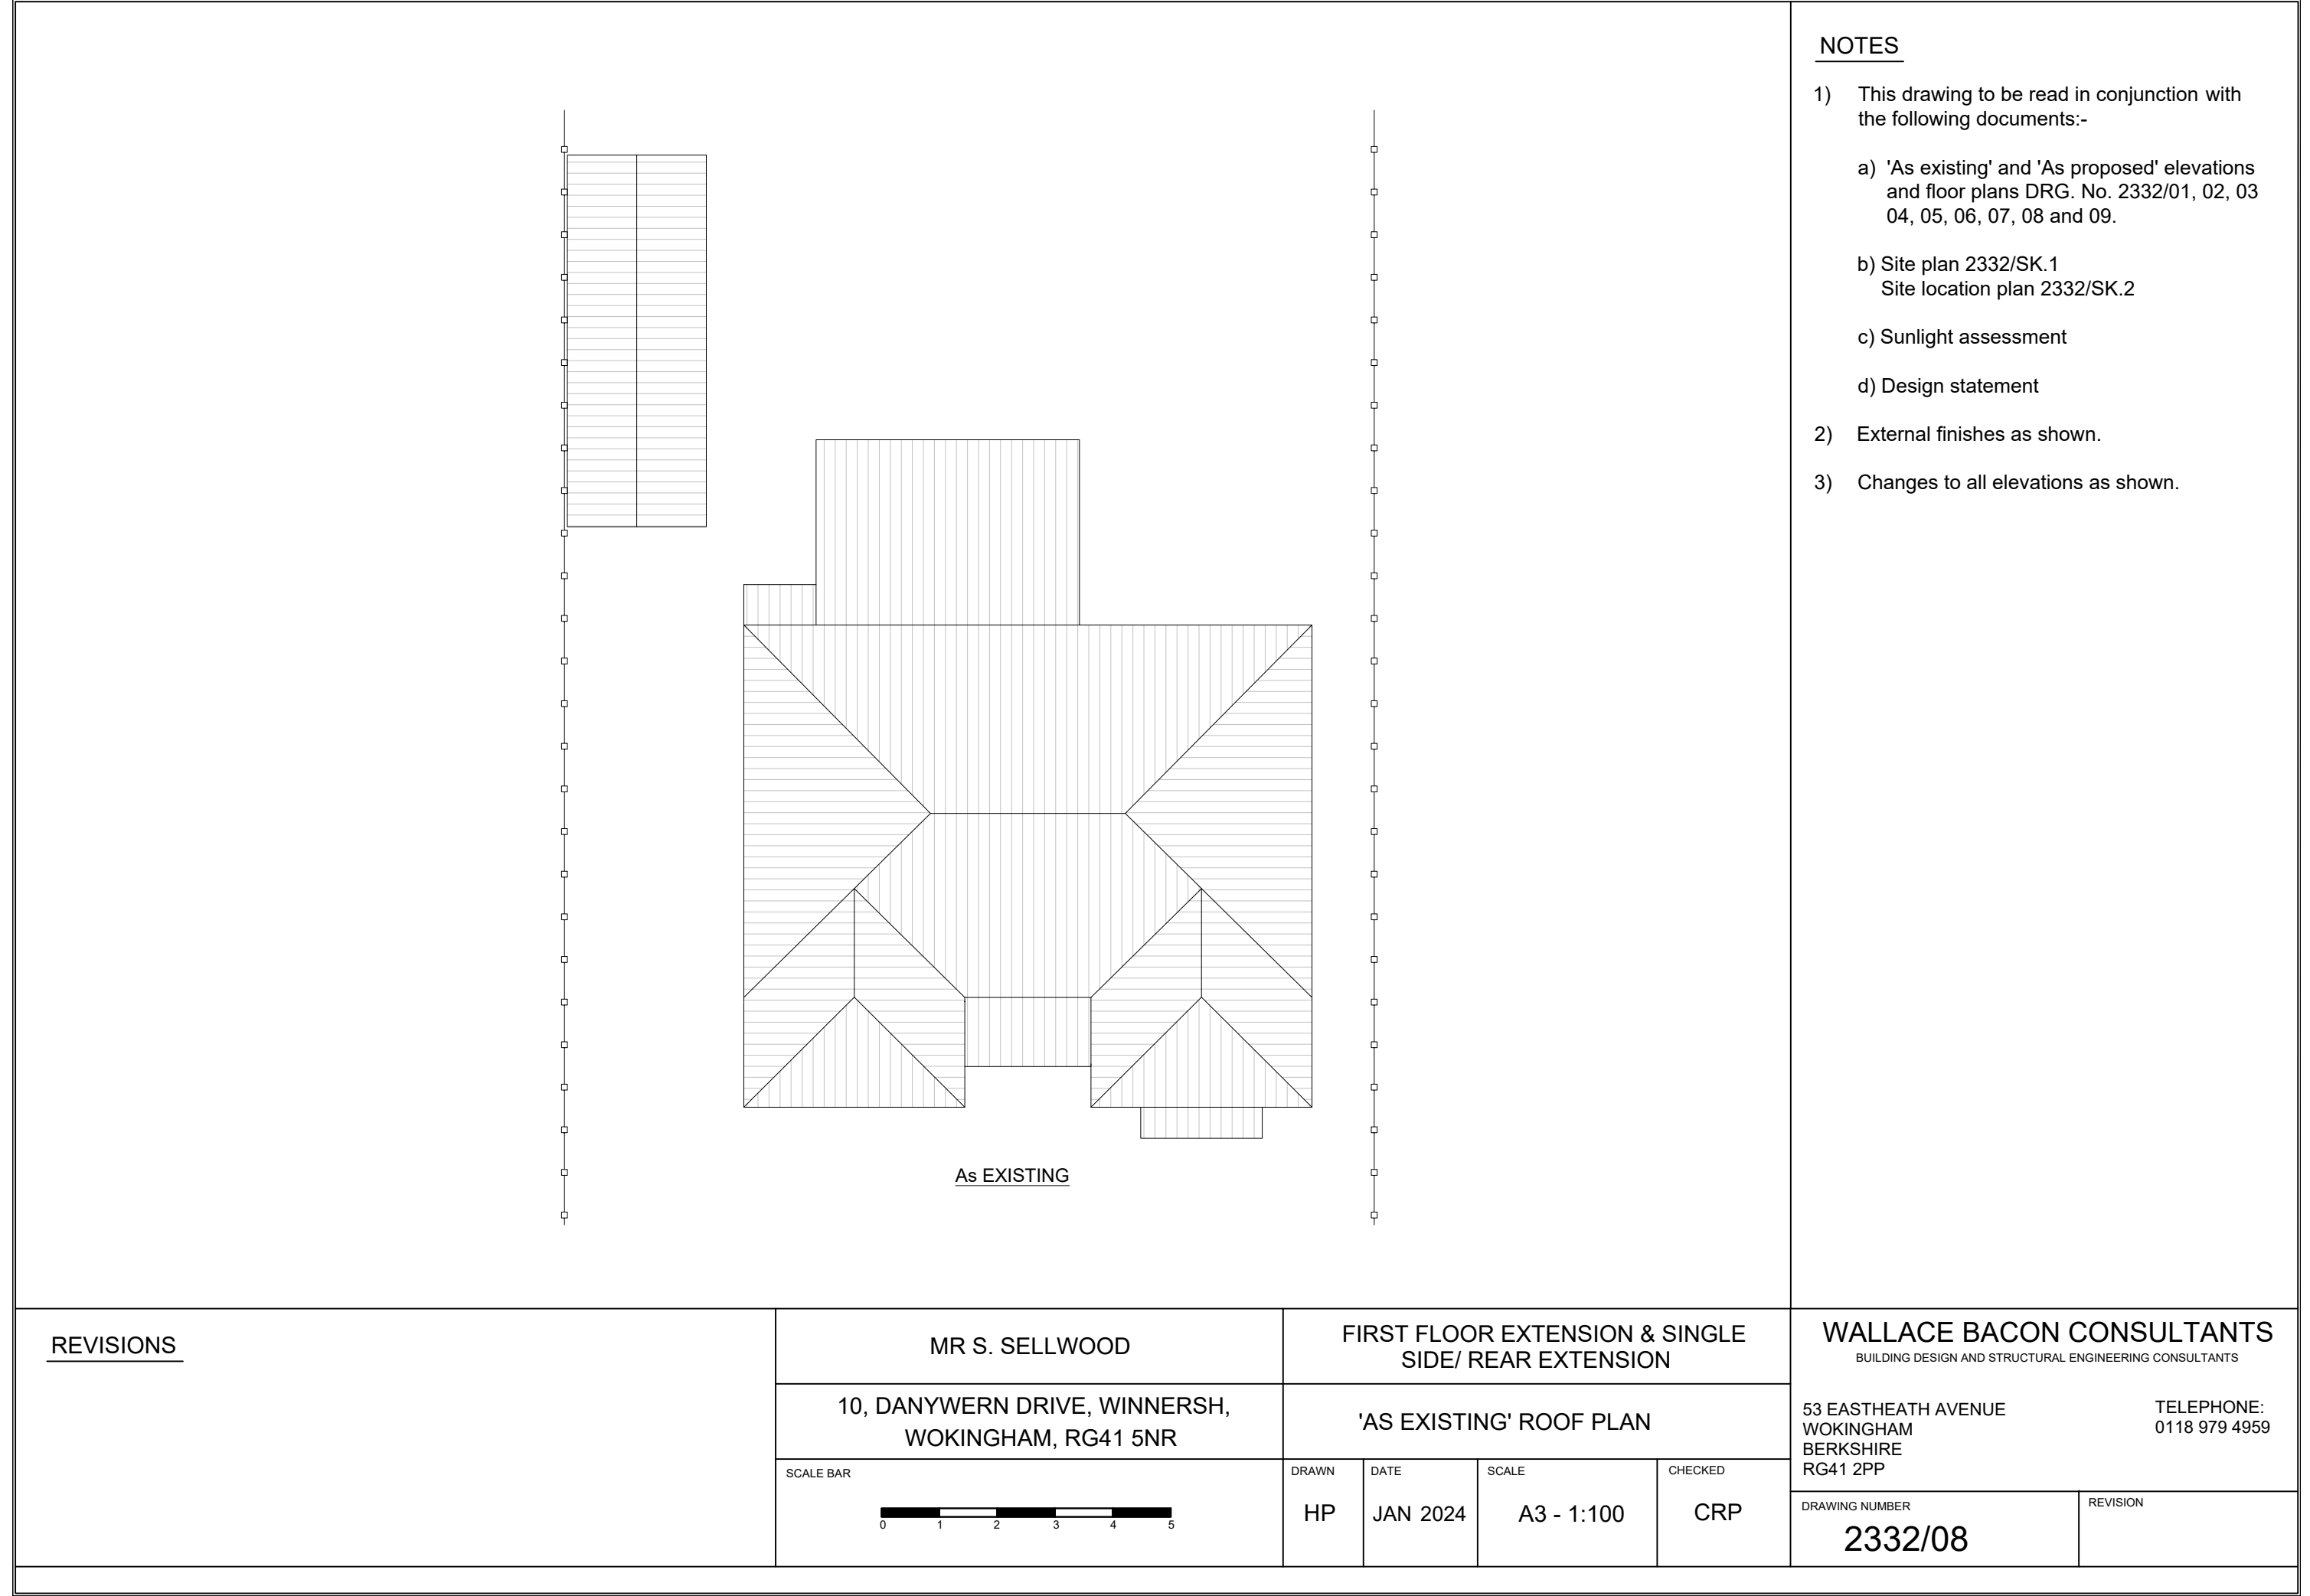

NOTES

- 1) This drawing to be read in conjunction with the following documents:-
 - a) 'As existing' and 'As proposed' elevations and floor plans DRG. No. 2332/01, 02, 03 04, 05, 06, 07, 08 and 09.
 - b) Site plan 2332/SK.1
Site location plan 2332/SK.2
 - c) Sunlight assessment
 - d) Design statement
- 2) External finishes as shown.
- 3) Changes to all elevations as shown.

REVISIONS

MR S. SELLWOOD		FIRST FLOOR EXTENSION & SINGLE SIDE/ REAR EXTENSION			
10, DANYWERN DRIVE, WINNERSH, WOKINGHAM, RG41 5NR		'AS EXISTING' ROOF PLAN			
SCALE BAR		DRAWN	DATE	SCALE	CHECKED
		HP	JAN 2024	A3 - 1:100	CRP

WALLACE BACON CONSULTANTS

BUILDING DESIGN AND STRUCTURAL ENGINEERING CONSULTANTS

53 EASTHEATH AVENUE
WOKINGHAM
BERKSHIRE
RG41 2PP

TELEPHONE:
0118 979 4959

DRAWING NUMBER
2332/08

REVISION