


2332/SK.1 - Site plan and parking provision for 10, Danywern Drive

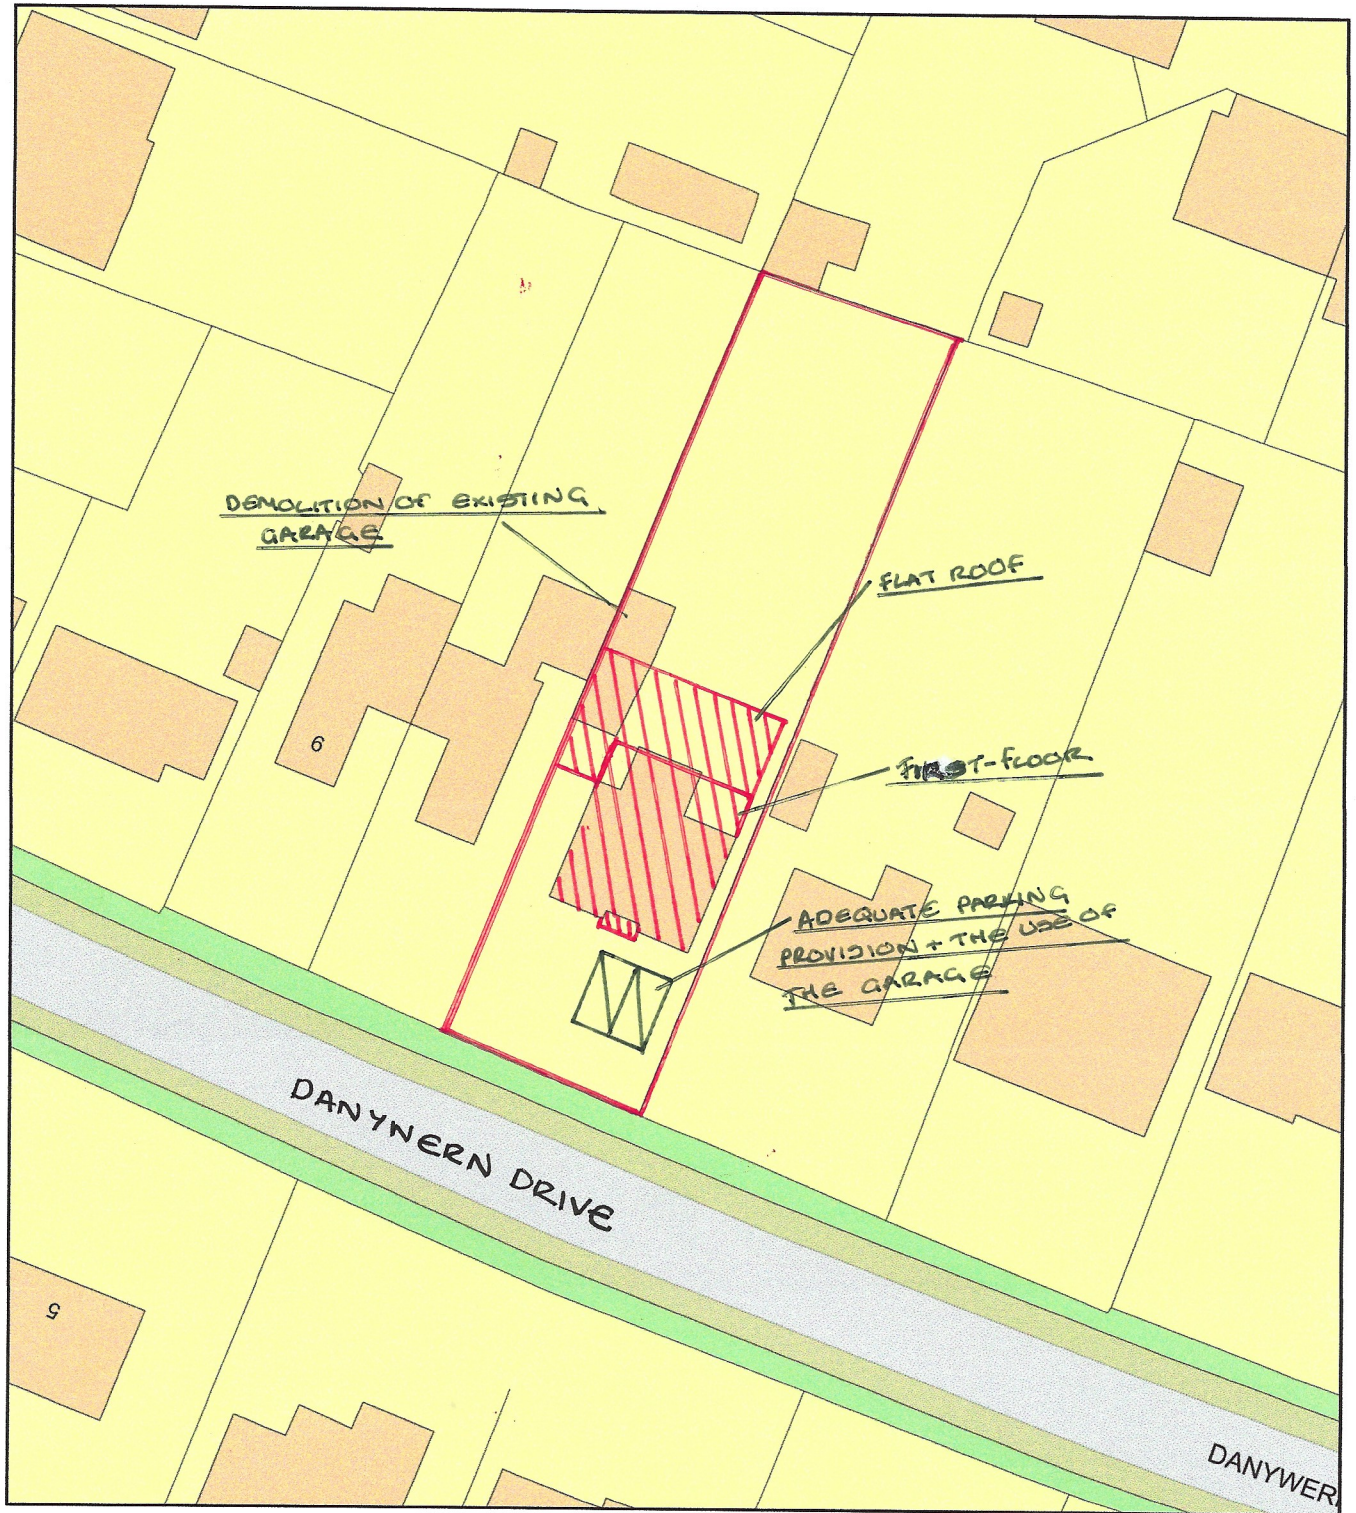

0 20
Metres



Plan Produced for: Wallace Bacon Consultants

Date Produced: 01 Feb 2024

Plan Reference Number / Project ID: TQRQM2403211156557 / 2332

Scale: 1:500 @ A4

