
 


2467/SK.1 - Site plan for Lime Trees, 2, Ruscombe Road, Twyford

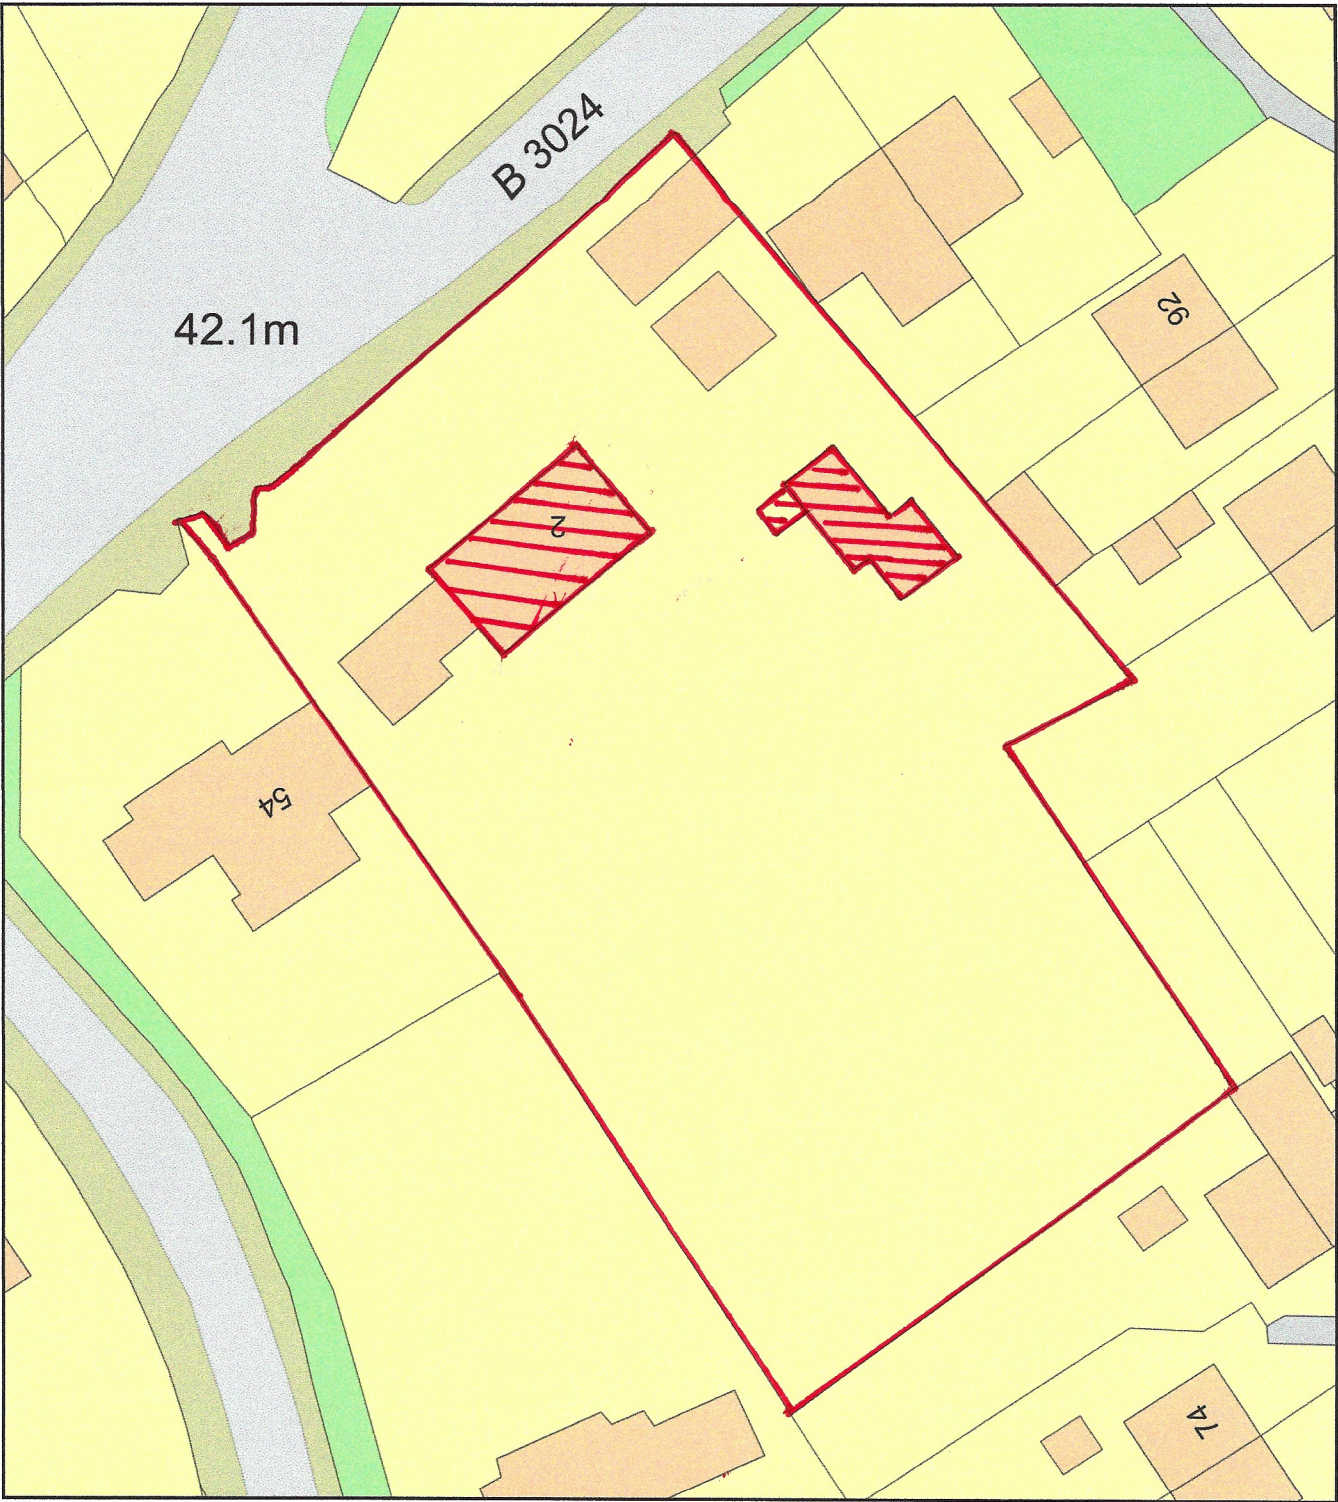

Plan Produced for: Wallace Bacon Consultants

Date Produced: 22 Oct 2024

Plan Reference Number / Project ID: TQRQM24296104449188 / 2467

Scale: 1:500 @ A4

