



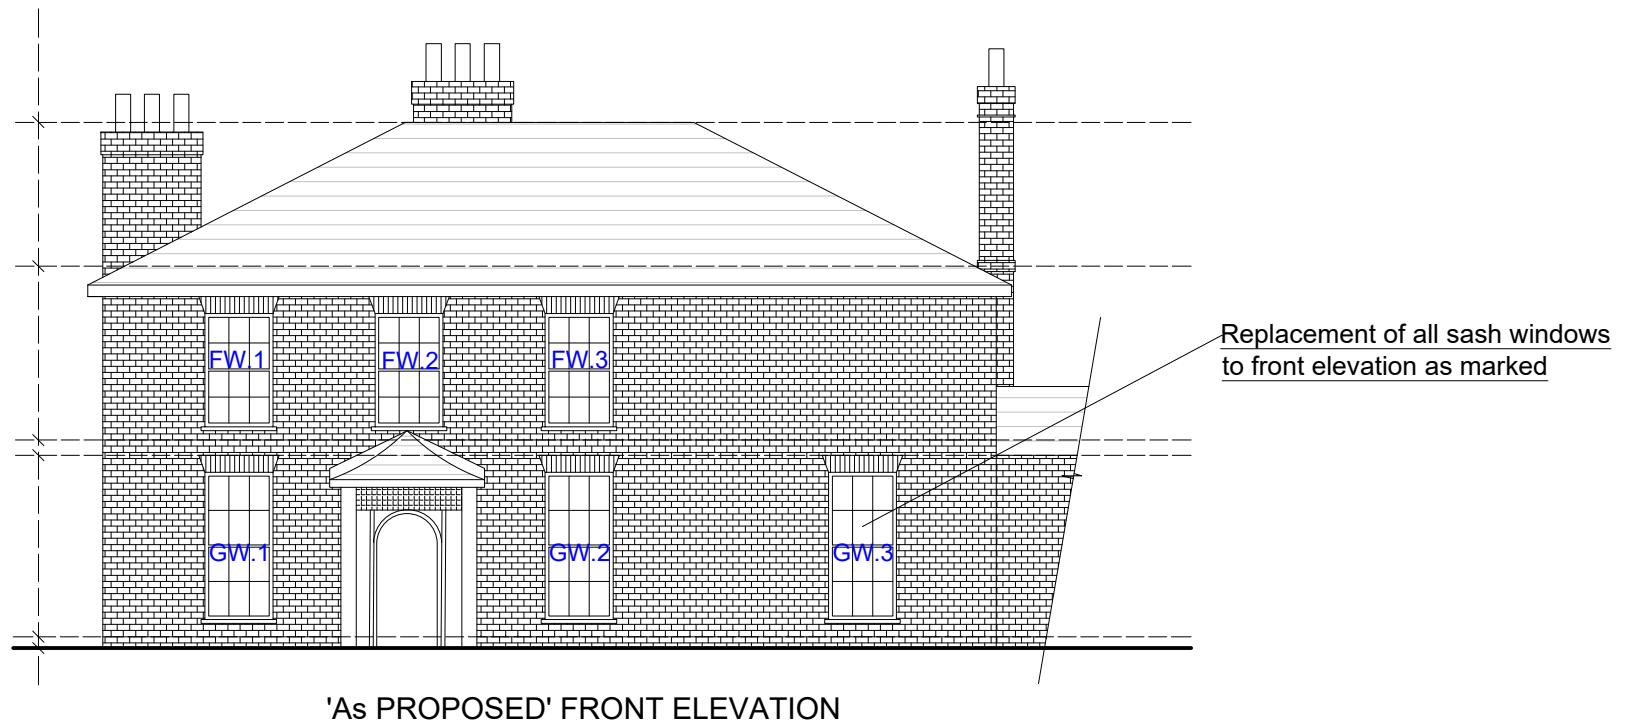

'As PROPOSED' FRONT ELEVATION

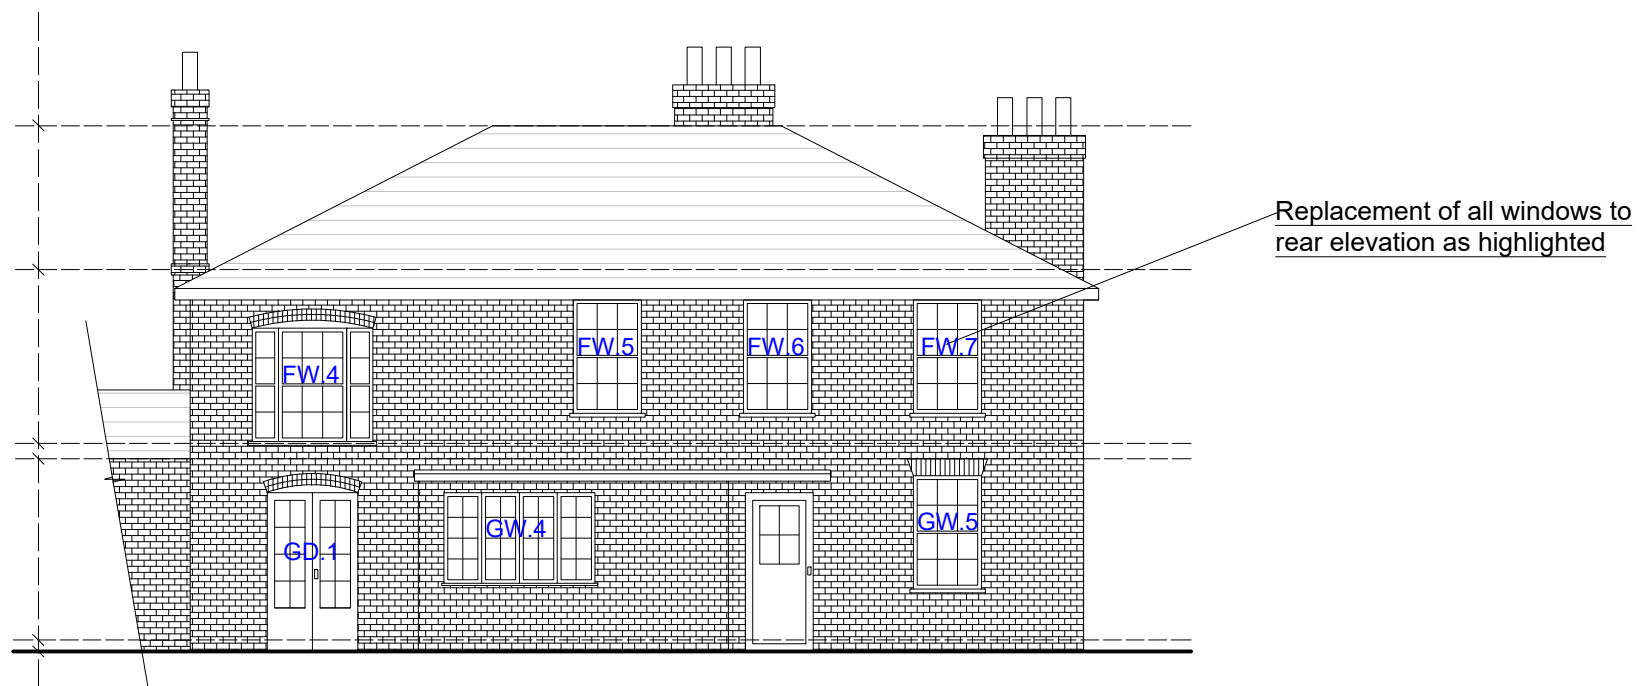

'As PROPOSED' REAR ELEVATION

NOTES

- 1) This drawing to be read in conjunction with the following documents:-
 - a) 'As existing' and 'as proposed' elevations DRG. No. 2467/01, 02, 03, 04, 05 and 06.
 - b) Site plan 2467/SK.1
Site location plan 2467/SK.2
 - c) Design statement
 - d) Heritage statement
 - e) Project documents completed by Save the Sash, a heritage joinery company.
- 2) Windows as shown to main dwelling to be replaced. No changes to existing openings.
- 3) The newer extension to the right-hand side of the property to remain unchanged.
- 4) Existing outbuilding to have all windows replaced. No proposed changes to existing openings.
- 5) No proposed changes to ground or first-floor plans to the main dwelling. No proposed changes to the ground-floor plans of the existing outbuilding.

REVISIONS

MS. G. MANN

REPLACEMENT OF WINDOWS TO MAIN
DWELLING AND ANNEXE

WALLACE BACON CONSULTANTS

BUILDING DESIGN AND STRUCTURAL ENGINEERING CONSULTANTS

LIME TREES, 2 RUSCOMBE WAY,
TWYFORD, RG10 9JS

'AS PROPOSED' ELEVATION VIEWS

53 EASTHEATH AVENUE
WOKINGHAM
BERKSHIRE
RG41 2PP

TELEPHONE:
0118 979 4959

SCALE BAR



DRAWN

DATE

SCALE

CHECKED

HP

OCT 2024

A3 - 1:100

CRP

DRAWING NUMBER

REVISION

2467/03