



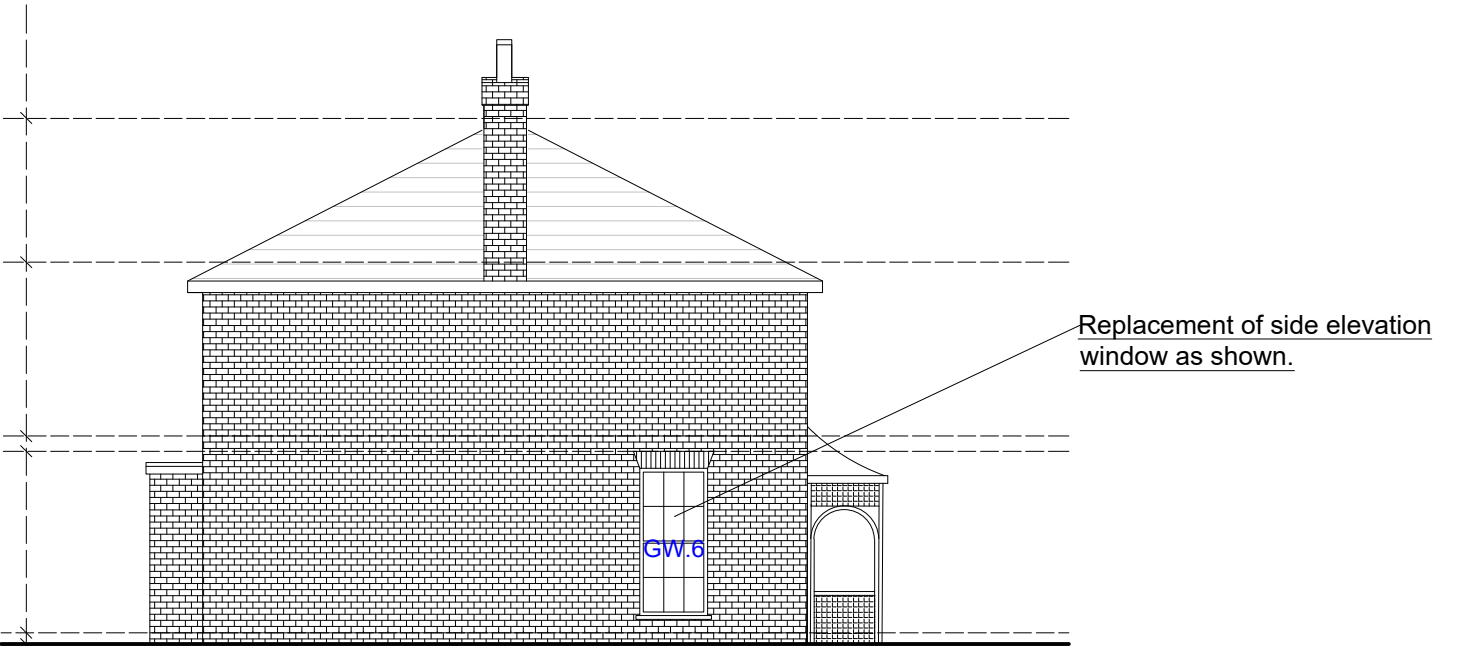

'As PROPOSED' SIDE ELEVATION

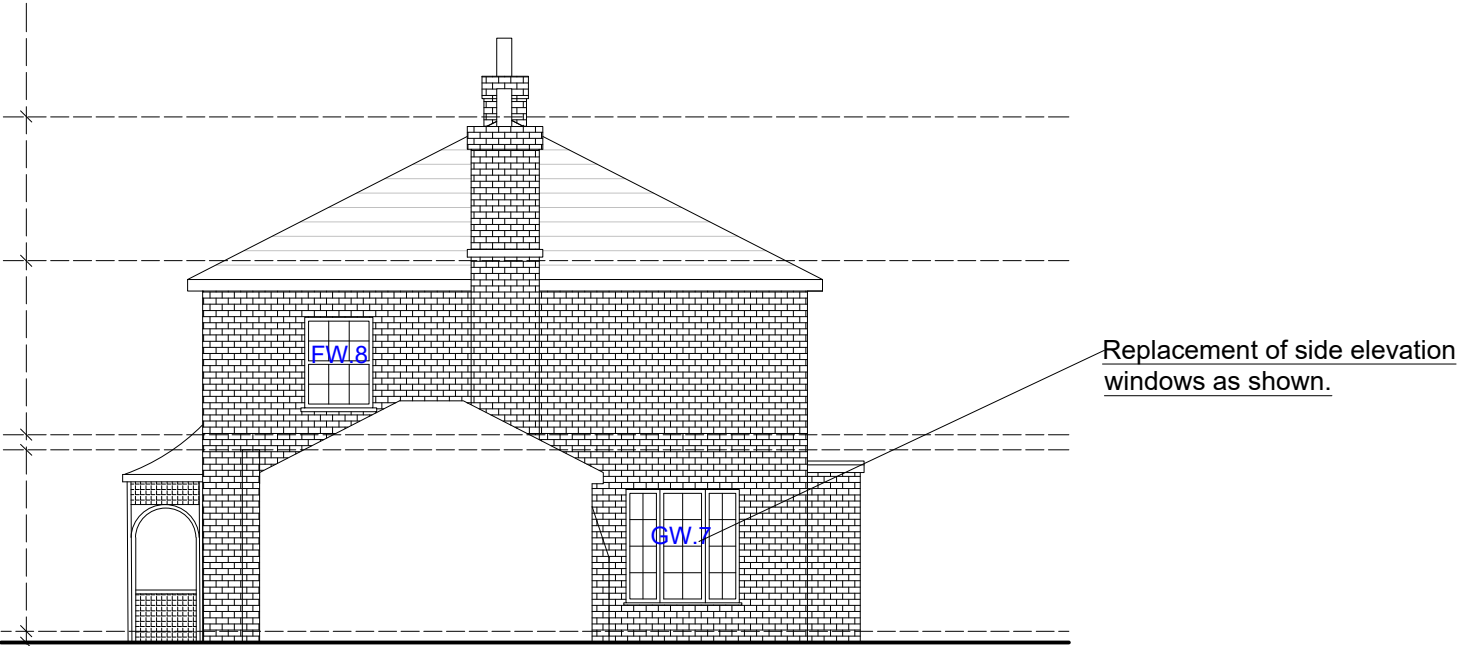

'As PROPOSED' SIDE ELEVATION

NOTES

- 1) This drawing to be read in conjunction with the following documents:-
 - a) 'As existing' and 'as proposed' elevations DRG. No. 2467/01, 02, 03, 04, 05 and 06.
 - b) Site plan 2467/SK.1
Site location plan 2467/SK.2
 - c) Design statement
 - d) Heritage statement
 - e) Project documents completed by Save the Sash, a heritage joinery company.
- 2) Windows as shown to main dwelling to be replaced. No changes to existing openings.
- 3) The newer extension to the right-hand side of the property to remain unchanged.
- 4) Existing outbuilding to have all windows replaced. No proposed changes to existing openings.
- 5) No proposed changes to ground or first-floor plans to the main dwelling. No proposed changes to the ground-floor plans of the existing outbuilding.

REVISIONS

SCALE BAR 	MS. G. MANN		REPLACEMENT OF WINDOWS TO MAIN DWELLING AND ANNEXE		WALLACE BACON CONSULTANTS BUILDING DESIGN AND STRUCTURAL ENGINEERING CONSULTANTS	
	LIME TREES, 2 RUSCOMBE WAY, TWYFORD, RG10 9JS		'AS PROPOSED' ELEVATION VIEWS		53 EASTHEATH AVENUE WOKINGHAM BERKSHIRE RG41 2PP	
	DRAWN		DATE		TELEPHONE: 0118 979 4959	
	HP		OCT 2024		A3 - 1:100	
CHECKED		CRP		DRAWING NUMBER		REVISION
				2467/04		