

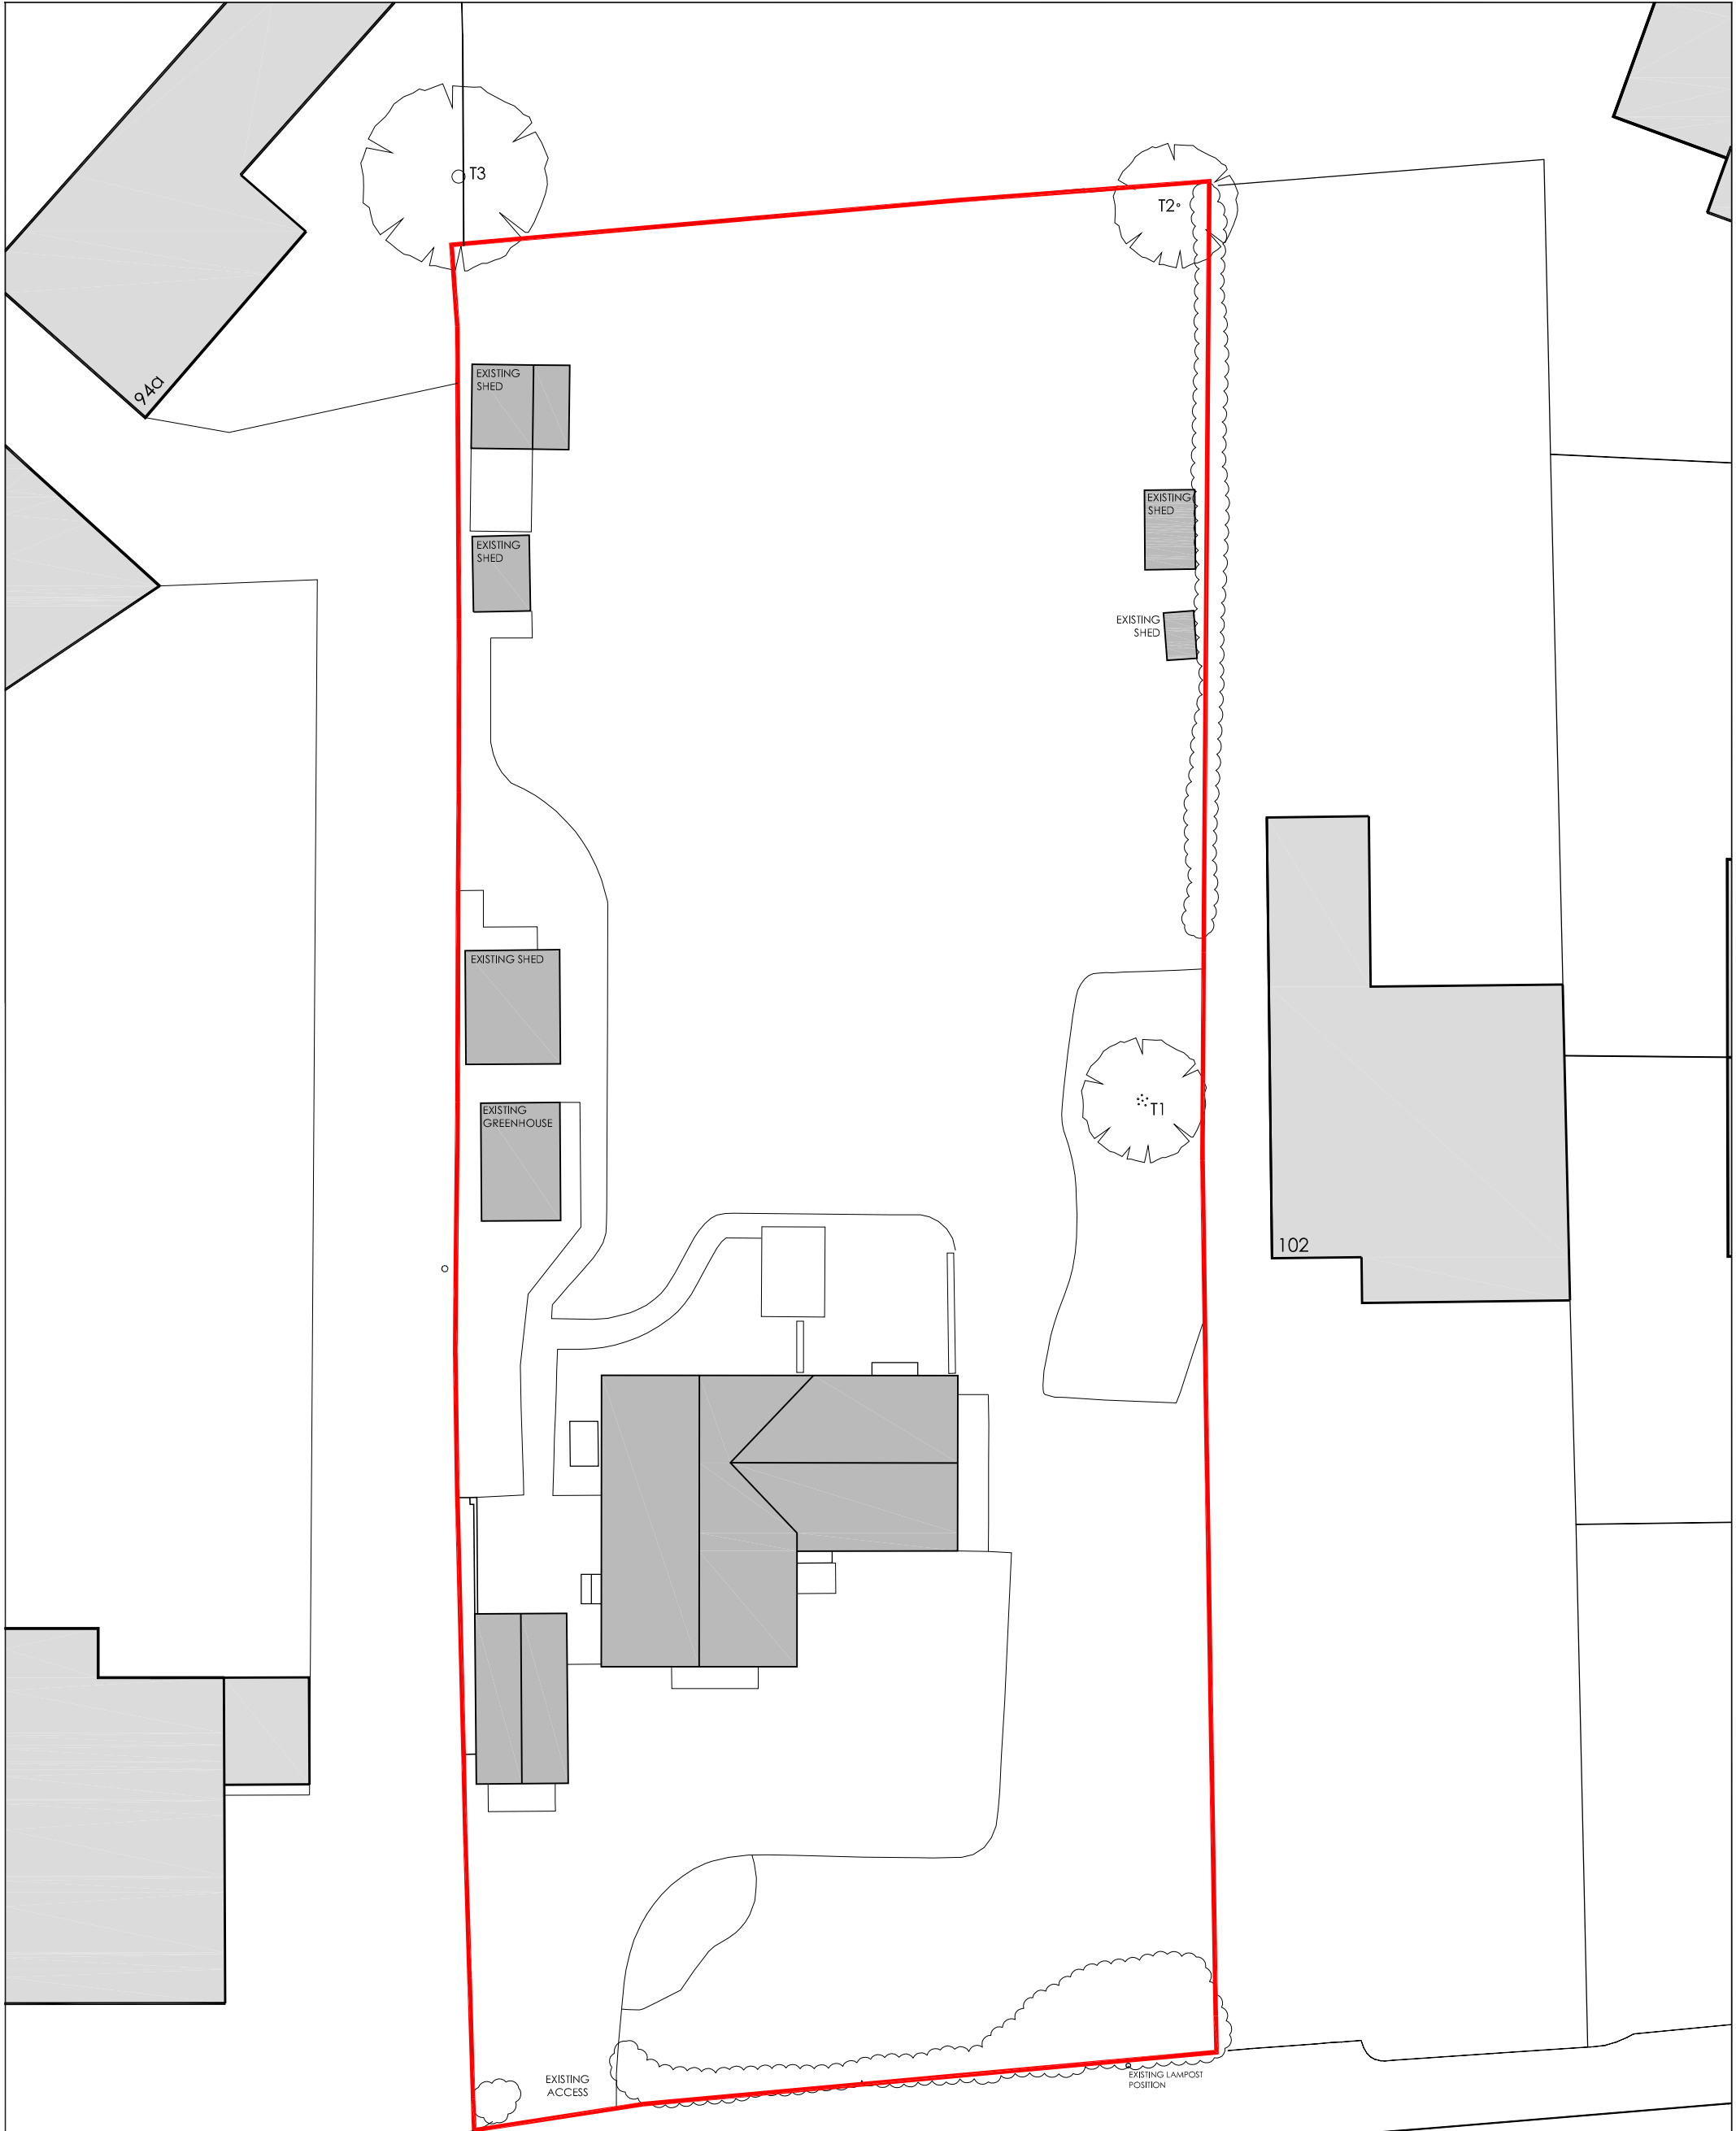


 

EXISTING: SITE PLAN
SCALE 1:200

Finchampstead Road

 

This drawing is copyright and may not be reproduced in whole or part without written authority.

Project Title		Rev		Description		Date	
3x New Detached Houses				100 Finchampstead Road Wokingham Berkshire RG40 2NT			
Drawing Title							
Existing Site Plan							
Job-Dwg No		1011-101		Rev		-	
Scale		1:200 @A3		Drawing Size		A3	
				Status		Planning	
				Date		07/2024	