


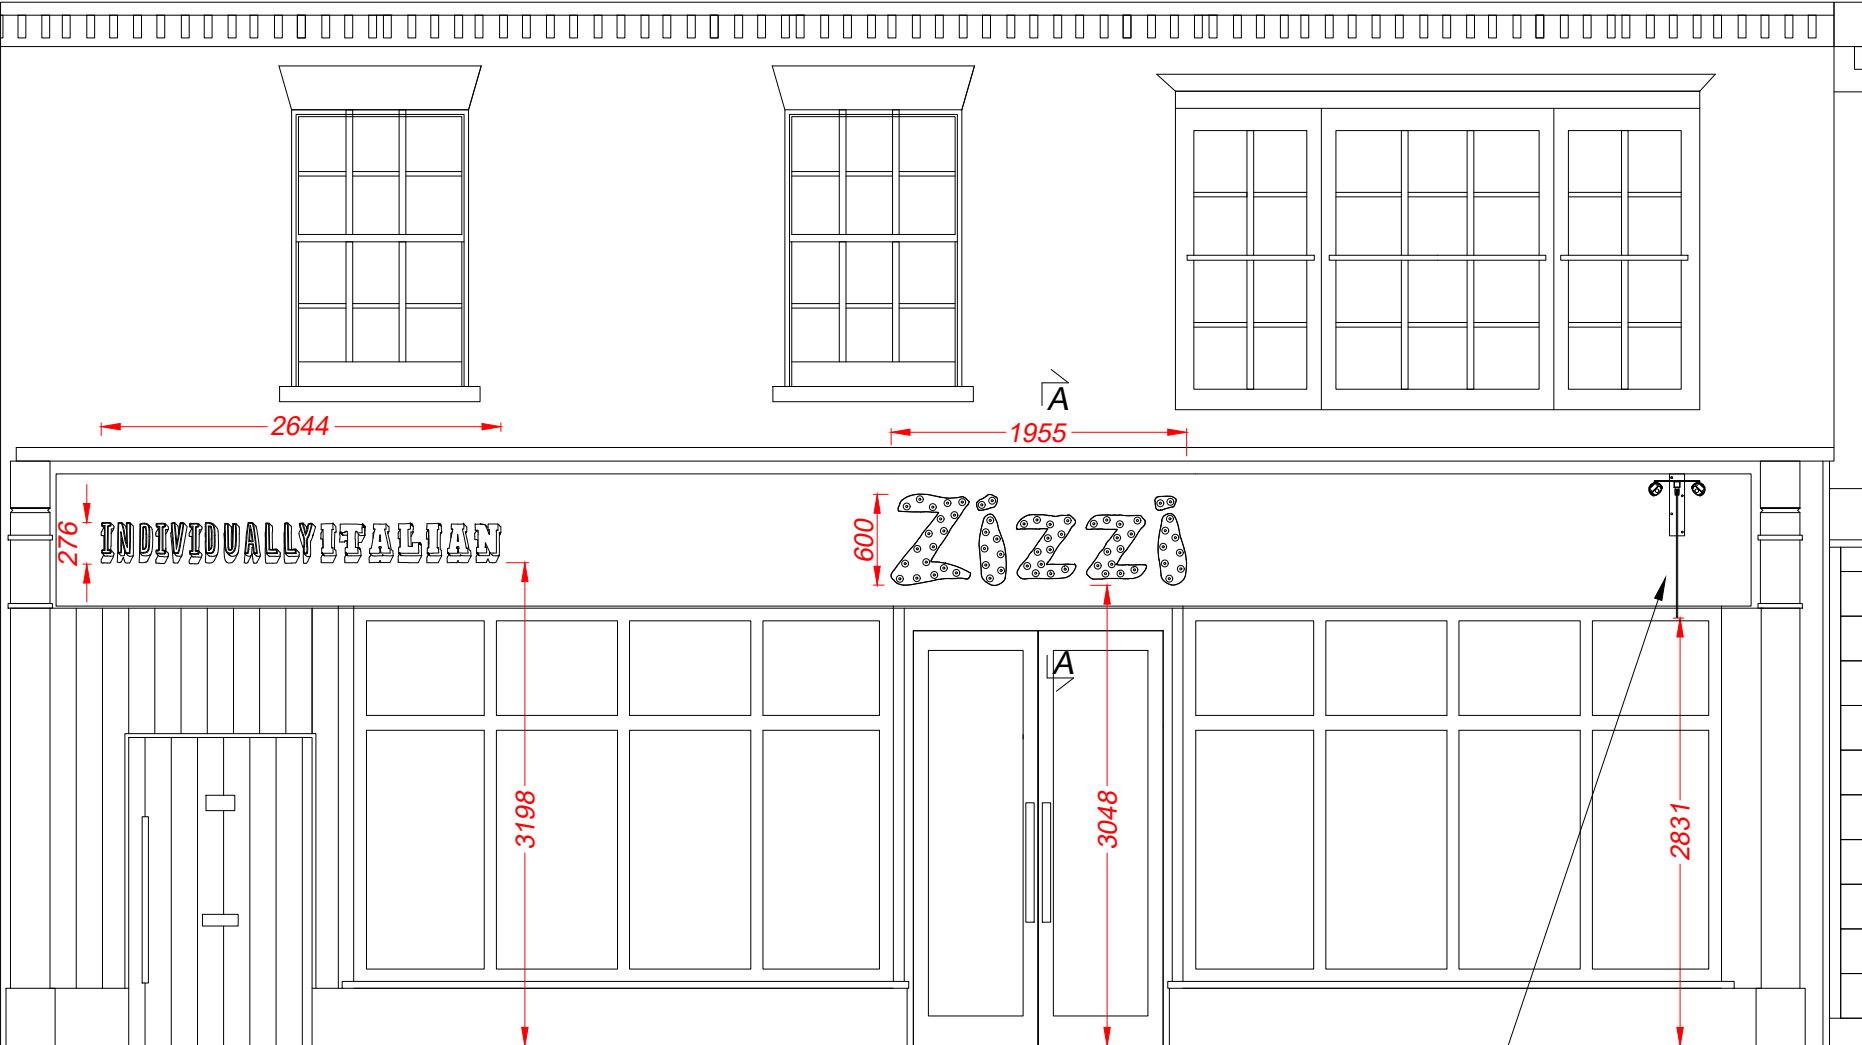


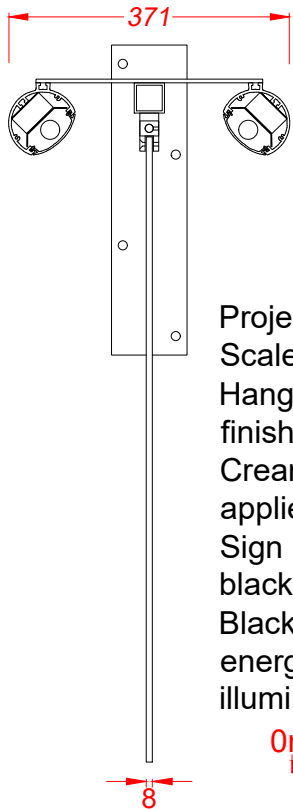

Front Elevation
Scale 1:50

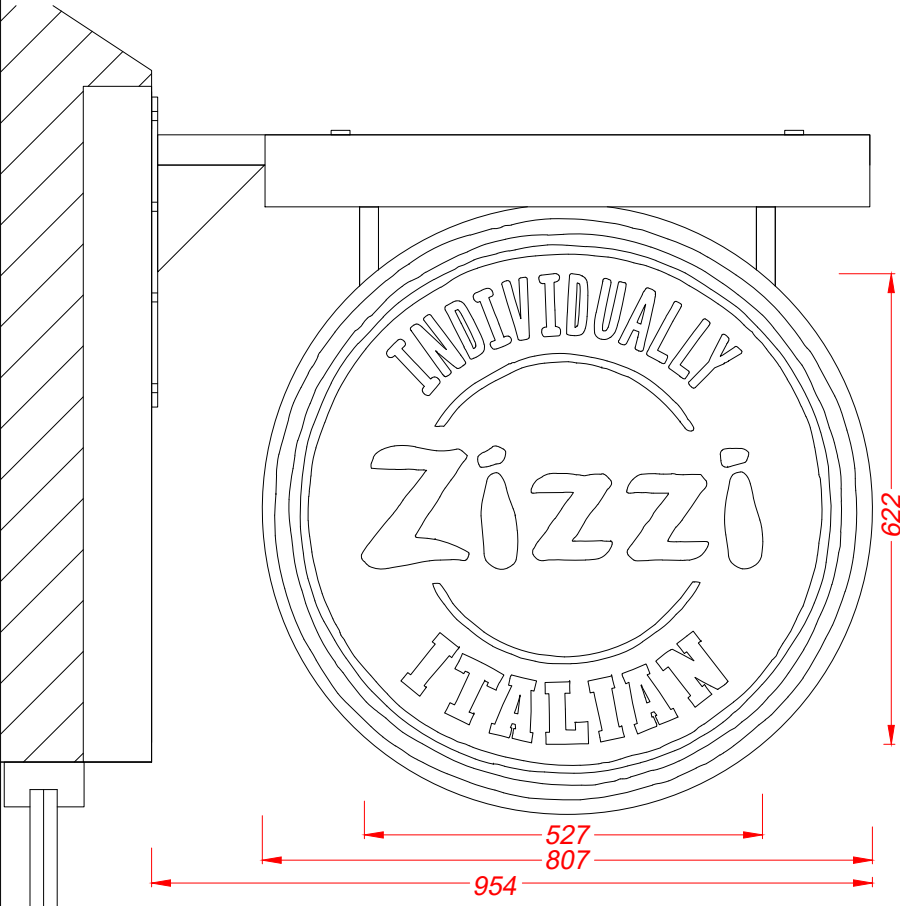

Projected sign - 1 off
Scale 1:10
Hanging panel is flat cut 8mm aluminium finished blue-grey RAL 5008.
Cream PMS 7527c vinyl graphics are applied to the panel faces.
Sign hangs from swing blocks welded to a black steel arm.
Black steel troughs are fitted with low energy warm white LEDs for external illumination.

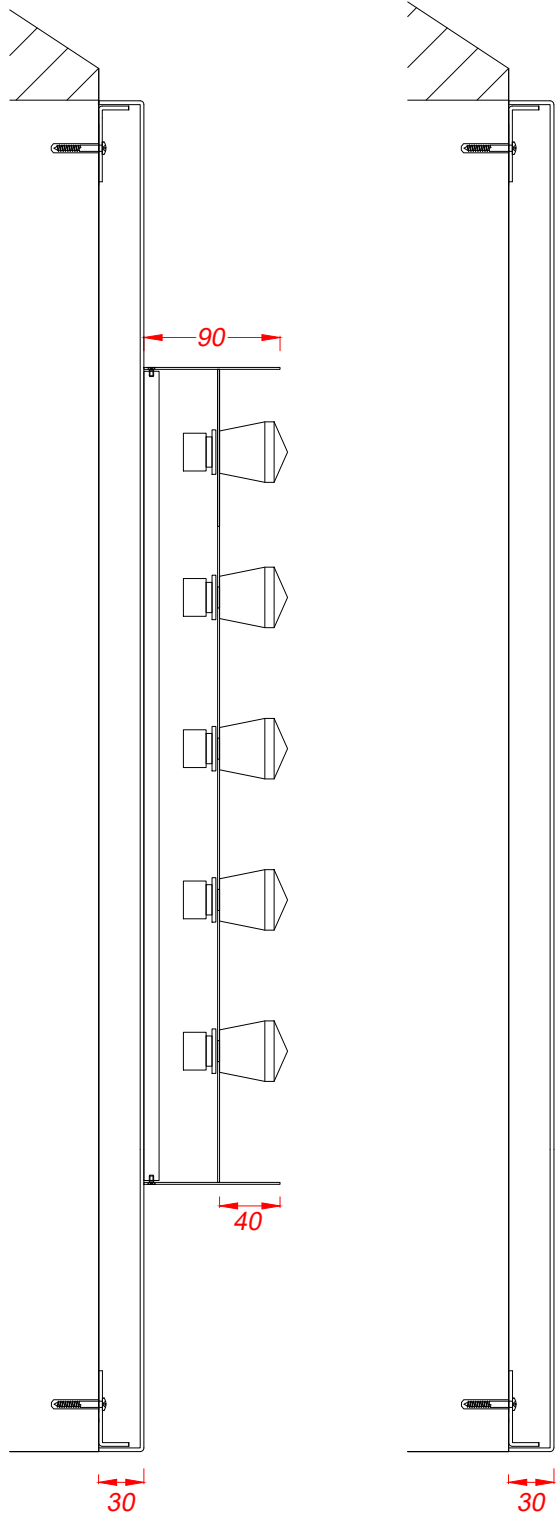

Section A-A
through the text
Scale 1:5




Section B-B
through the text
Scale 1:5

EXISTING

Letters are fixed to folded and welded 2.5mm aluminium panels which are finished grey-blue RAL 5008.

Built-up 'Zizzi' letters have 1.2mm aged copper faces and returns.
The faces are set back within the returns and are fitted with 40Ø 12V clear fairground lights which have warm white LEDs.

INDIVIDUALLY ITALIAN letters are signwritten onto the panel face in pink and white.
Non illuminated.

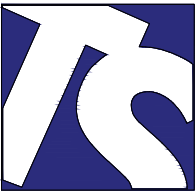

Technical Signs
Floor 1 - Unit 3
Hille Business Centre
132 St Albans Road
Watford, Herts, WD24 4AE
Tel: 01923 811999
Fax: 01923 811998
E-mail: info@technicalsigns.co.uk

Client Zizzi		
Address/Job details		
11-13 Broad St Wokingham RG40 1AU		
Existing Signage		
Scale As specified (A3)		
Drawn by DN	Date 06/06/24	
Drawing No 596943-1	Rev A	