




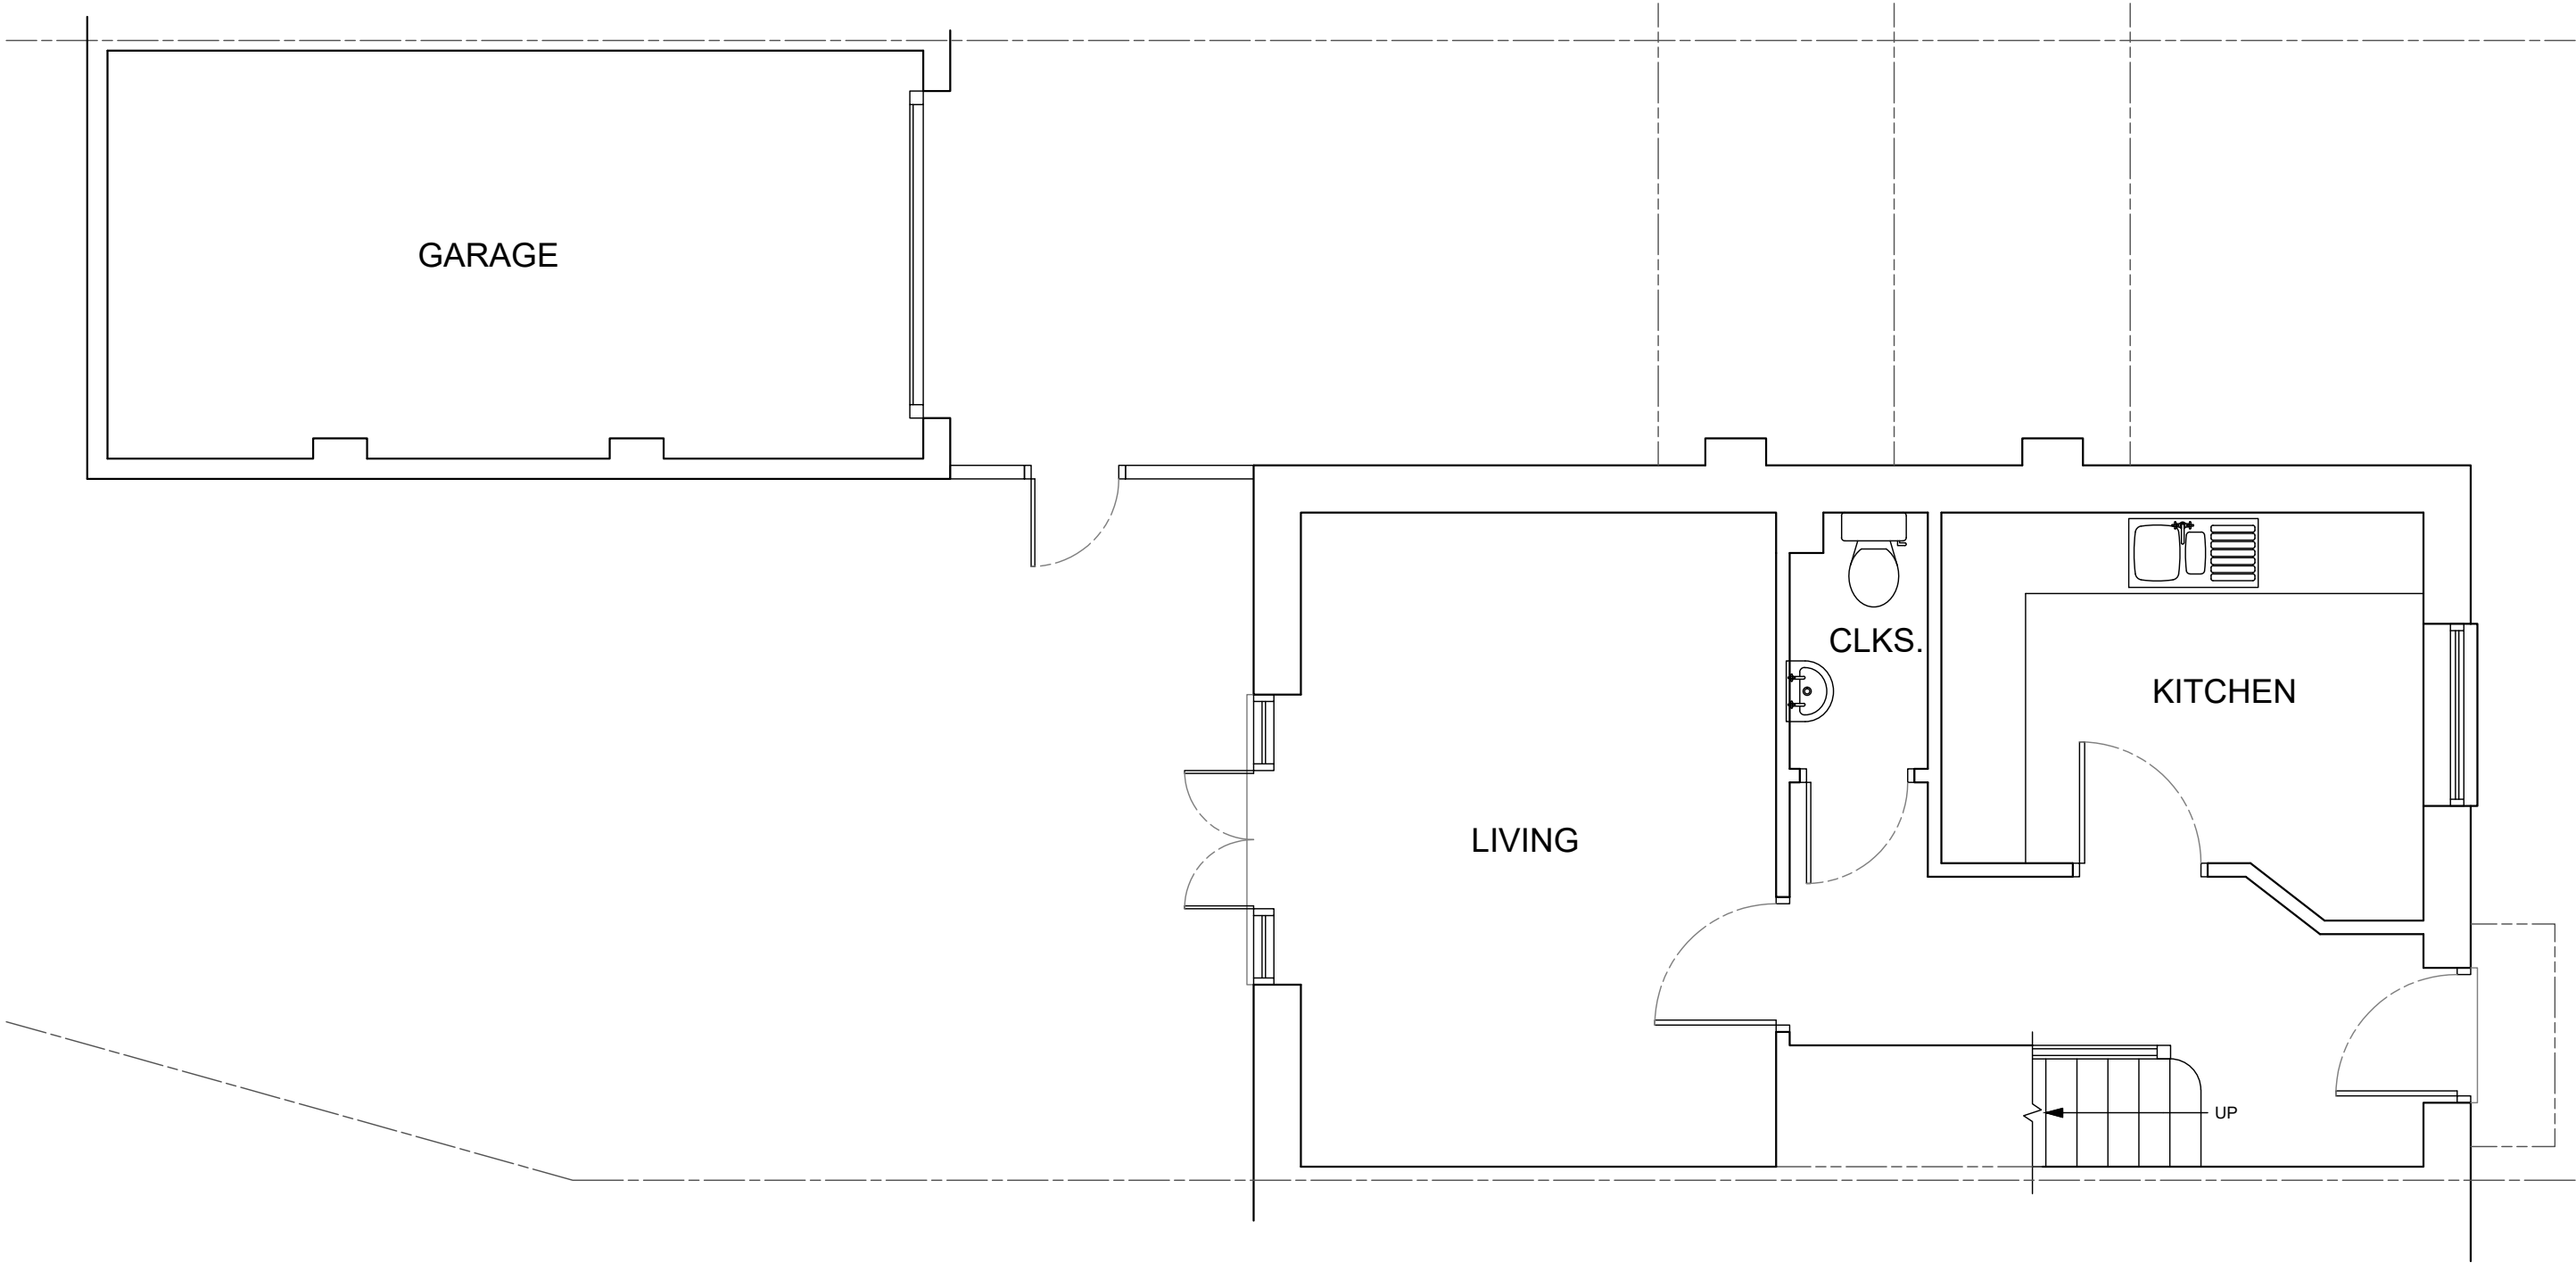


A	M Harrison	21.03.2025	First Issue			
ISSUE	BY	DATE	DESCRIPTION		APPROVED	DATE
Scale	1:50	Dimensions mm	Tolerance	Mass	Projection 3rd Angle	
Drawing Owner			Title			
 T : 01189 770404			97 Fullbrook Avenue, Shinfield, Wokingham RG7 1FE, Existing Ground Floor Plan			
Drawn by			Drawing Number		Sheet	Issue
			25/FAS/09/01		1/1	A

 



A		M Harrison		21.03.2025		First Issue					
ISSUE		BY		DATE		DESCRIPTION		APPROVED		DATE	
Scale		1:50		Dimensions		mm		Tolerance		Mass	
								Projection		3rd Angle	
											
Drawing Owner				Title							
				97 Fullbrook Avenue, Shinfield, Wokingham RG7 1FE, Existing North Elevation							
T : 01189 770404											
Drawn by											
											
Drawing Number								Sheet		Issue	
25/FAS/09/021								1/1		A	

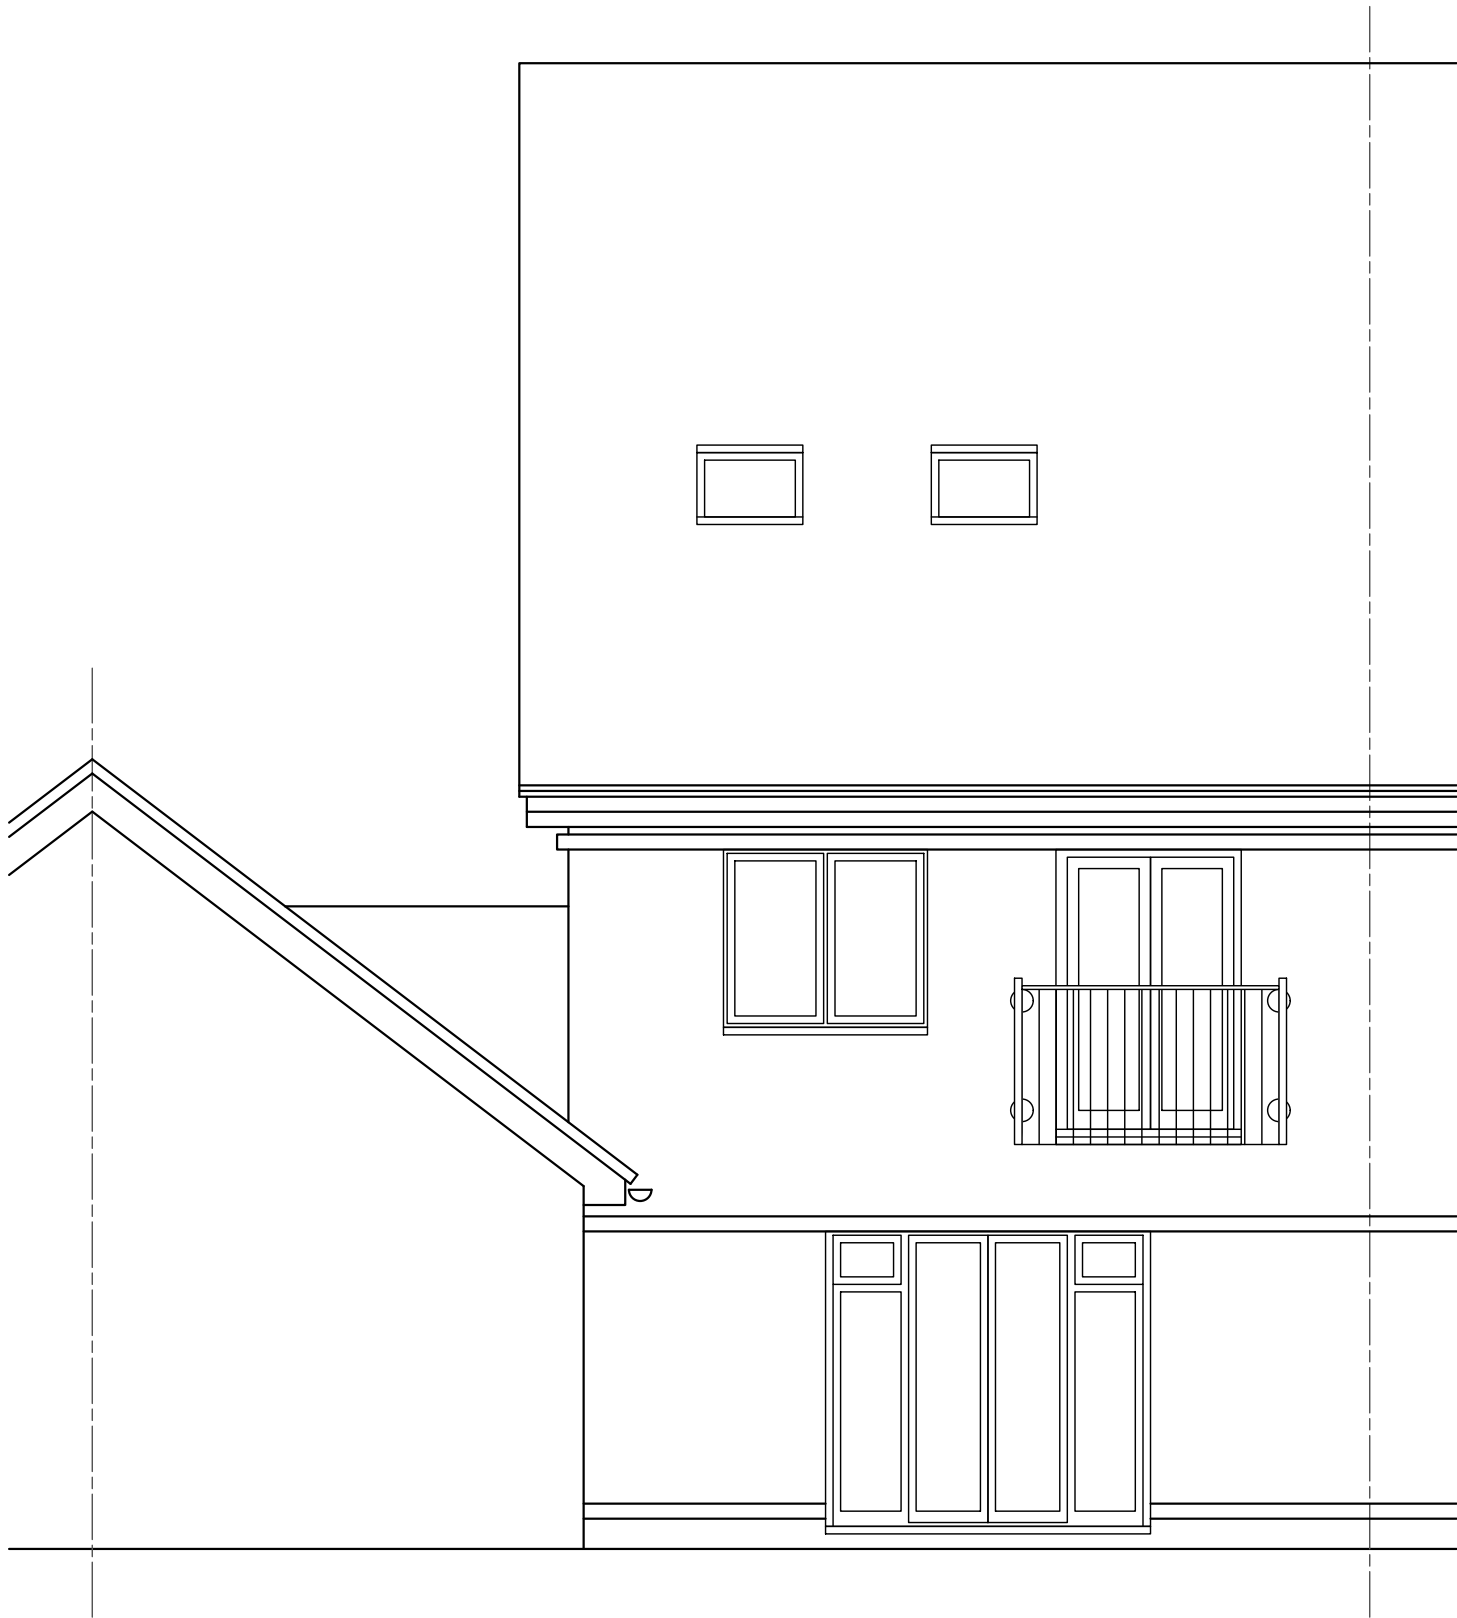



A		M Harrison	21.03.2025	First Issue			
ISSUE	BY	DATE	DESCRIPTION		APPROVED	DATE	
Scale		1:50	Dimensions	mm	Tolerance	Mass	Projection
							3rd Angle 
Drawing Owner			Title				
 T : 01189 770404			97 Fullbrook Avenue, Shinfield, Wokingham RG7 1FE, Existing South Elevation				
Drawn by			Drawing Number		Sheet	Issue	
			25/FAS/09/022		1/1	A	

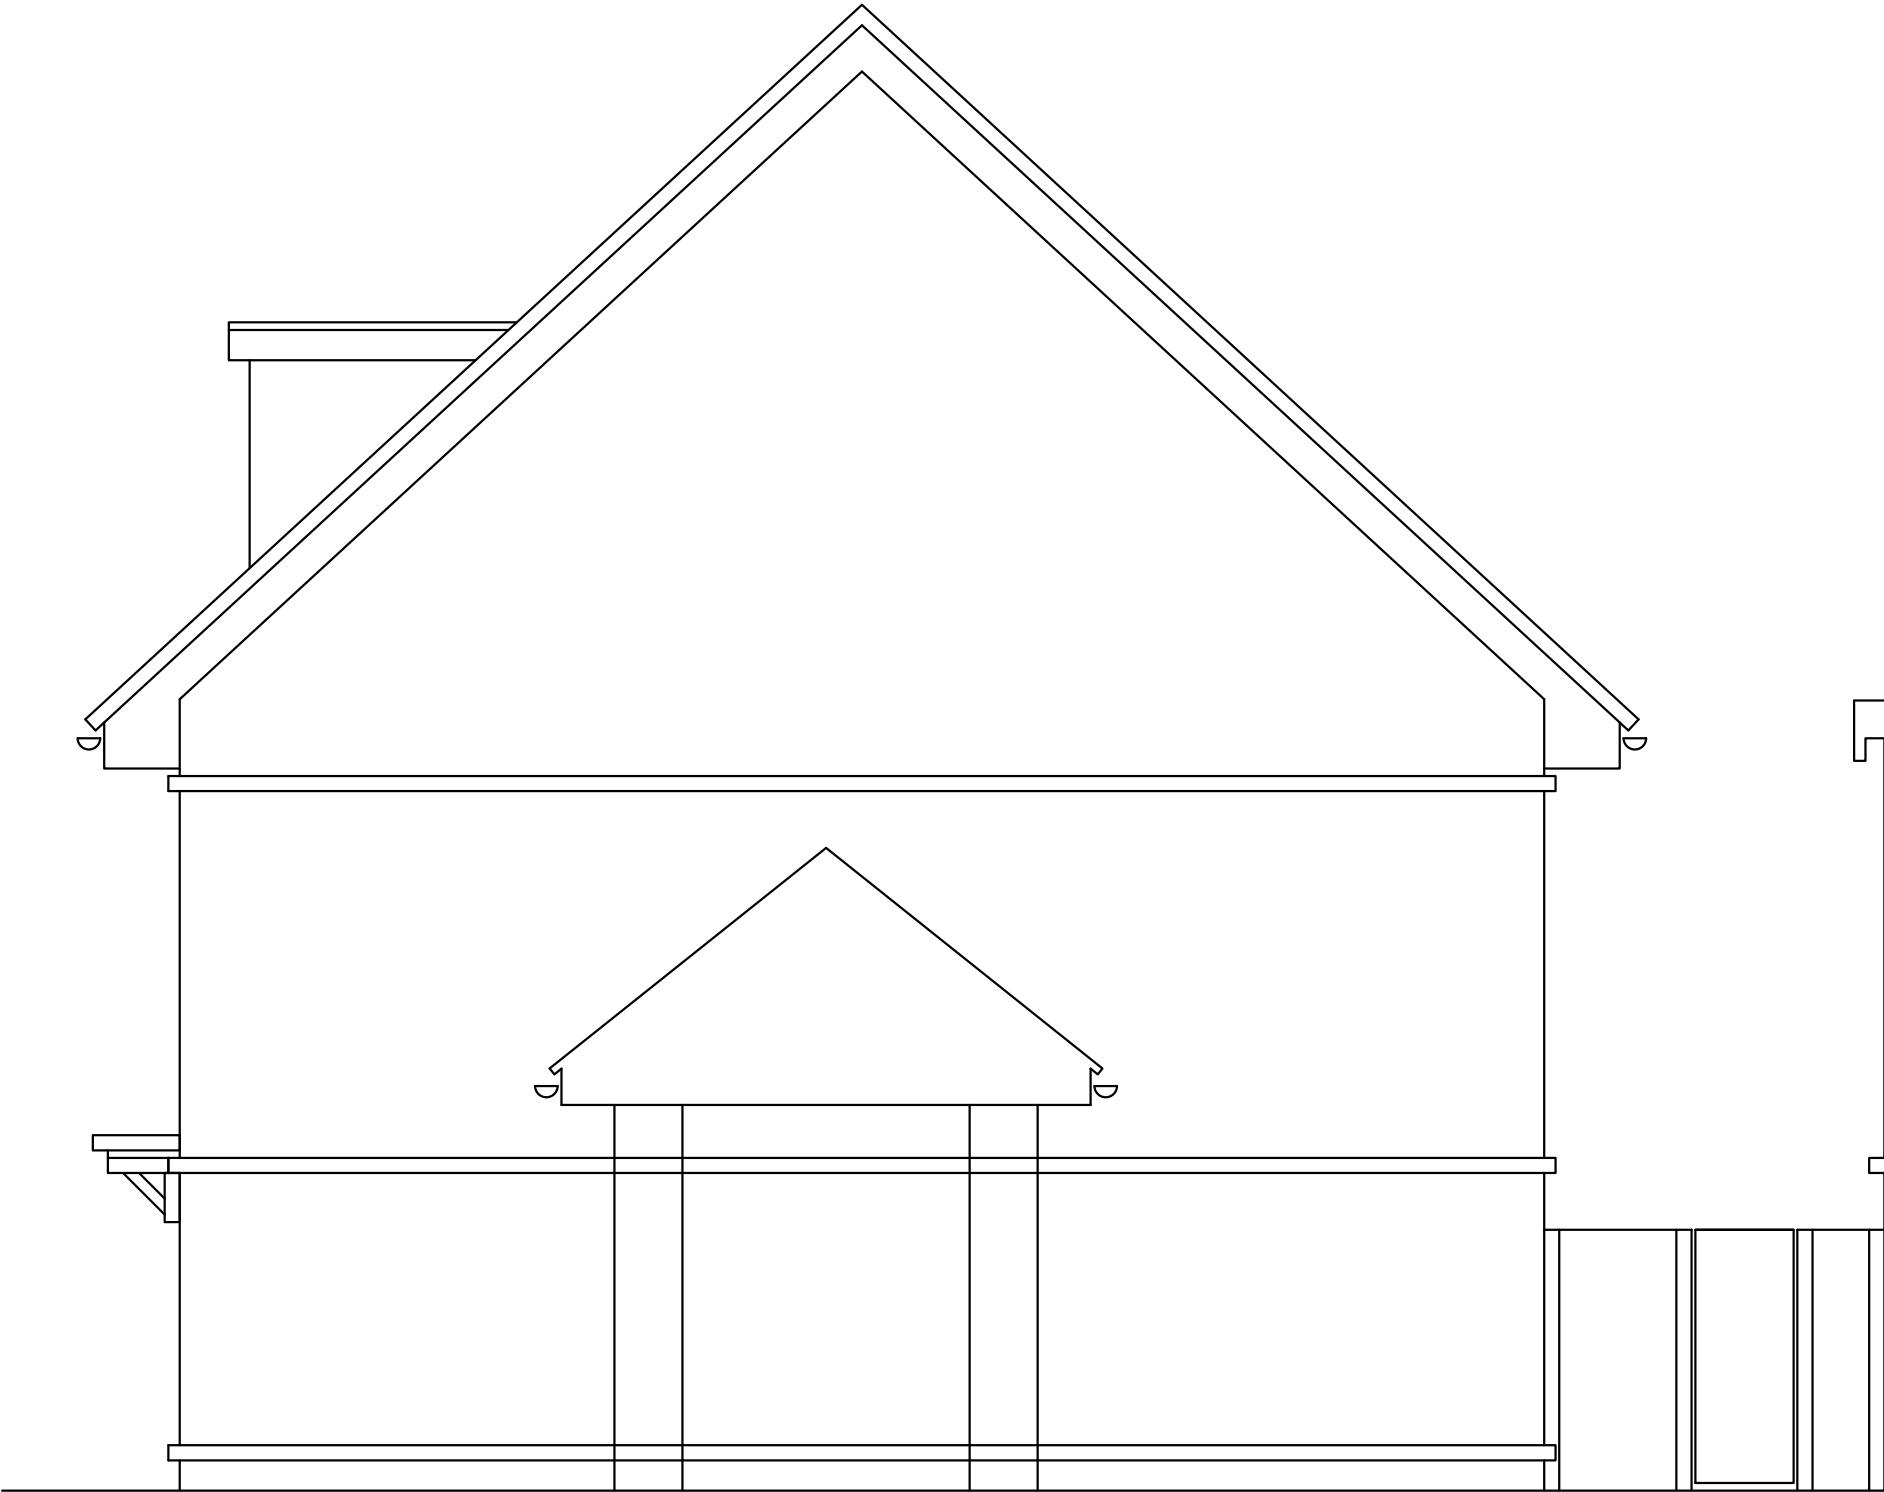


 A	M Harrison	21.03.2025	First Issue			
ISSUE	BY	DATE	DESCRIPTION		APPROVED	DATE
Scale	1:50	Dimensions	mm	Tolerance	Mass	Projection 3rd Angle
Drawing Owner			Title			
 T : 01189 770404			97 Fullbrook Avenue, Shinfield, Wokingham RG7 1FE, Existing West Elevation			
Drawn by			Drawing Number		Sheet	Issue
			25/FAS/09/03		1/1	A

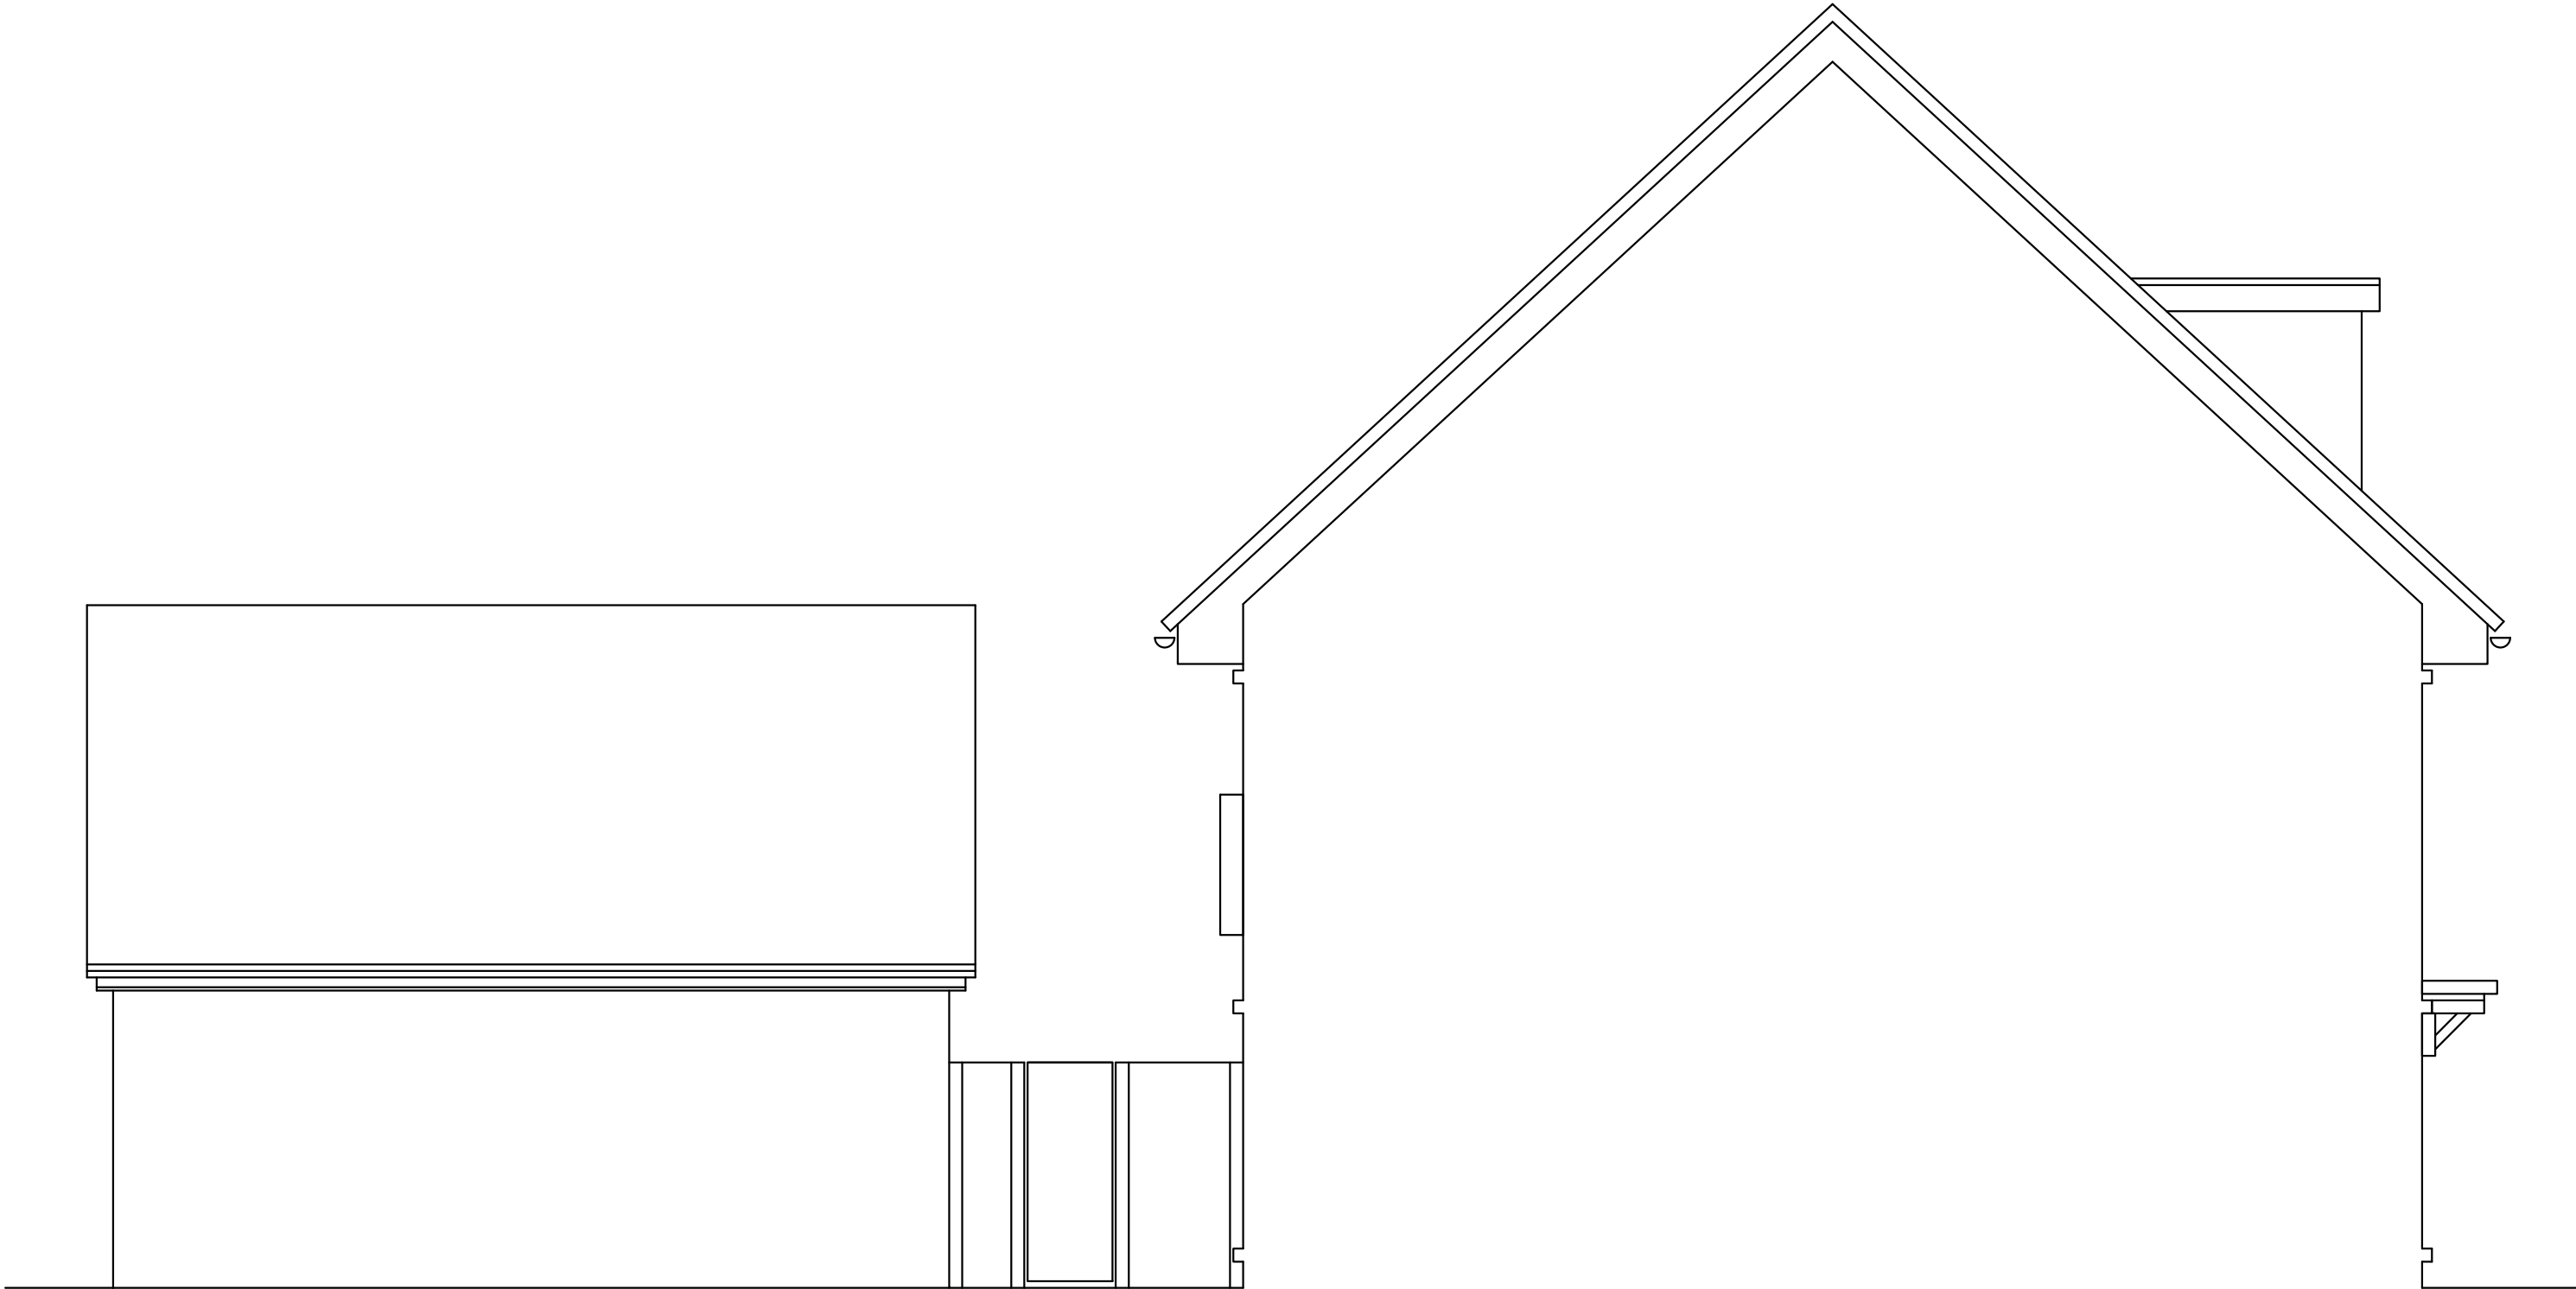


 A	M Harrison	21.03.2025	First Issue			
ISSUE	BY	DATE	DESCRIPTION		APPROVED	DATE
Scale	1:50	Dimensions	mm	Tolerance	Mass	Projection 3rd Angle
Drawing Owner			Title			
 T : 01189 770404			97 Fullbrook Avenue, Shinfield, Wokingham RG7 1FE, Existing East Elevation			
Drawn by			Drawing Number		Sheet	Issue
			25/FAS/09/04		1/1	A

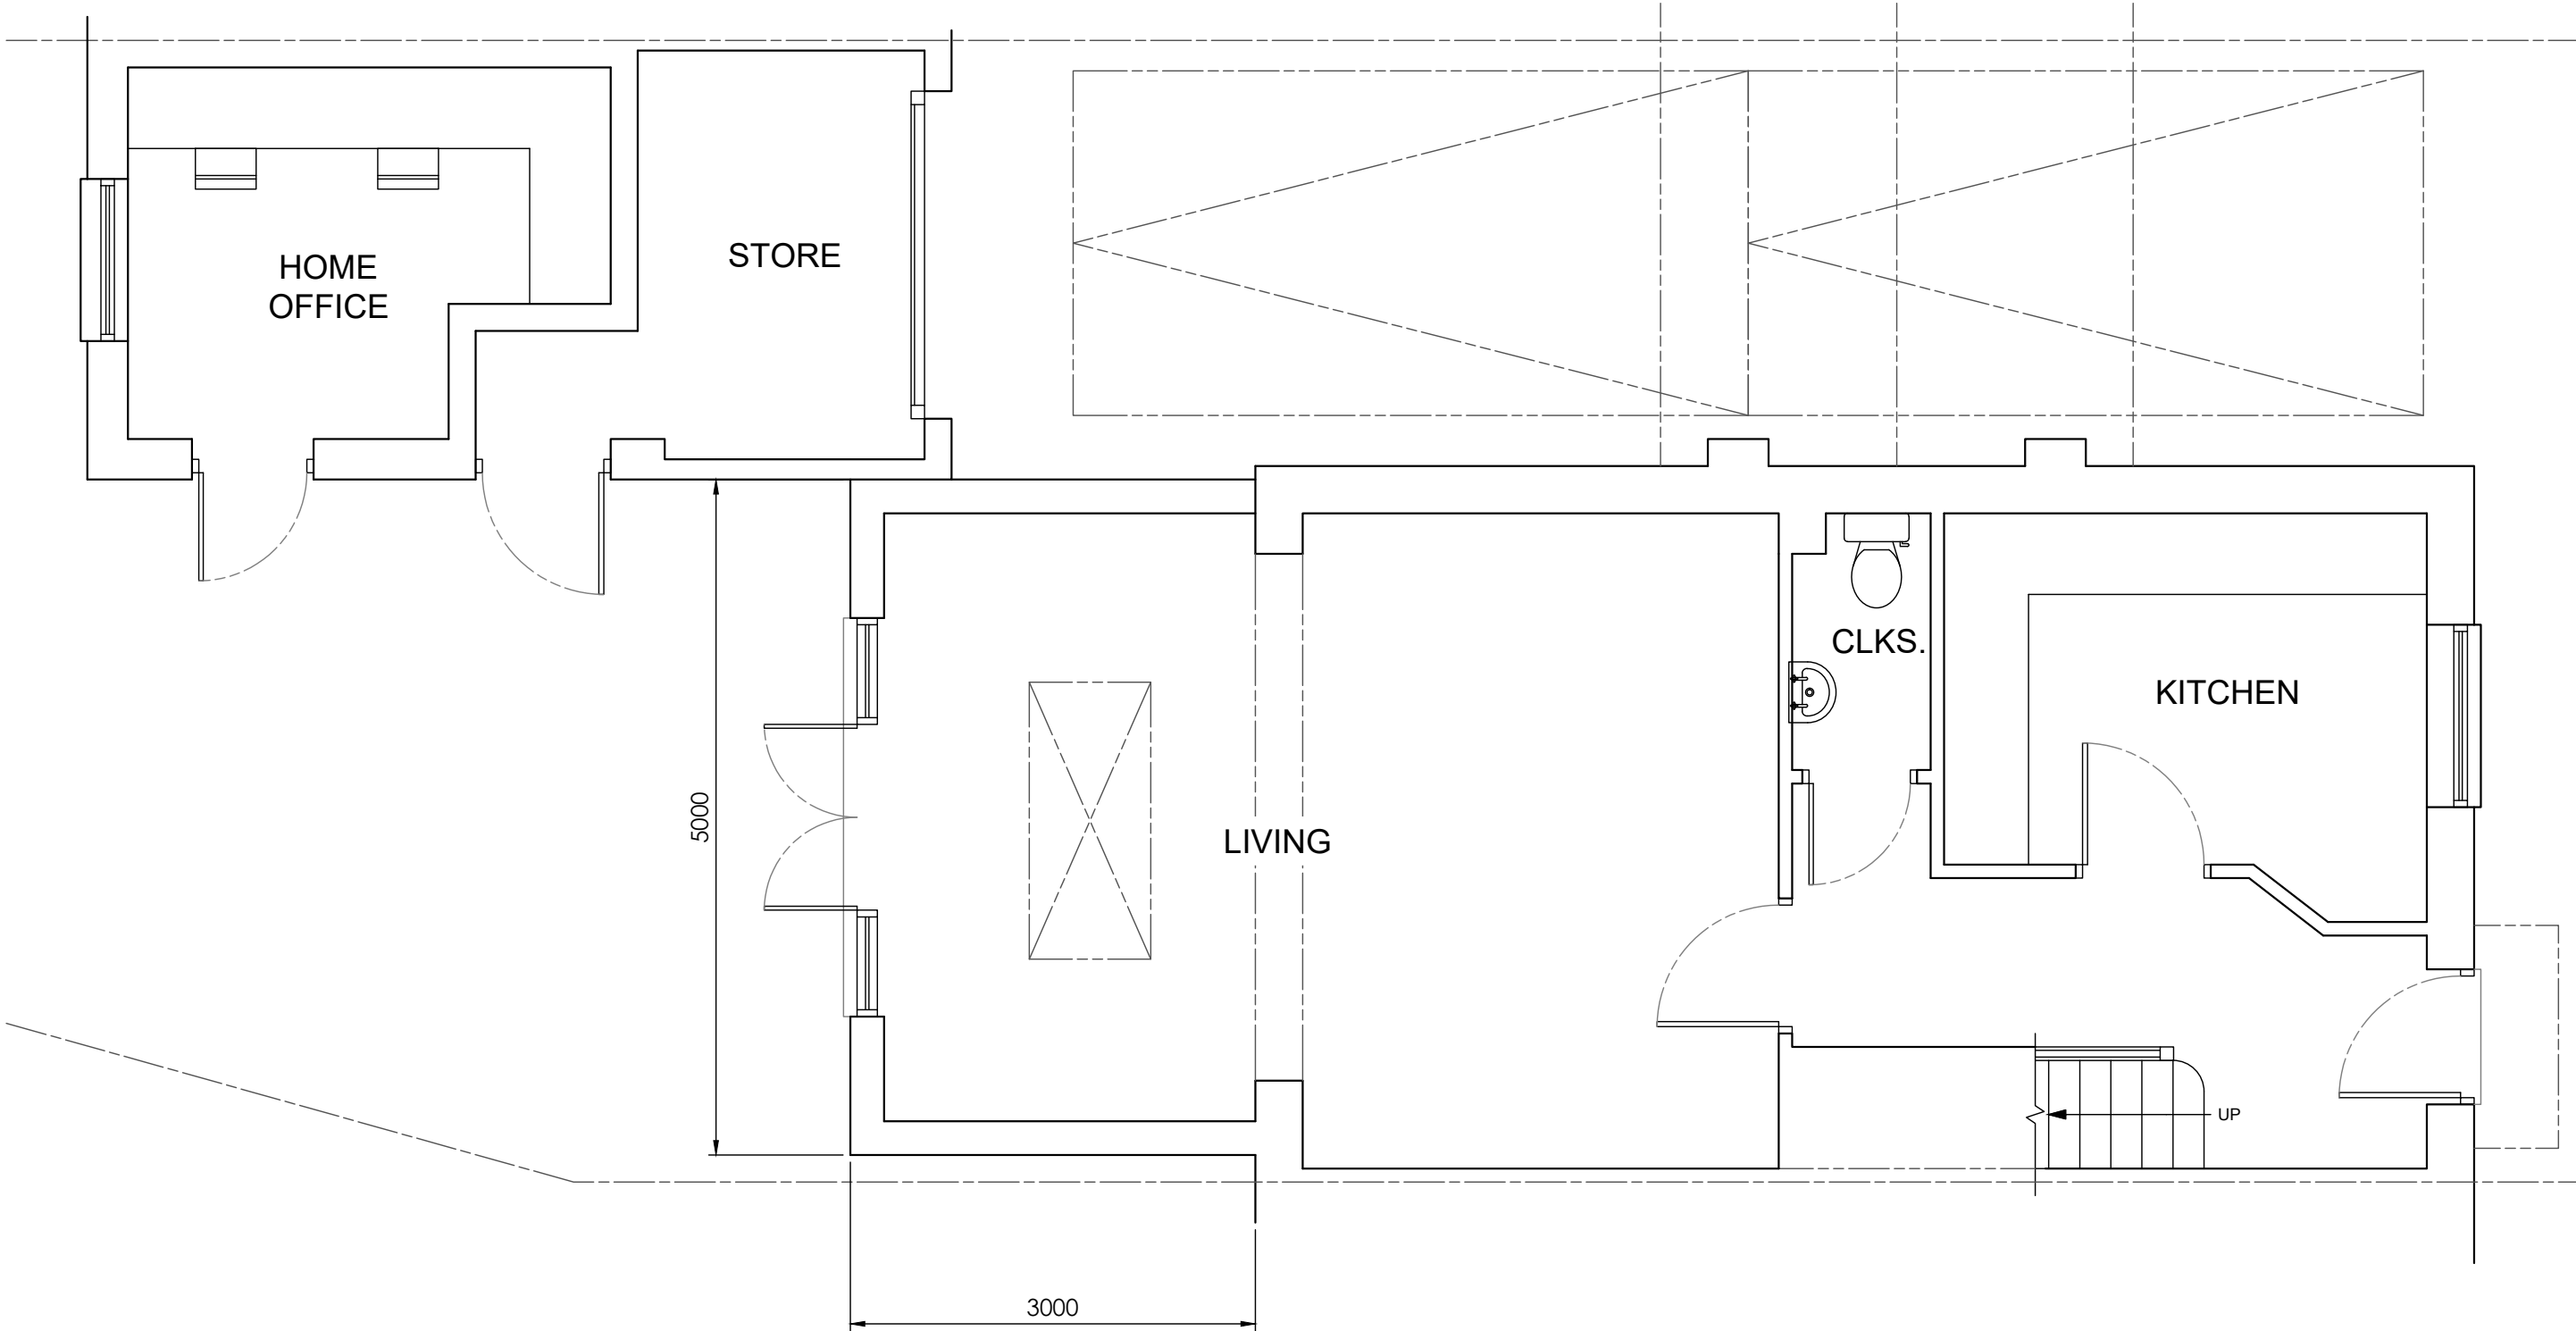


 
B	M Harrison	27.05.2025	Extension 3000 depth was 4000		
A	M Harrison	21.03.2025	First Issue		
ISSUE	BY	DATE	DESCRIPTION	APPROVED	DATE
Scale	1:50	Dimensions	mm	Tolerance	Mass
Drawing Owner			Title		
 T : 01189 770404			97 Fullbrook Avenue, Shinfield, Wokingham RG7 1FE, Proposed Ground Floor Plan		
Drawn by			Drawing Number	Sheet	Issue
			25/FAS/09/05	1/1	B

 



A		M Harrison	21.03.2025	First Issue			
ISSUE	BY	DATE	DESCRIPTION		APPROVED	DATE	
Scale	1:50	Dimensions	mm	Tolerance	Mass	Projection	3rd Angle
Drawing Owner				Title			
				97 Fullbrook Avenue, Shinfield, Wokingham RG7 1FE, Proposed North Elevation			
Drawn by				Drawing Number		Sheet	Issue
				25/FAS/09/061		1/1	A

 



A		M Harrison	21.03.2025	First Issue			
ISSUE	BY	DATE	DESCRIPTION		APPROVED	DATE	
Scale		1:50	Dimensions	mm	Tolerance	Mass	Projection
							3rd Angle
Drawing Owner			Title				
 T : 01189 770404			97 Fullbrook Avenue, Shinfield, Wokingham RG7 1FE, Proposed South Elevation				
Drawn by					Drawing Number		Sheet
					25/FAS/09/062		1/1
					Issue		A

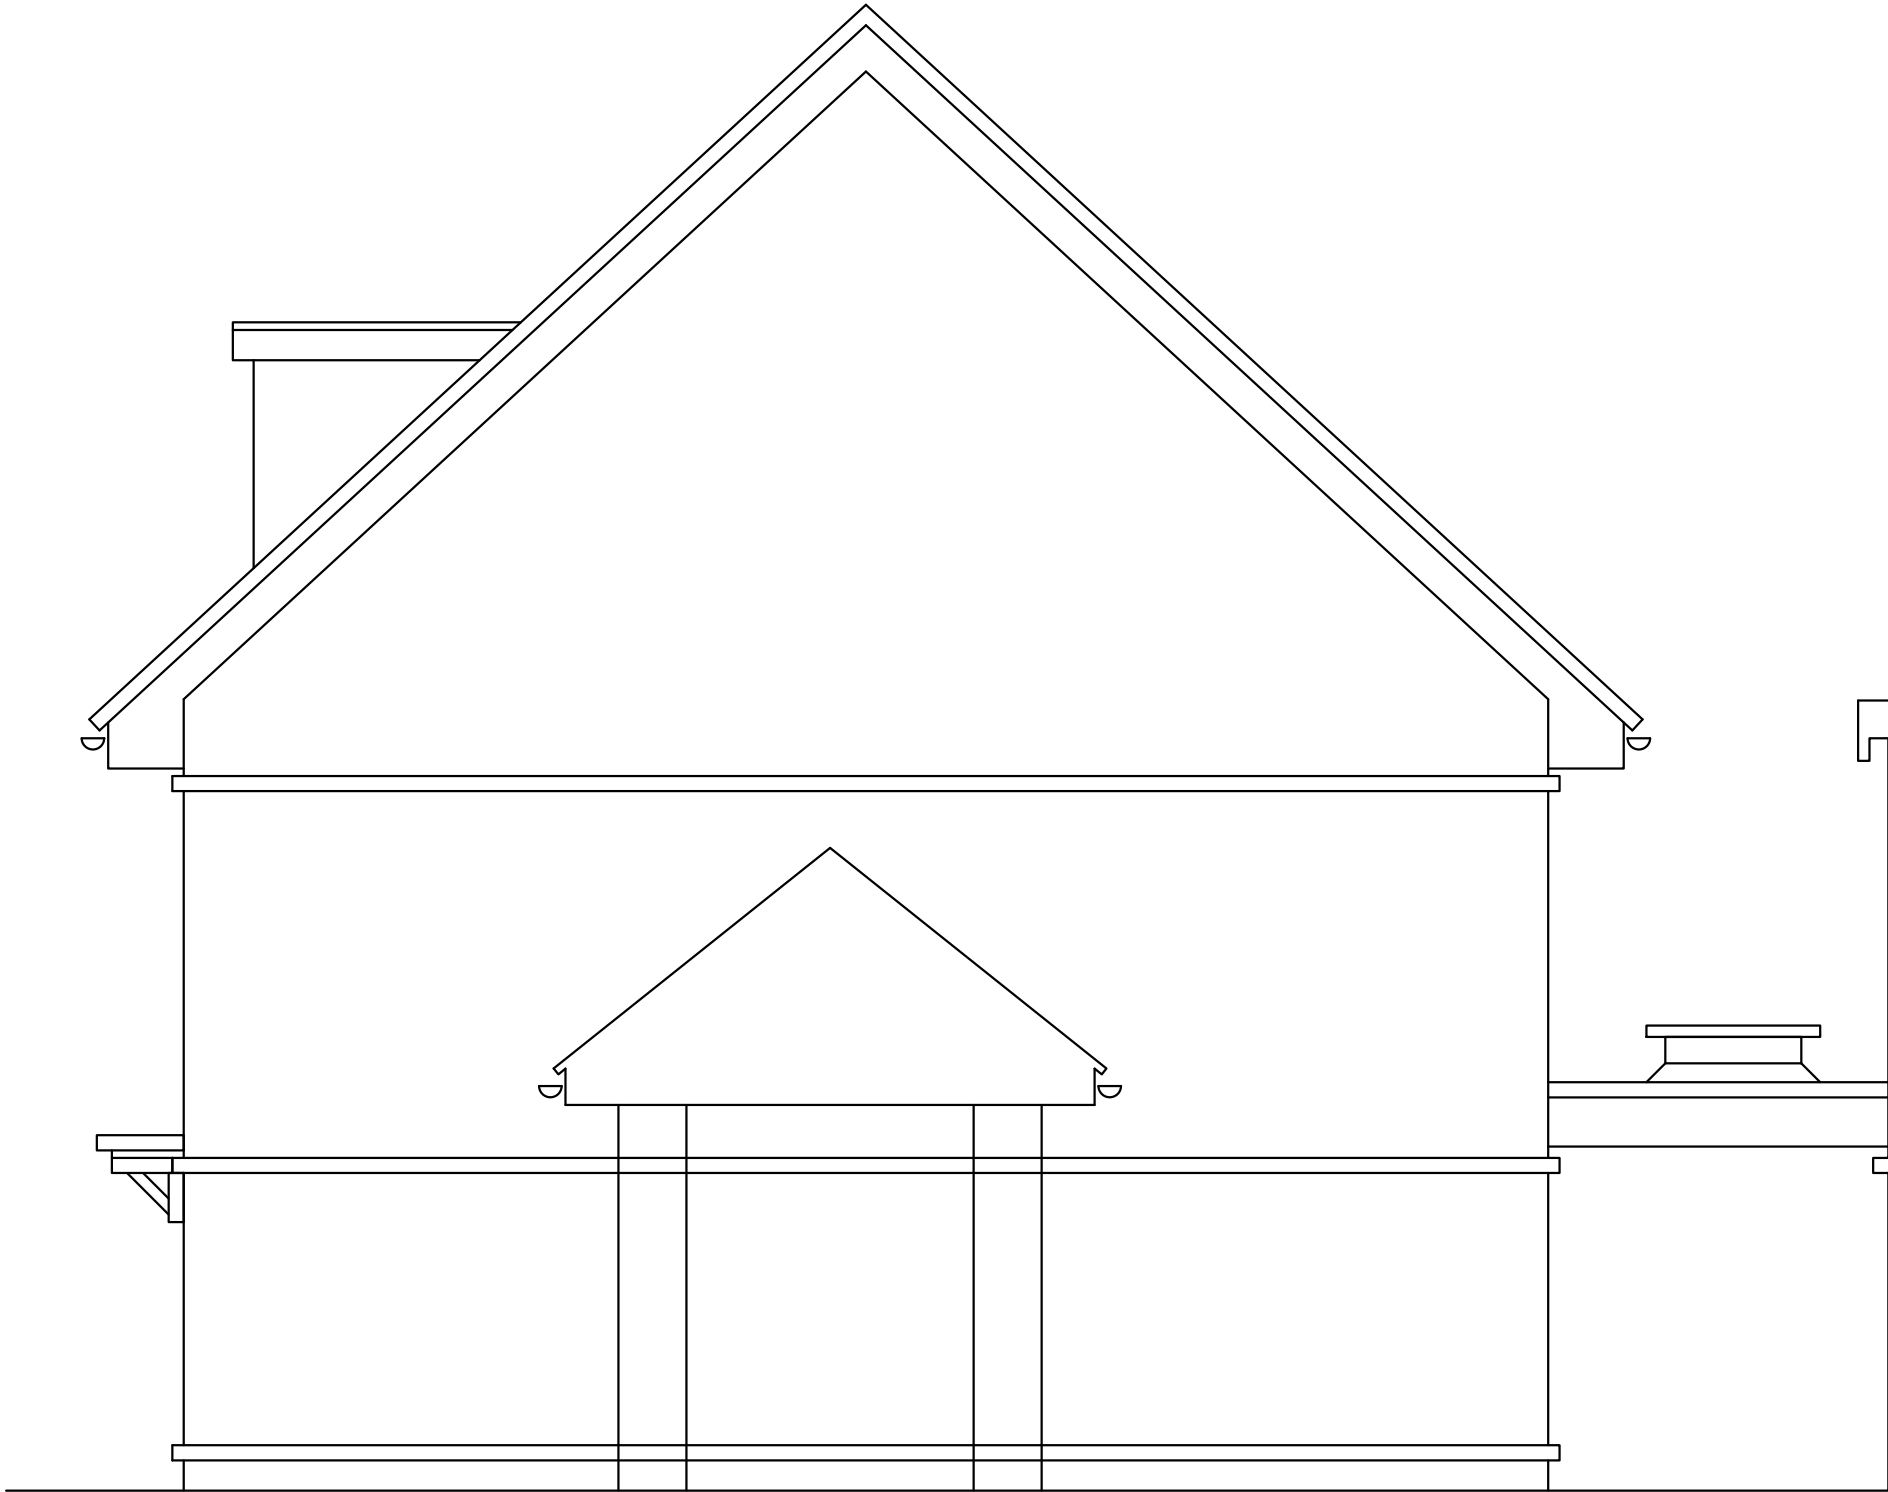

 A		M Harrison	21.03.2025	First Issue			
ISSUE	BY	DATE	DESCRIPTION		APPROVED	DATE	
Scale		1:50	Dimensions	mm	Tolerance	Mass	Projection 3rd Angle
Drawing Owner			Title				
			97 Fullbrook Avenue, Shinfield, Wokingham RG7 1FE, Proposed West Elevation				
Drawn by			Drawing Number		Sheet	Issue	
			25/FAS/09/07		1/1	A	

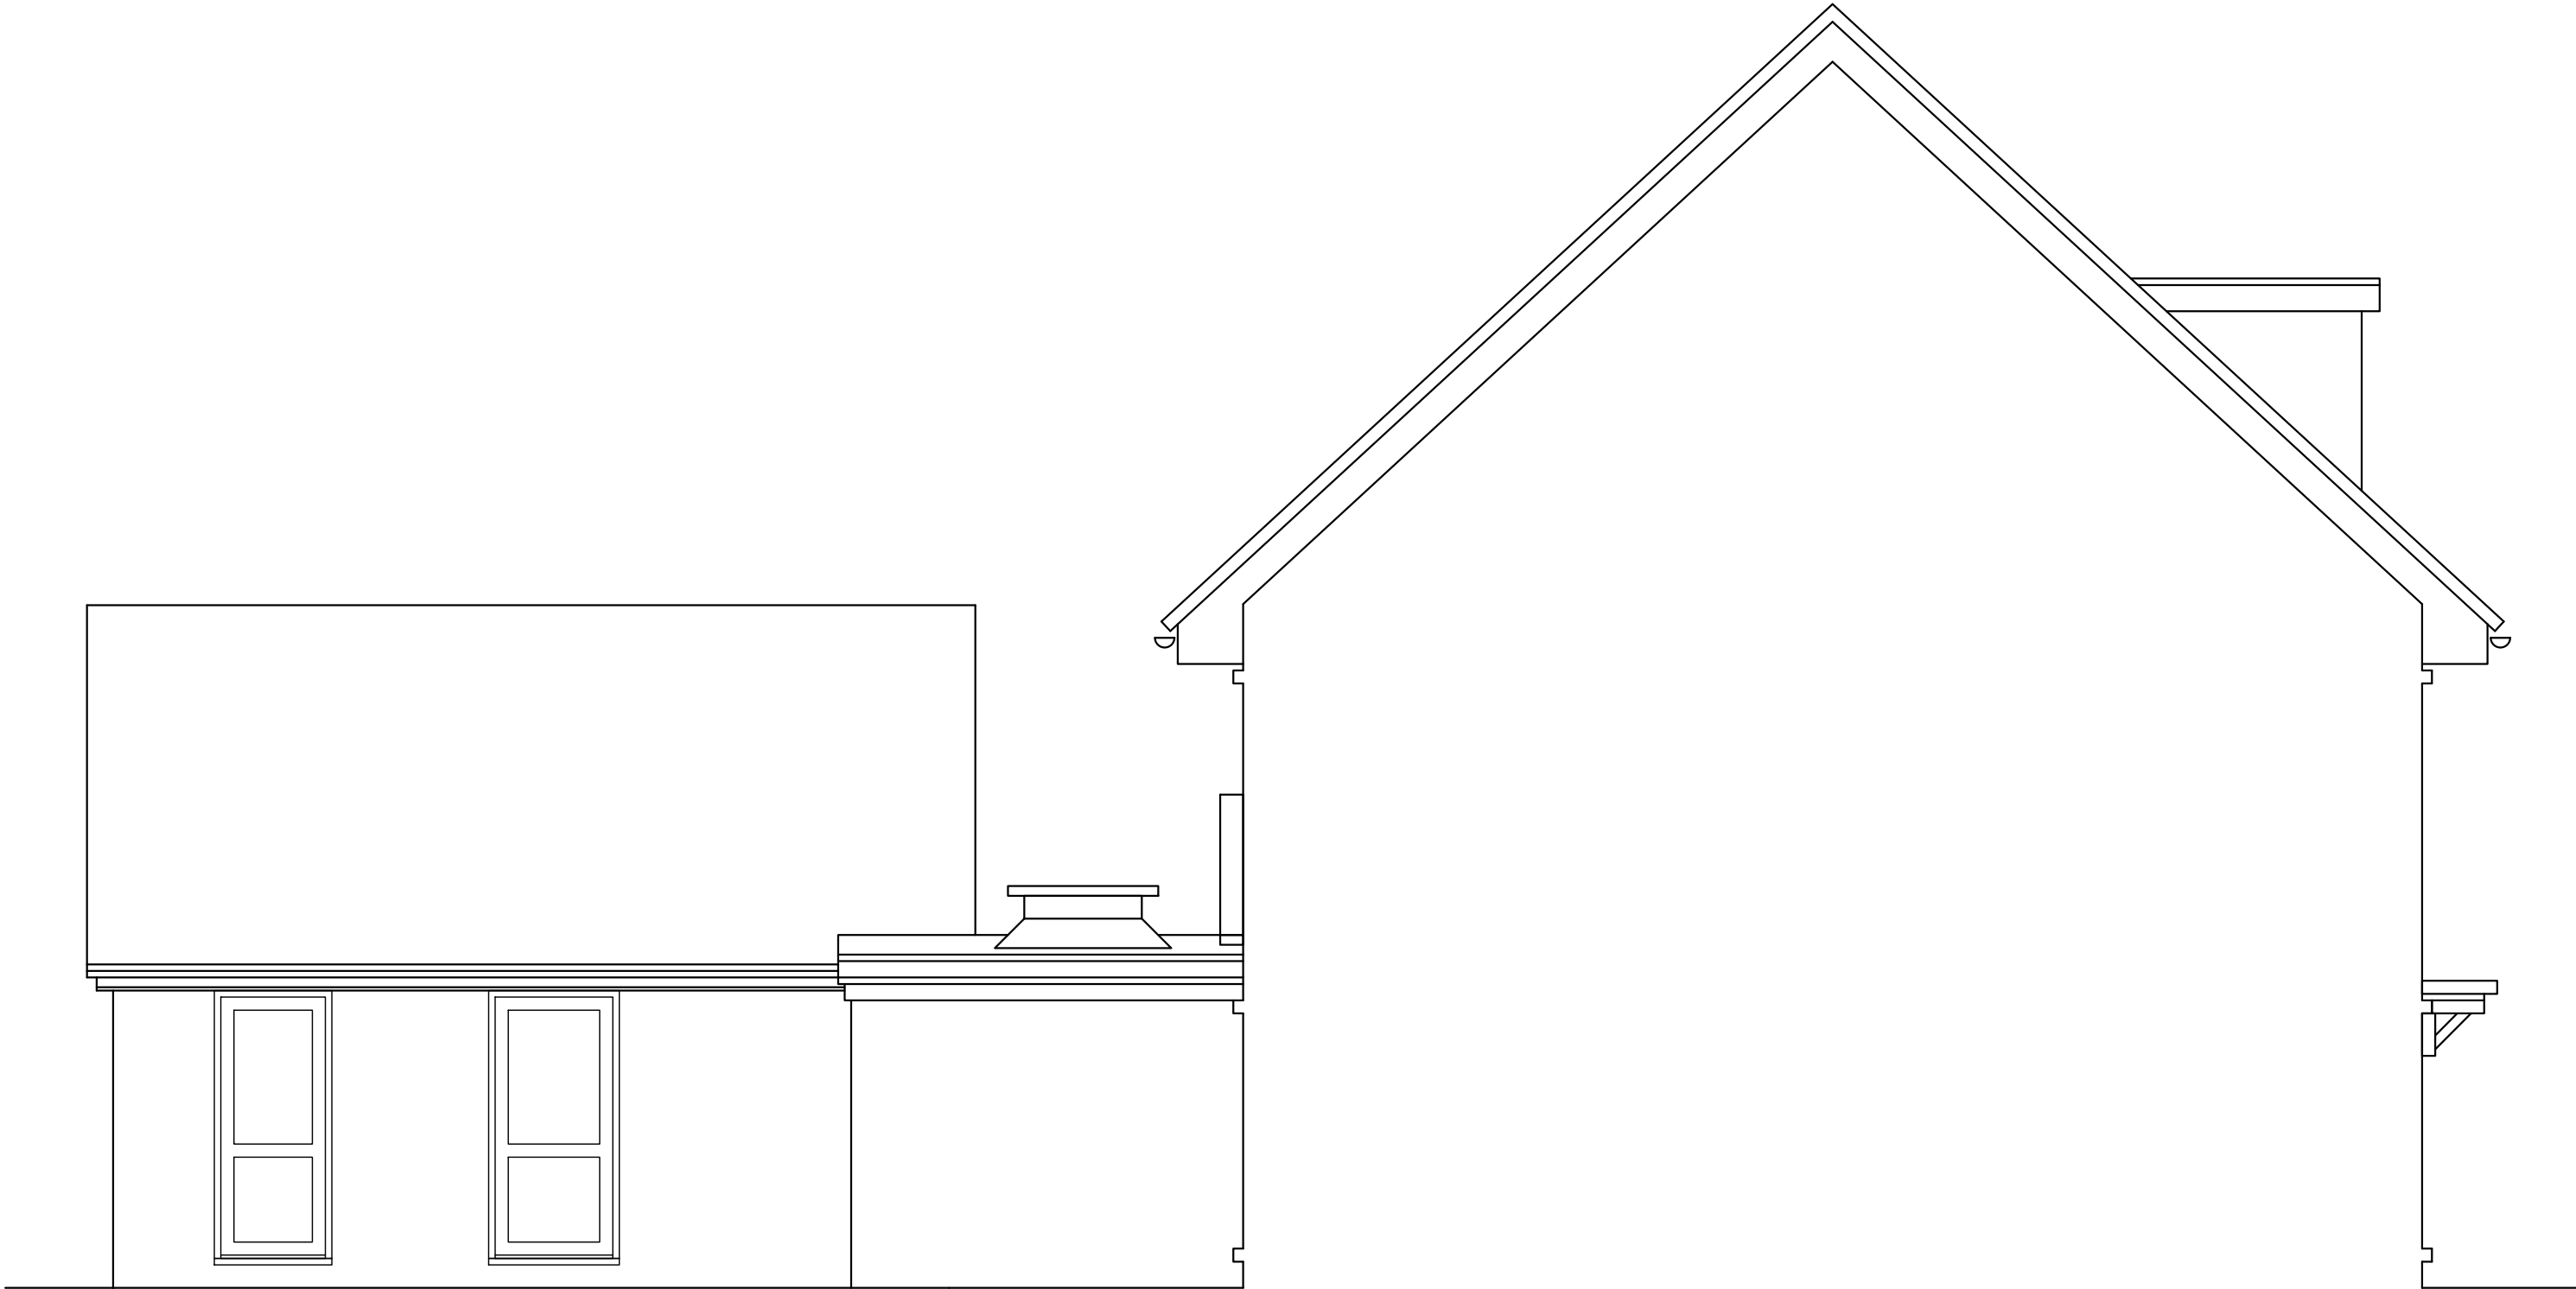


 
B	M Harrison	27.05.2025	Extension 3000 depth was 4000		
A	M Harrison	21.03.2025	First Issue		
ISSUE	BY	DATE	DESCRIPTION	APPROVED	DATE
Scale	1:50	Dimensions	mm	Tolerance	Mass
Drawing Owner			Title		
 T : 01189 770404			97 Fullbrook Avenue, Shinfield, Wokingham RG7 1FE, Proposed East Elevation		
Drawn by			Drawing Number	Sheet	Issue
			25/FAS/09/08	1/1	B

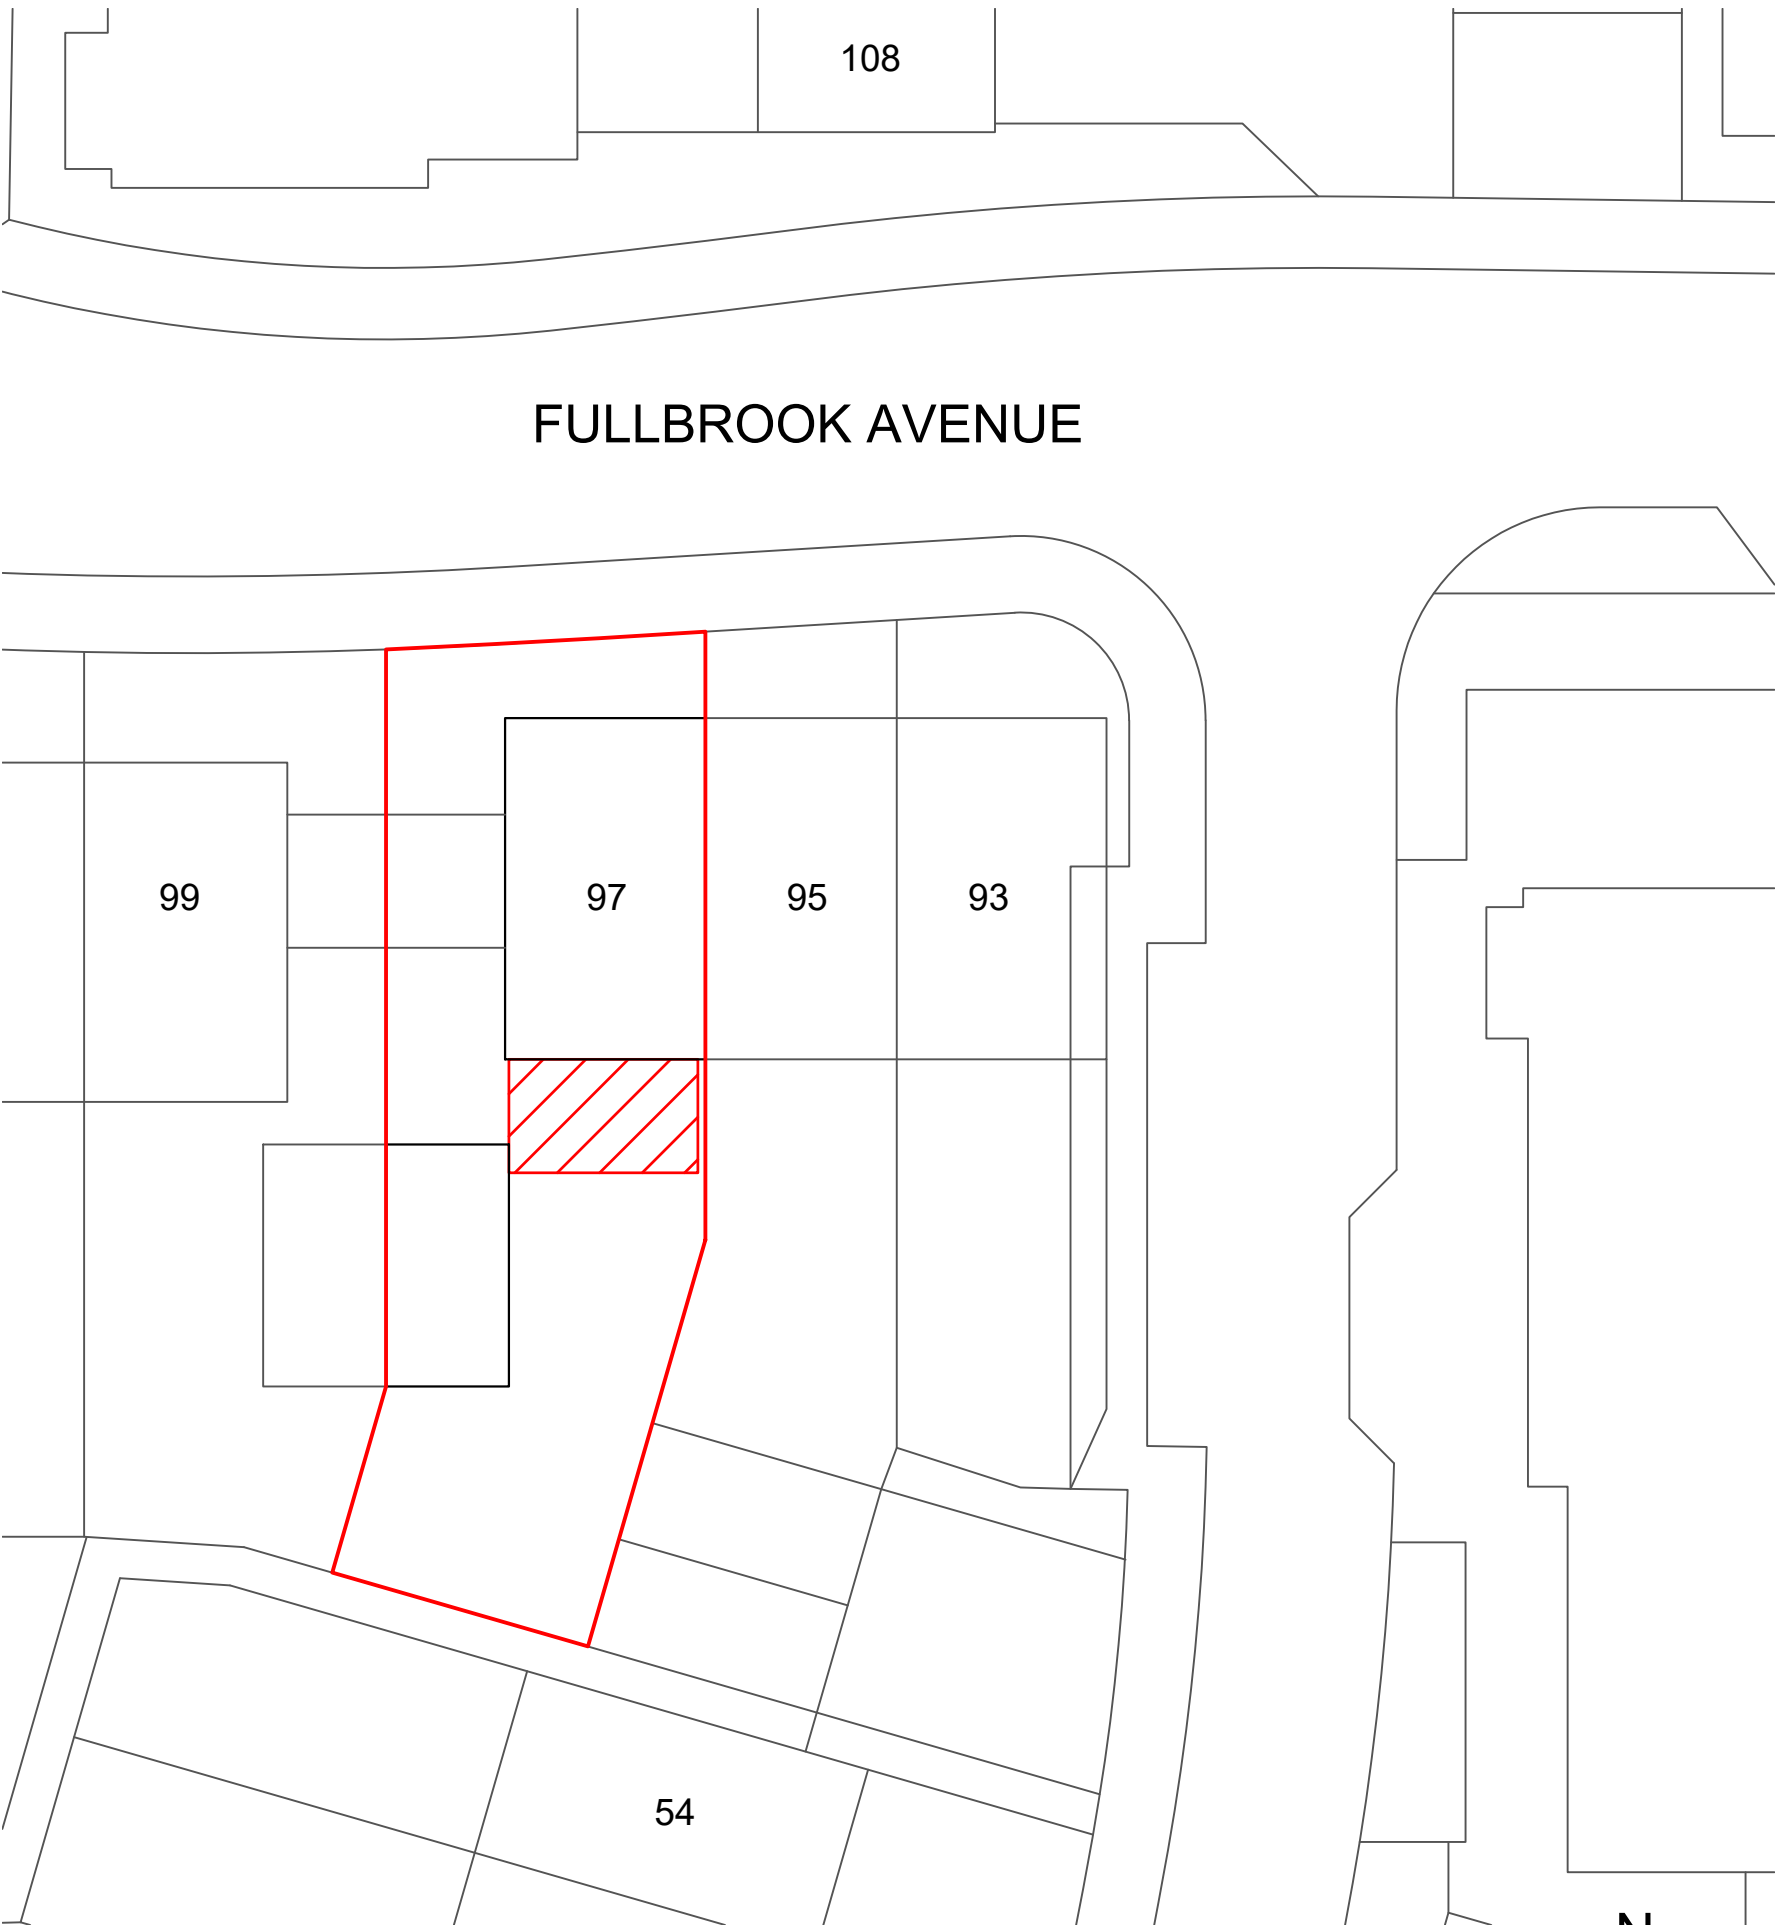

FULLBROOK AVENUE


SITE PLAN

SCALE 1:200

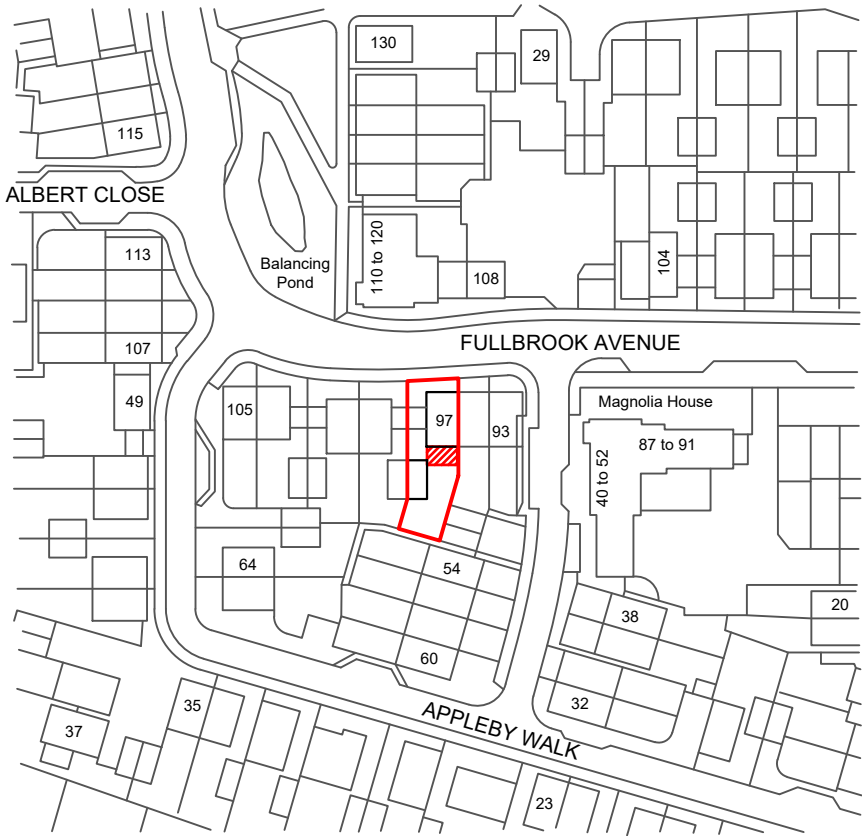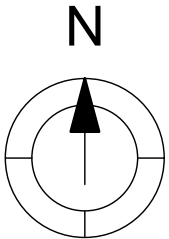

LOCATION PLAN

SCALE 1:1250

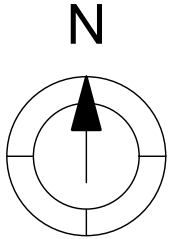

B	M Harrison	27.05.2025	Extension 3000 depth was 4000		
A	M Harrison	21.03.2025	First Issue		
ISSUE	BY	DATE	DESCRIPTION	APPROVED	DATE
Scale As stated		Dimensions mm	Tolerance	Mass	Projection 3rd Angle
Drawing Owner			Title		
 T : 01189 770404			97 Fullbrook Avenue, Shinfield, Wokingham RG7 1FE, Proposed Site & Location Plan		
Drawn by			Drawing Number		
			25/FAS/09/09		
			Sheet		Issue
			1/1		B