
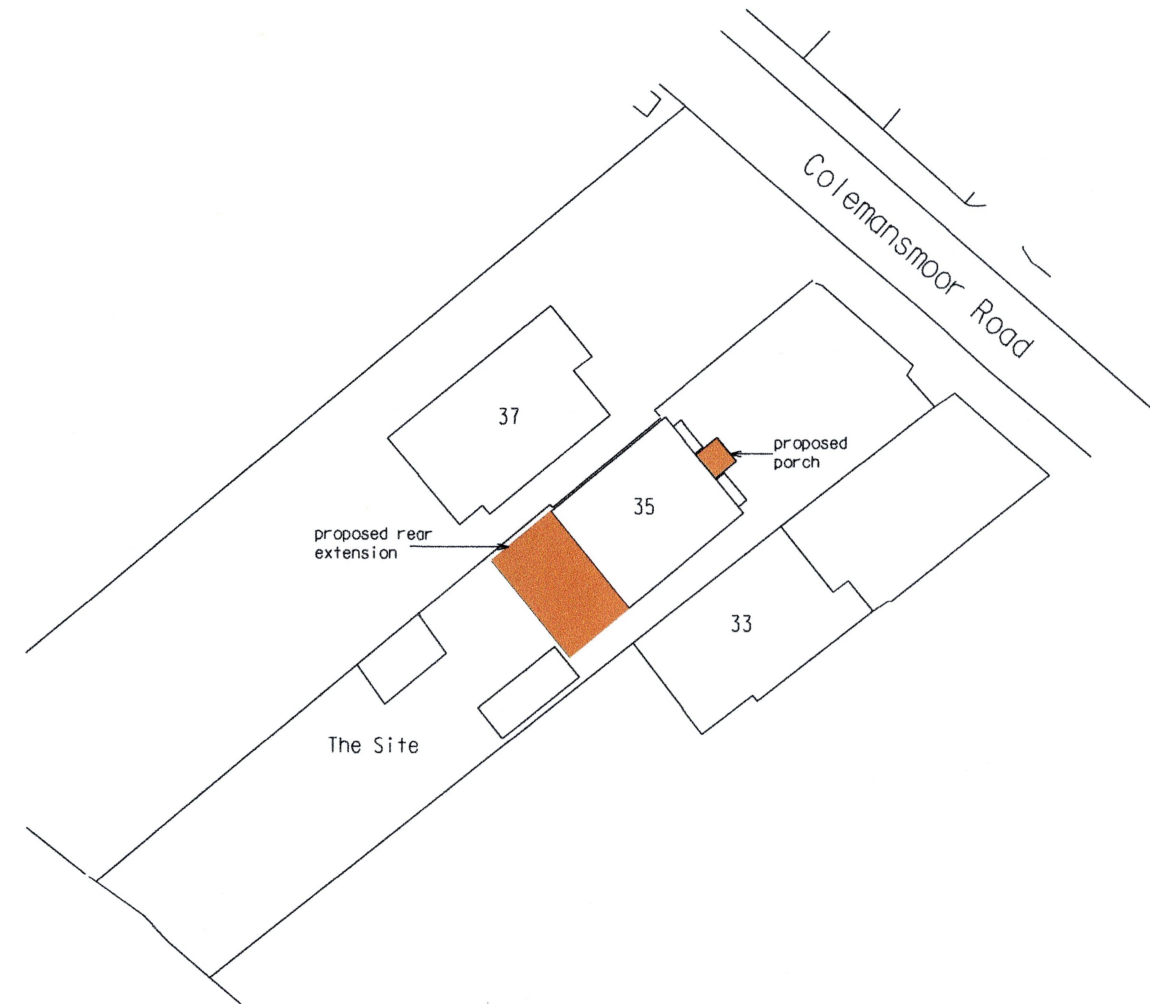



CLIENT
Mr. & Mrs. S. Dasari
ADDRESS
35 Crockhamwell Road, Woodley
CONTRACT
Rear Extension, Front Porch
and Render to External Walls

KEITH A. WRIGHT
ARCHITECTURAL DESIGN & PLANNING CONSULTANT
2 WIELD COURT, LOWER EARLEY, BERKS RG6 3TF
PHONE : 0118 9669485 or 07768 611156


DATE
February 2026
SCALE
1:500 & 1:1250 (at A3)
DRG NO
P/2482/NMA2/1

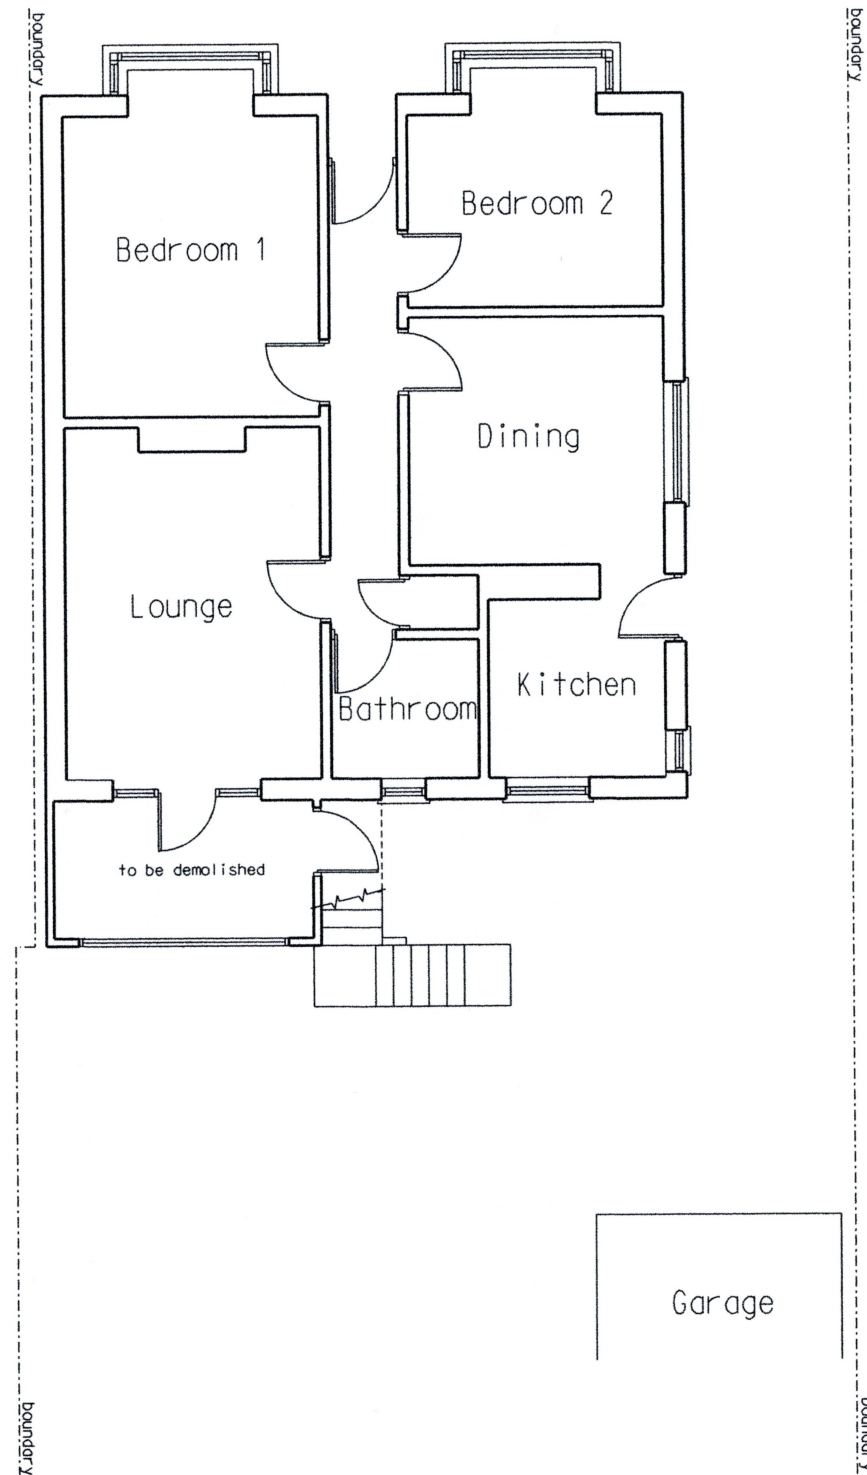

GROUND FLOOR PLAN AS EXISTING

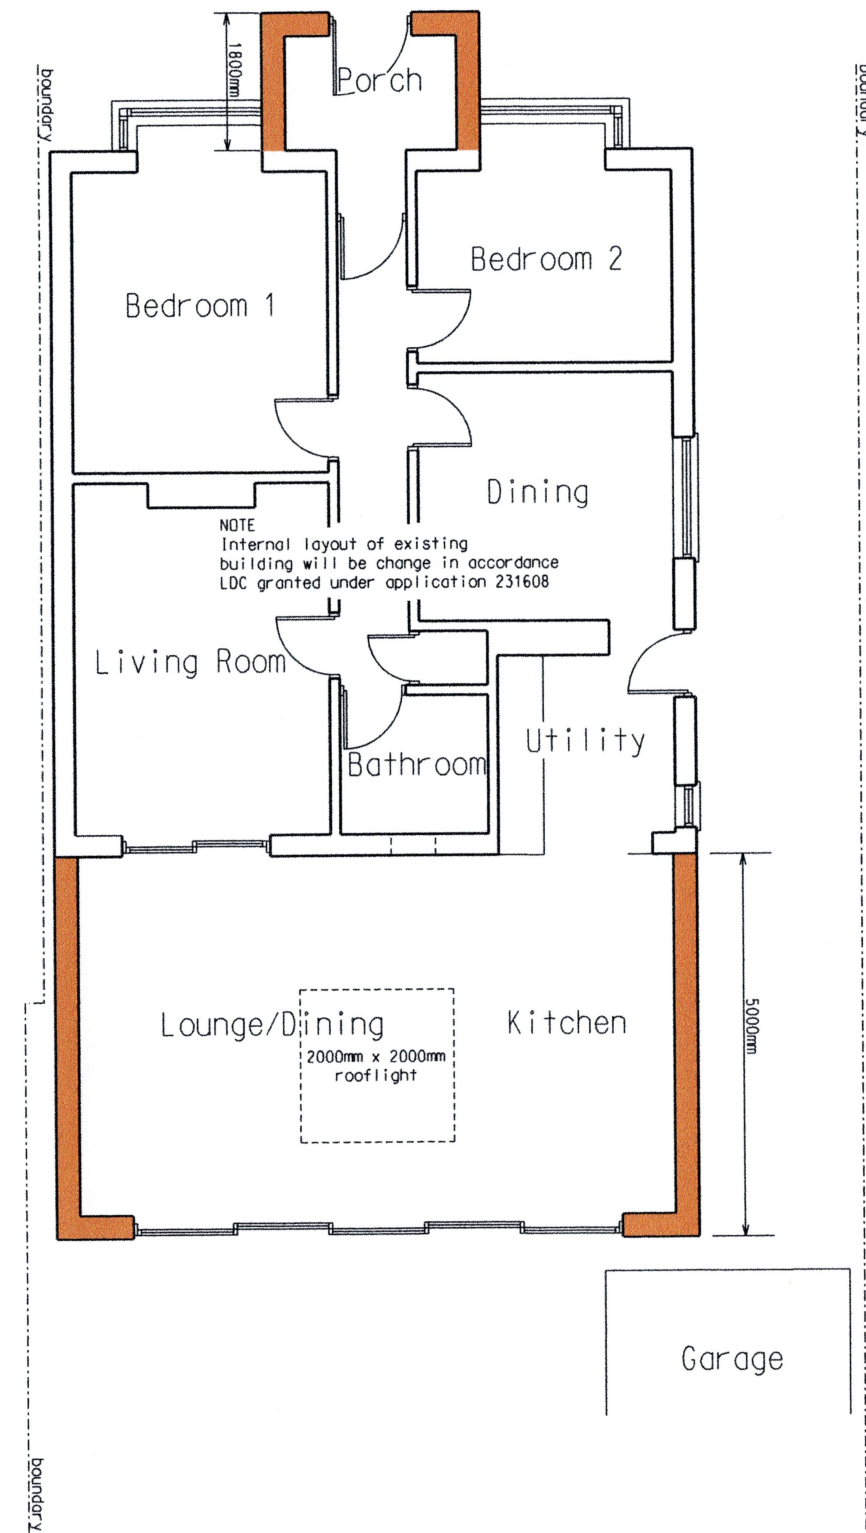

GROUND FLOOR PLAN AS PROPOSED

 


CLIENT
Mr. & Mrs. S. Dasari
ADDRESS
35 Crockhamwell Road, Woodley
CONTRACT
Rear Extension, Front Porch
and Render to External Walls

KEITH A. WRIGHT
ARCHITECTURAL DESIGN & PLANNING CONSULTANT
2 WIELD COURT, LOWER EARLEY, BERKS RG6 3TF
PHONE : 0118 9669485 or 07768 611156

DATE
February 2026
SCALE
1:100 (at A3)
DRG NO
P/2482/NMA2/2




FRONT ELEVATION AS PROPOSED

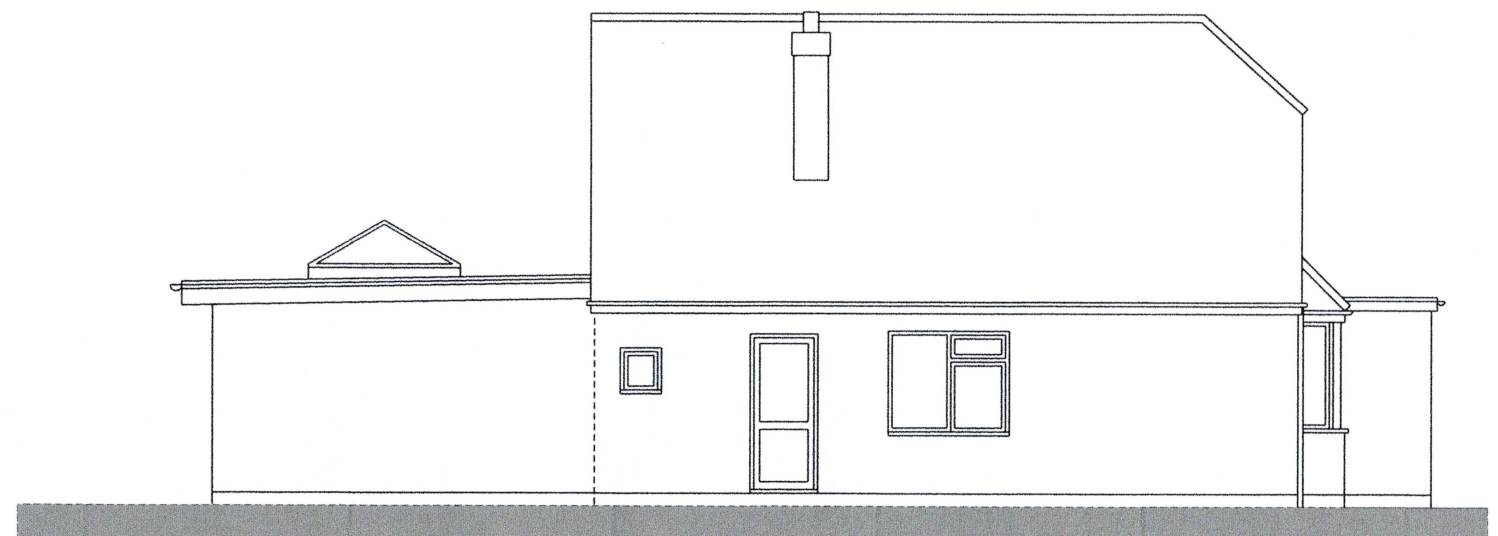


SIDE ELEVATION AS PROPOSED


External walls of proposed extension and porch
and all external walls to existing property to be
colour rendered or painted render (white)

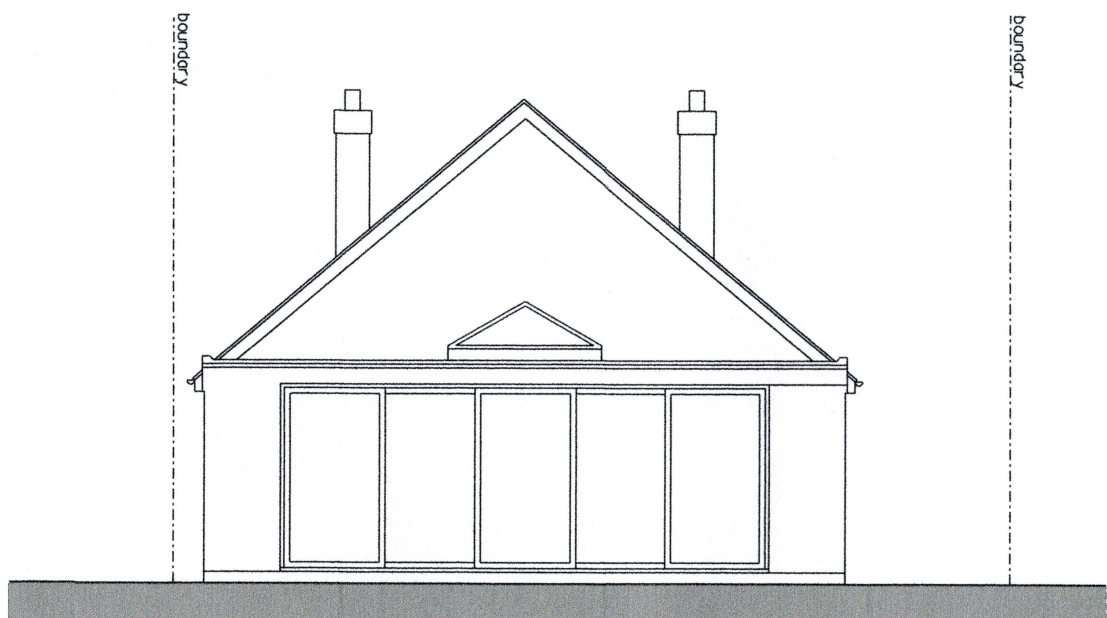

REAR ELEVATION AS PROPOSED

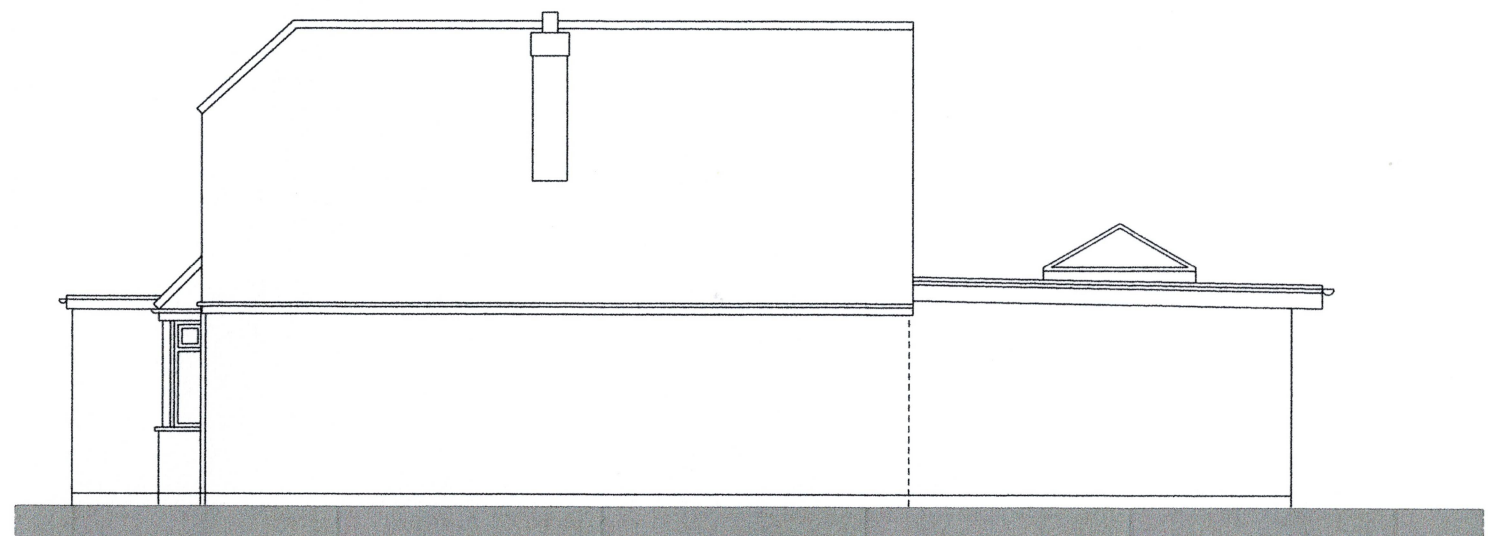

SIDE ELEVATION AS PROPOSED

 

CLIENT
Mr. & Mrs. S. Dasari
ADDRESS
35 Crockhamwell Road, Woodley
CONTRACT
Rear Extension, Front Porch
and Render to External Walls

KEITH A. WRIGHT
ARCHITECTURAL DESIGN & PLANNING CONSULTANT
2 WIELD COURT, LOWER EARLEY, BERKS RG6 3TF
PHONE : 0118 9669485 or 07768 611156

DATE
February 2026
SCALE
1:100 (of A3)
DRG NO
P/2482/NMA2/3