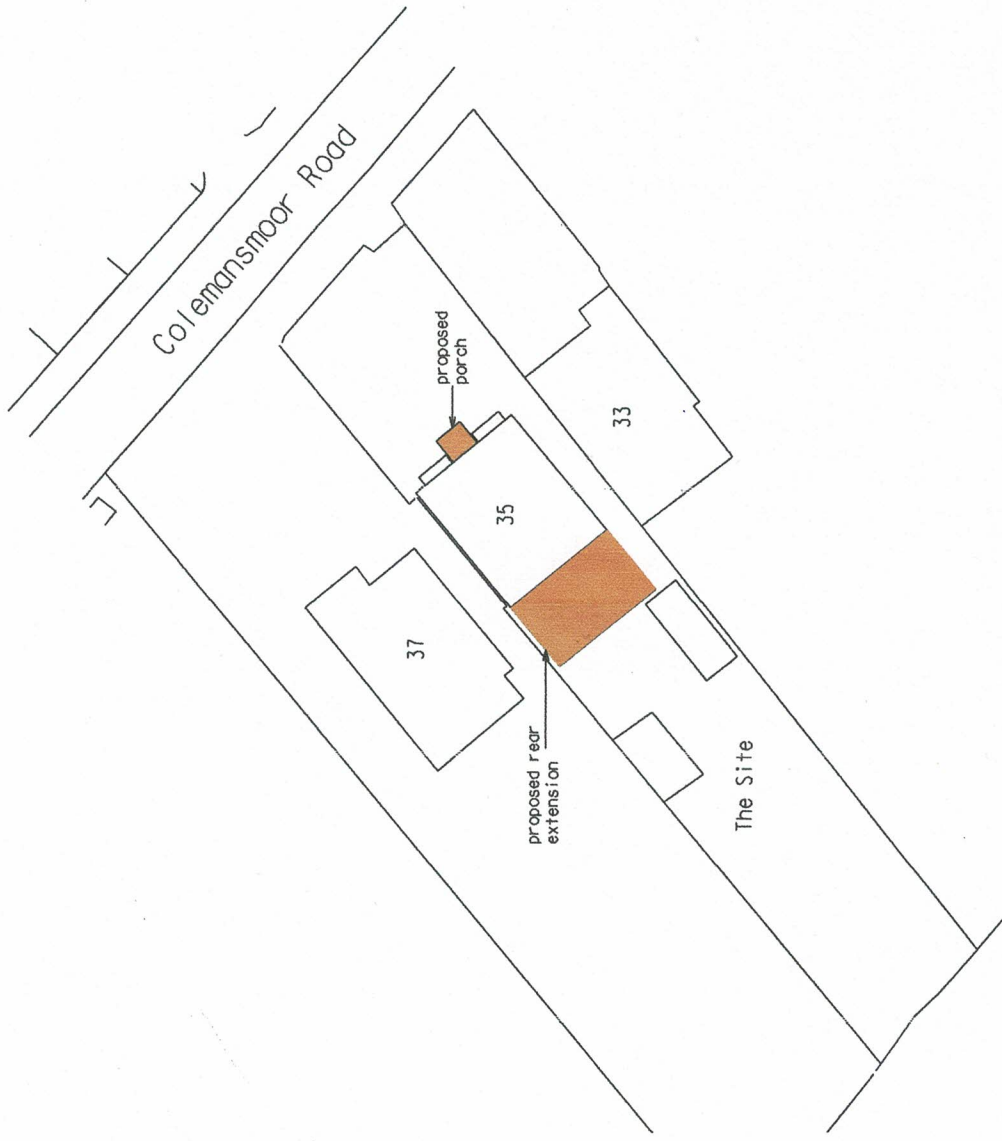
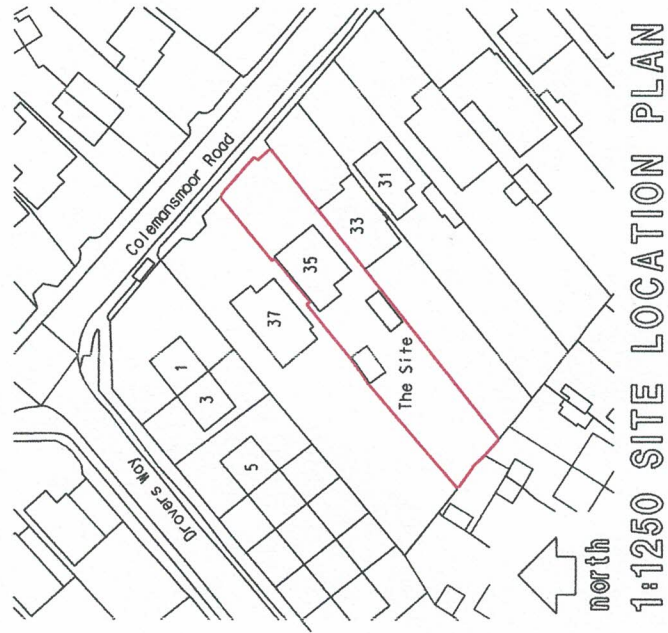


CLIENT
Mr. & Mrs. S. Dasar i

ADDRESS

35 Crockhamwell Road, Woodley

CONTRACT

Rear Extension, Front Porch
and Render to External Walls

KEITH A. WRIGHT
ARCHITECTURAL DESIGN & PLANNING CONSULTANT

2 WIELD COURT, LOWER EARLEY, BERKS RG6 3TF PHONE • 0118 9669485 or 07768 611156

DATE


June 2024

SCALE


1:500 & 1:1250 (at A3)

DRG NO


P/EXT/2482/1A

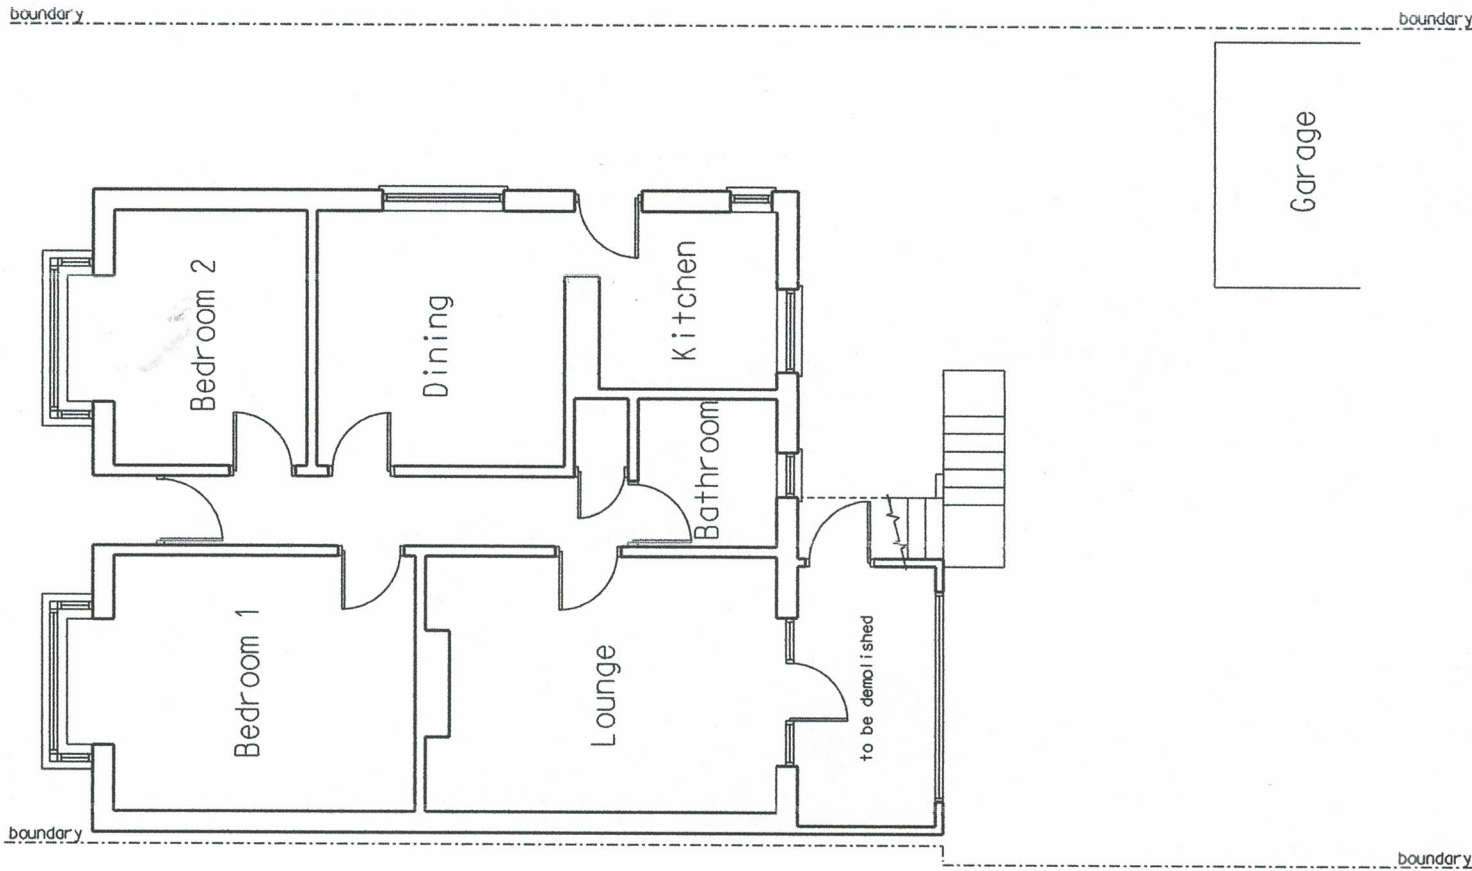

GROUND FLOOR PLAN AS EXISTING

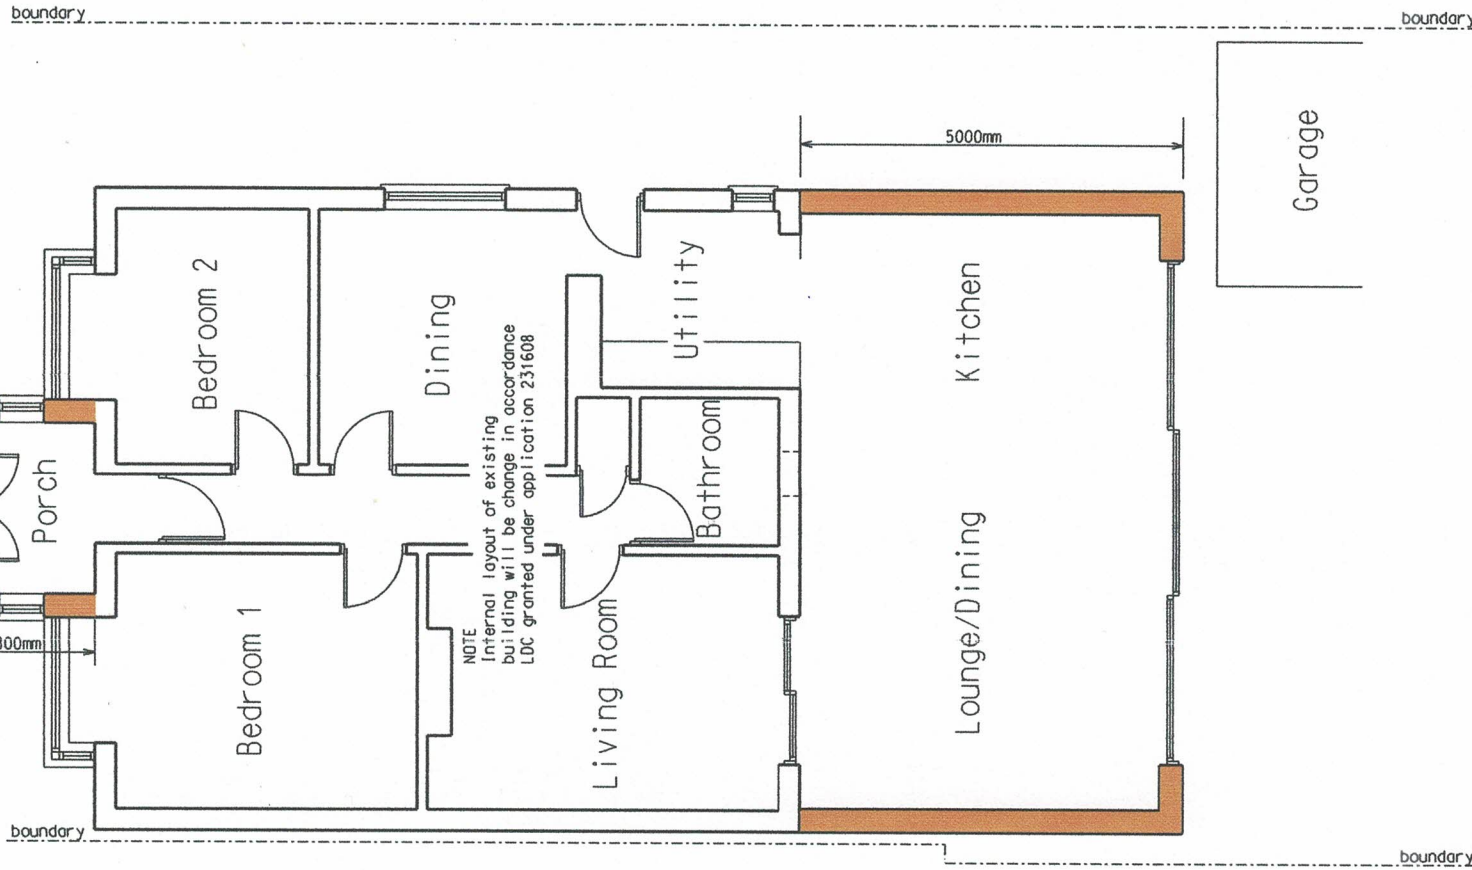

GROUND FLOOR PLAN AS PROPOSED

 

CLIENT
Mr. & Mrs. S. Dasar i

ADDRESS
35 Crockhamwell Road, Woodley

CONTRACT
Rear Extension, Front Porch
and Render to External Walls

DATE
June 2024

SCALE
1:100 (of A3)


DRG NO
P/EXT/2482/2A

KEITH A. WRIGHT

ARCHITECTURAL DESIGN & PLANNING CONSULTANT


2 WIELD COURT, LOWER EARLEY, BERKS RG6 3TF PHONE • 0118 9669485 or 07766 611186

boundary

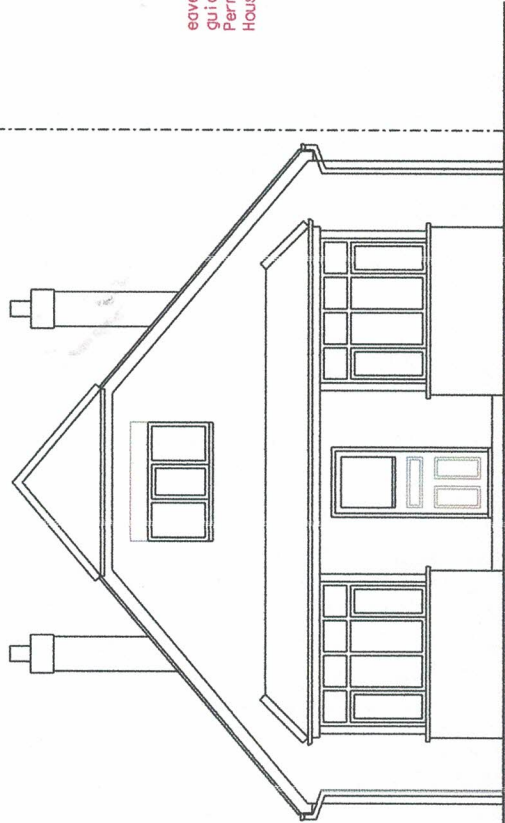


FRONT ELEVATION AS EXISTING

eaves heights are measured using
guidance set out in the document
Permitted Development Rights for
Householders - Technical Guidance (page 12)

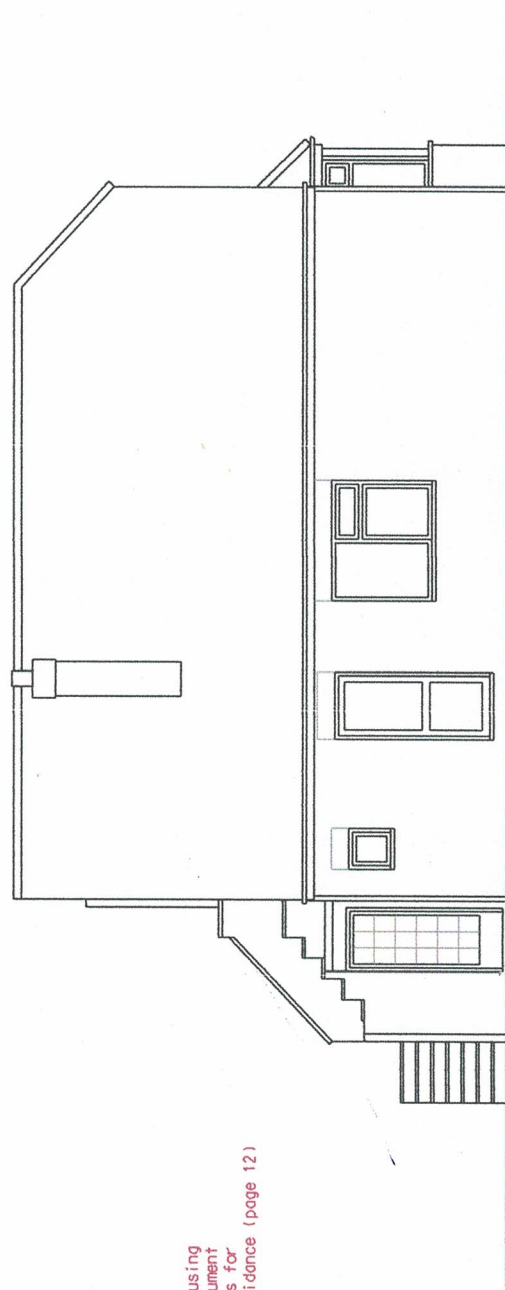


SIDE ELEVATION AS EXISTING

boundary

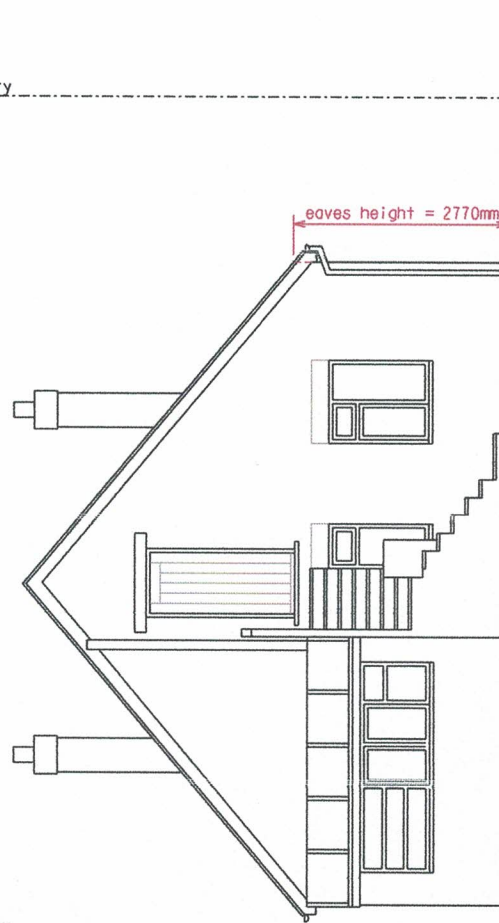


REAR ELEVATION AS EXISTING

boundary

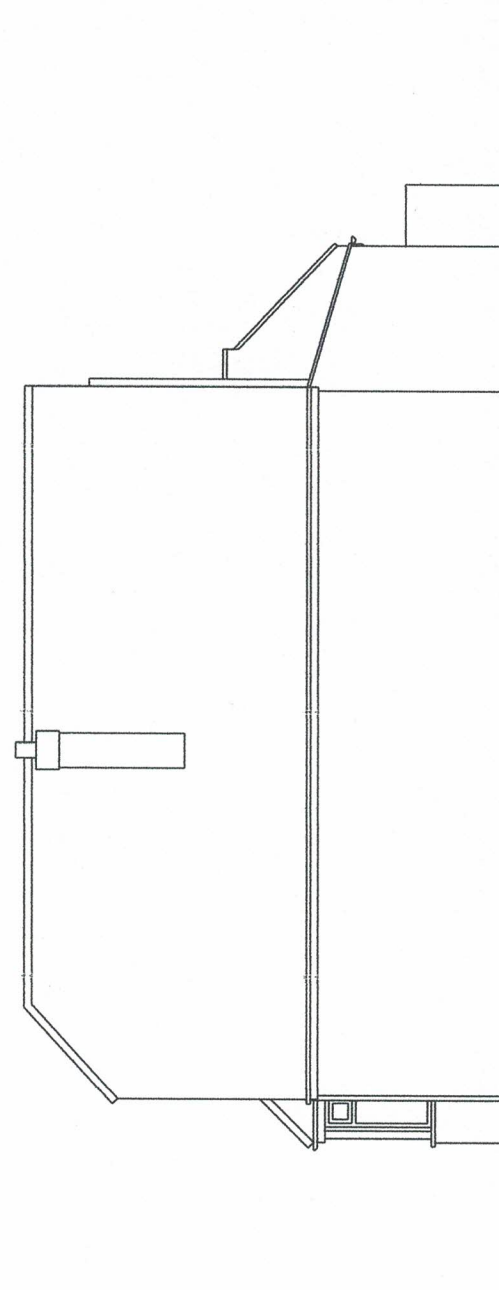

SIDE ELEVATION AS EXISTING

 

CLIENT
Mr. & Mrs. S. Dasar i

ADDRESS
35 Crockhamwell Road, Woodley

CONTRACT
Rear Extension, Front Porch
and Render to External Walls

KEITH A. WRIGHT
ARCHITECTURAL DESIGN & PLANNING CONSULTANT


2 WIELD COURT, LOWER EARLEY, BERKS RG6 3TF PHONE : 0118 9669485 or 07768 611156

DATE
June 2024

SCALE
1:100 (of A3)


DRG NO
P/EXT/2482/3A

boundary

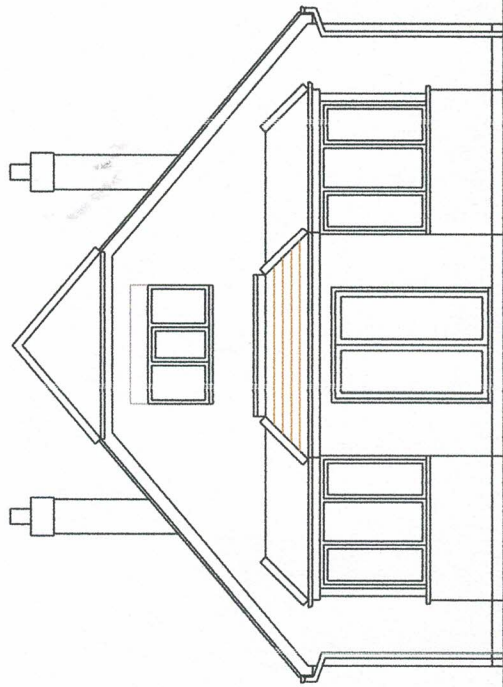

FRONT ELEVATION AS PROPOSED


eaves heights are measured using guidance set out in the document Permitted Development Rights for Householders - Technical Guidance (page 12)

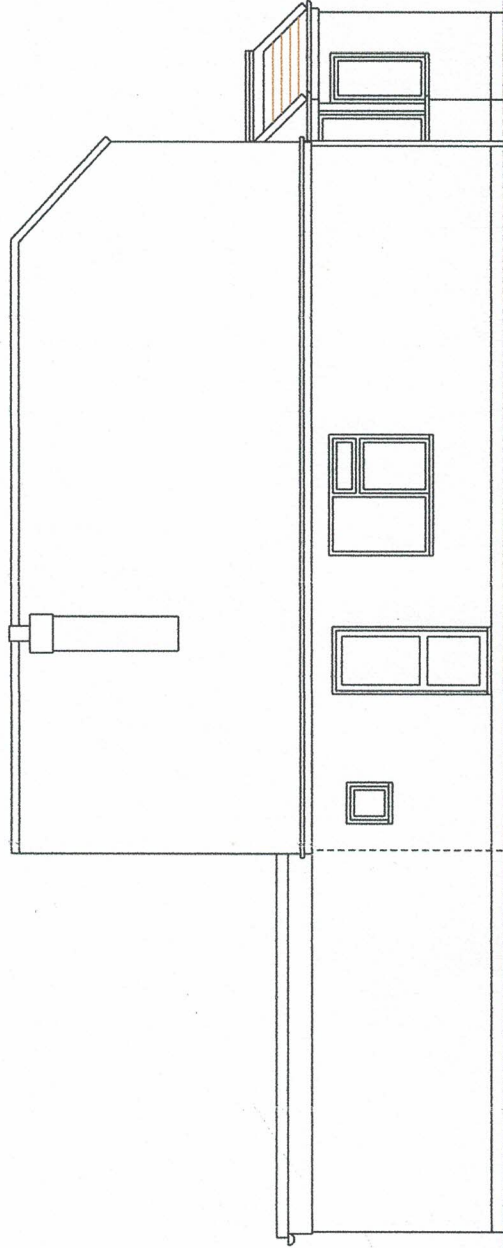


SIDE ELEVATION AS PROPOSED

External walls of proposed extension and porch and all external walls to existing property to be colour rendered or painted render (white)


boundary

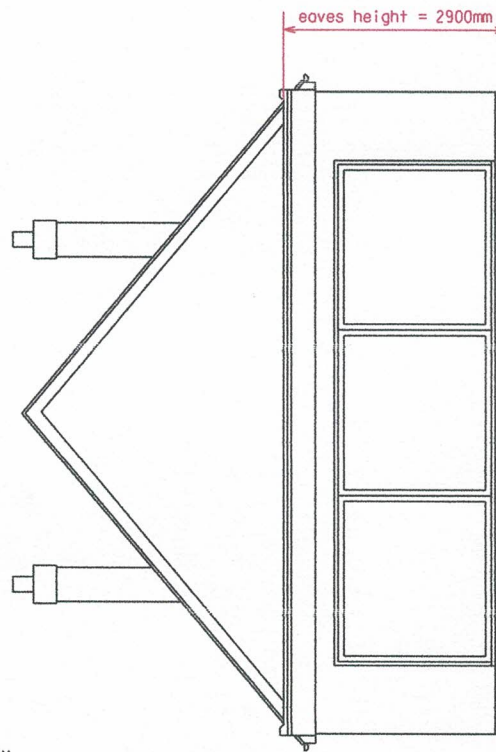

REAR ELEVATION AS PROPOSED

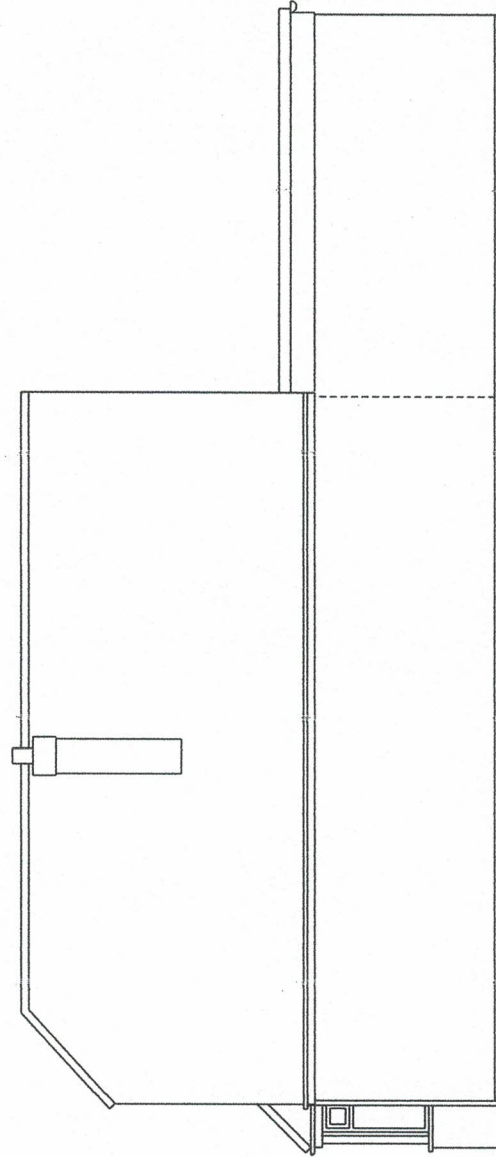

SIDE ELEVATION AS PROPOSED

 

CLIENT
Mr. & Mrs. S. Dasar i
ADDRESS

35 Crockhamwell Road, Woodley

CONTRACT
Rear Extension, Front Porch
and Render to External Walls

KEITH A. WRIGHT
ARCHITECTURAL DESIGN & PLANNING CONSULTANT

2 WILD COURT, LOWER EARLEY, BERKS RG6 3TF PHONE : 0118 9669485 or 07766 611156

DATE
June 2024

SCALE
1:100 (of A3)

DRG NO
P/EXT/2482/4A