



Proposed South Elevation
(Behind Garden Wall)
Scale 1:100



Proposed East Elevation
(Behind Garden Wall)
Scale 1:100



Proposed West Elevation
Scale 1:100




Proposed South Elevation
Scale 1:100



Proposed East Elevation
Scale 1:100

SCALE 1:100
0 1m 2m 3m 4m 5m

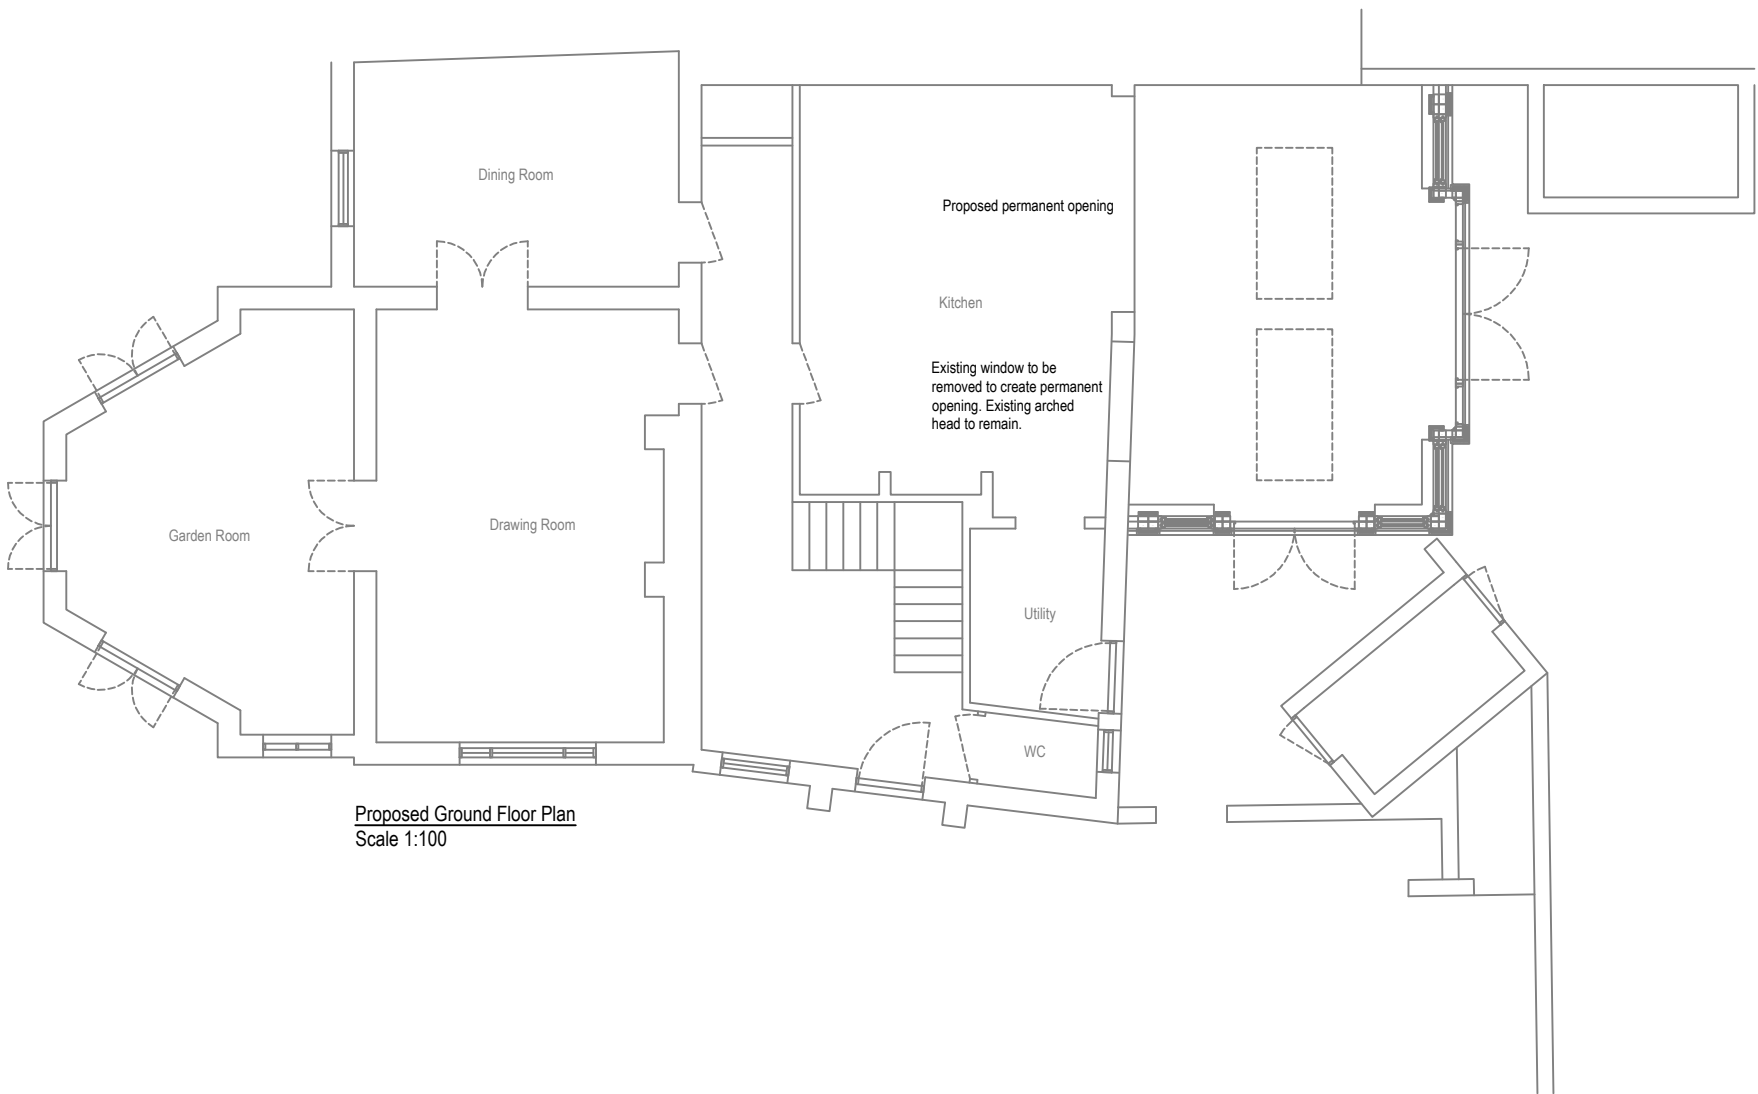

Proposed Ground Floor Plan
Scale 1:100

REVISION	DATE	COMMENT

client South Scarletts Scarletts Lane Reading Berkshire RG10 9XD		
Drawing: Proposed Plans & Elevations		
scale: 1:100@A2	dwg: 12940 /02	rev: -
date: August '24		


David Salisbury
Bennett Road,
Isleport Business Park,
Highbridge, Somerset, TA9 4PW
Tel: 01278-764400 Fax:
01278-764422