



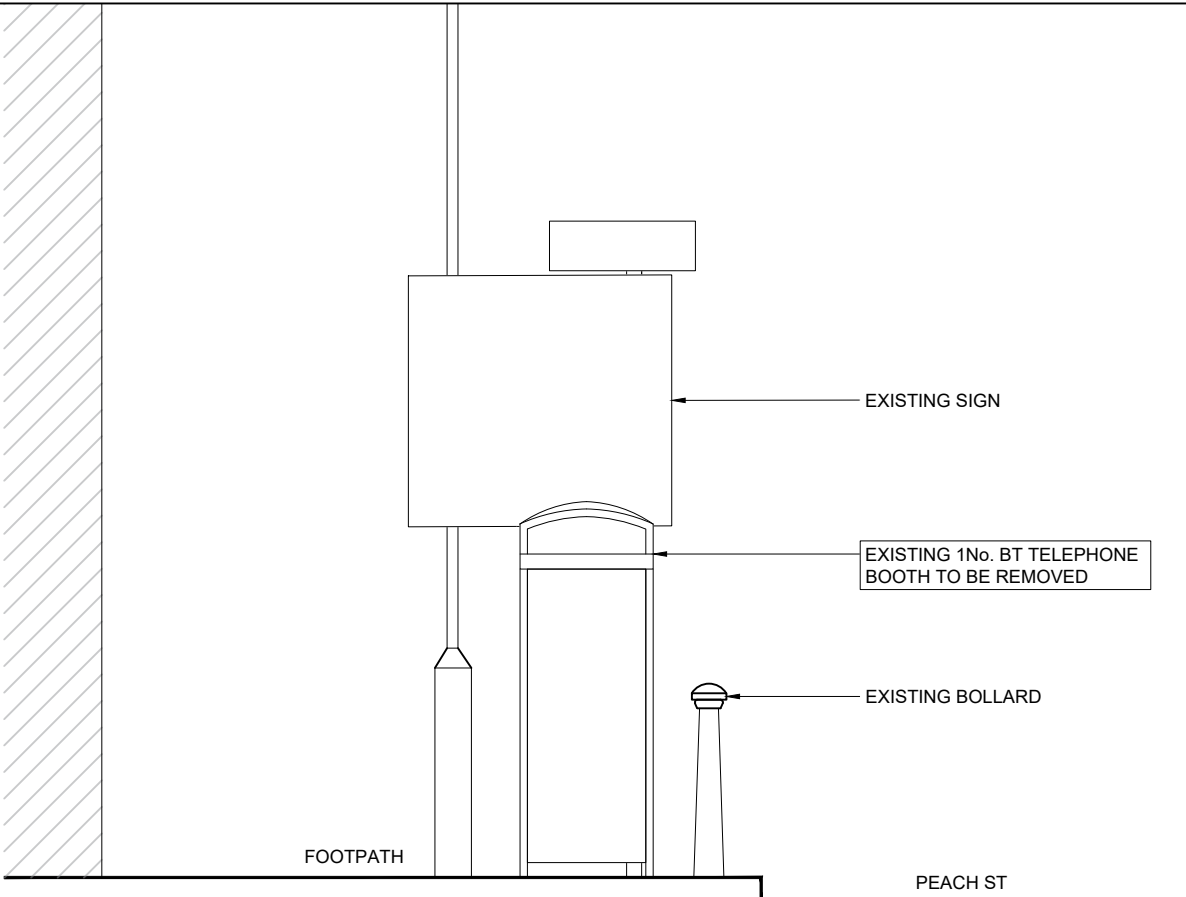

EXISTING FRONT ELEVATION
SCALE 1:50

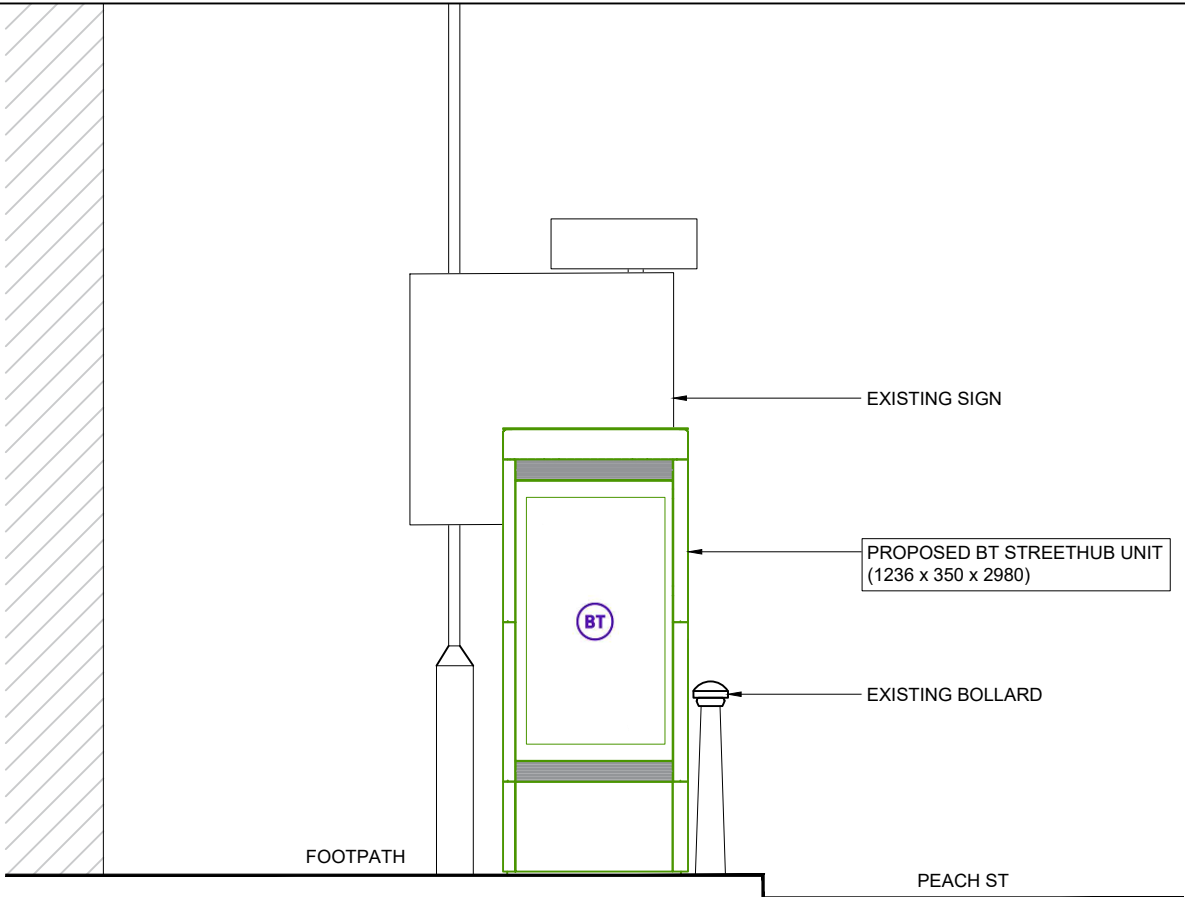

PROPOSED FRONT ELEVATION
SCALE 1:50



PROPOSED PHOTOMONTAGE
NTS



PROPOSED SIDE ELEVATION
SCALE 1:50

GENERAL NOTES

Use written dimensions only, do not scale from drawing. Use latest revision of all referenced information.

LAT	51.410623	LONG	-0.831675
-----	-----------	------	-----------

A	07-08-2025	New BT Streethub Structure	MJS	ABH
Rev	Date	Description	Drawn	Chkd
				
				
Drg Status PLANNING				
Cell No. & Name 3-WKM001				
Site Name & Address Pavement o/s Poundstretcher, 25 Peach Street, Wokingham RG40 1XJ				
Drawing Title EXISTING AND PROPOSED ELEVATIONS				
Scale 1:50		Date 07-08-2025		
Drawn By MJS		Checked By ABH		
Drawing Number 003				Revision A