

DRG. REMAINS COPYRIGHT OF THE ARCHITECT.
DIMENSIONAL DISCREPANCIES TO BE REFERRED
TO THE ARCHITECT
DO NOT SCALE



DRAWING STATUS ☒ PRELIMINARY ☐ FOR APPROVAL ☐ CONSTRUCTION

DATE
Sep 2024

REVISION
3

Drawing
A

A Rooflights added to front

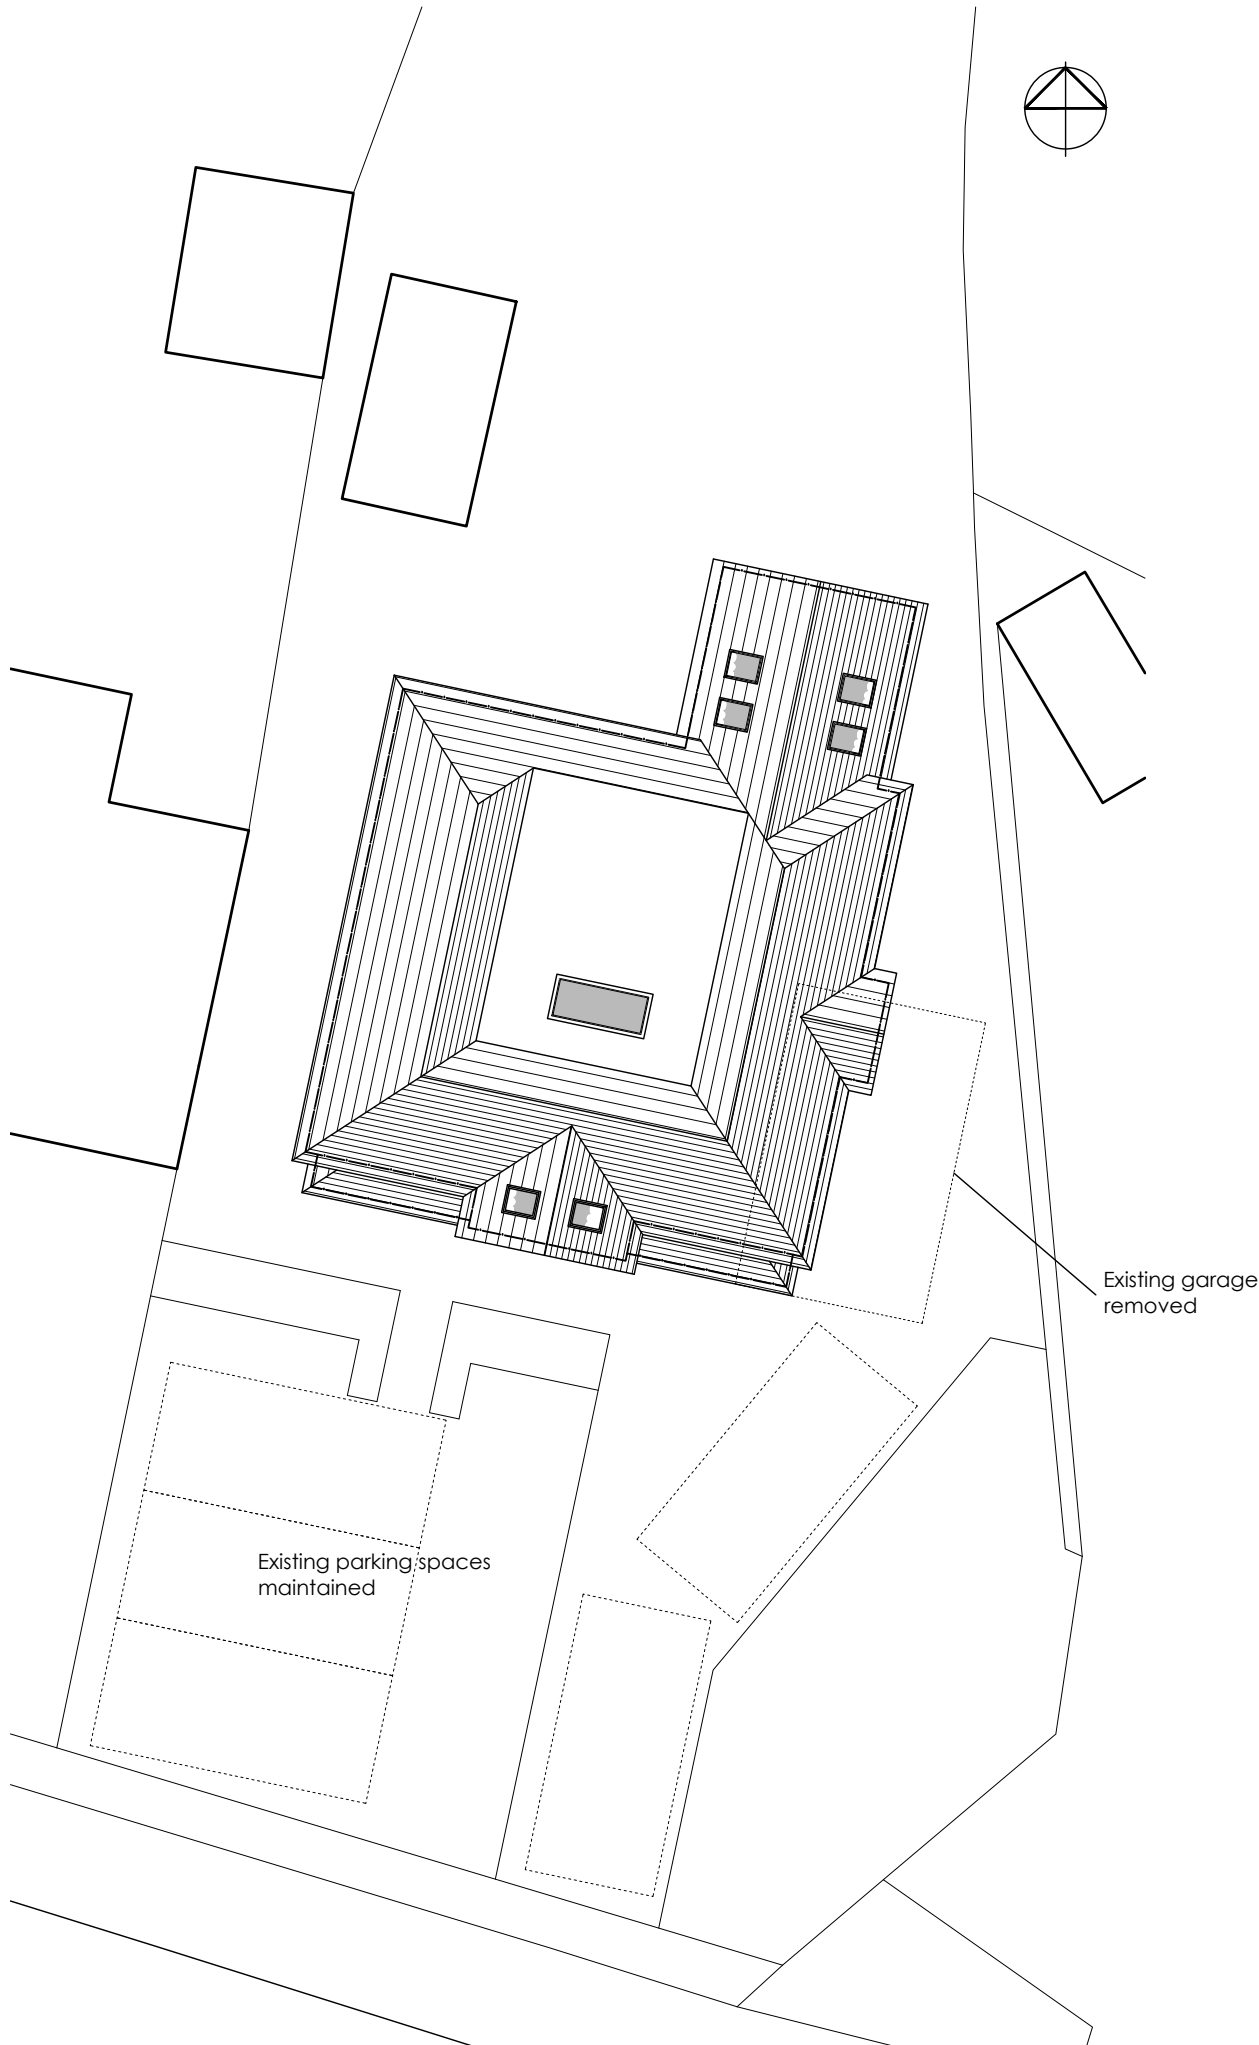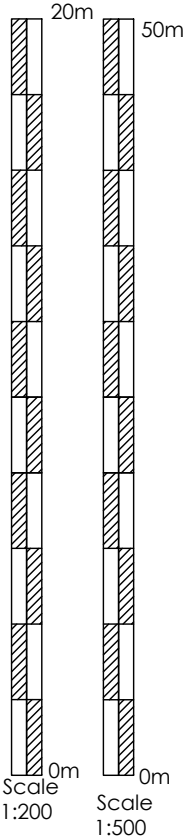

PROPOSED SITE PLAN
1:200



BLOCK PLAN
1:500



CLIENT
Ian Mulley
Kelly Debenham

DRG TITLE
Block Plan & Site Plan

JOB TITLE
Proposed Extension
220 London Road
Wokingham

DATE
July 24

SCALE
1:200 & 1:500

JOB No.
2410

DWG No.
04

REV.
A