



Side Elevation

Side Elevation


Front Elevation

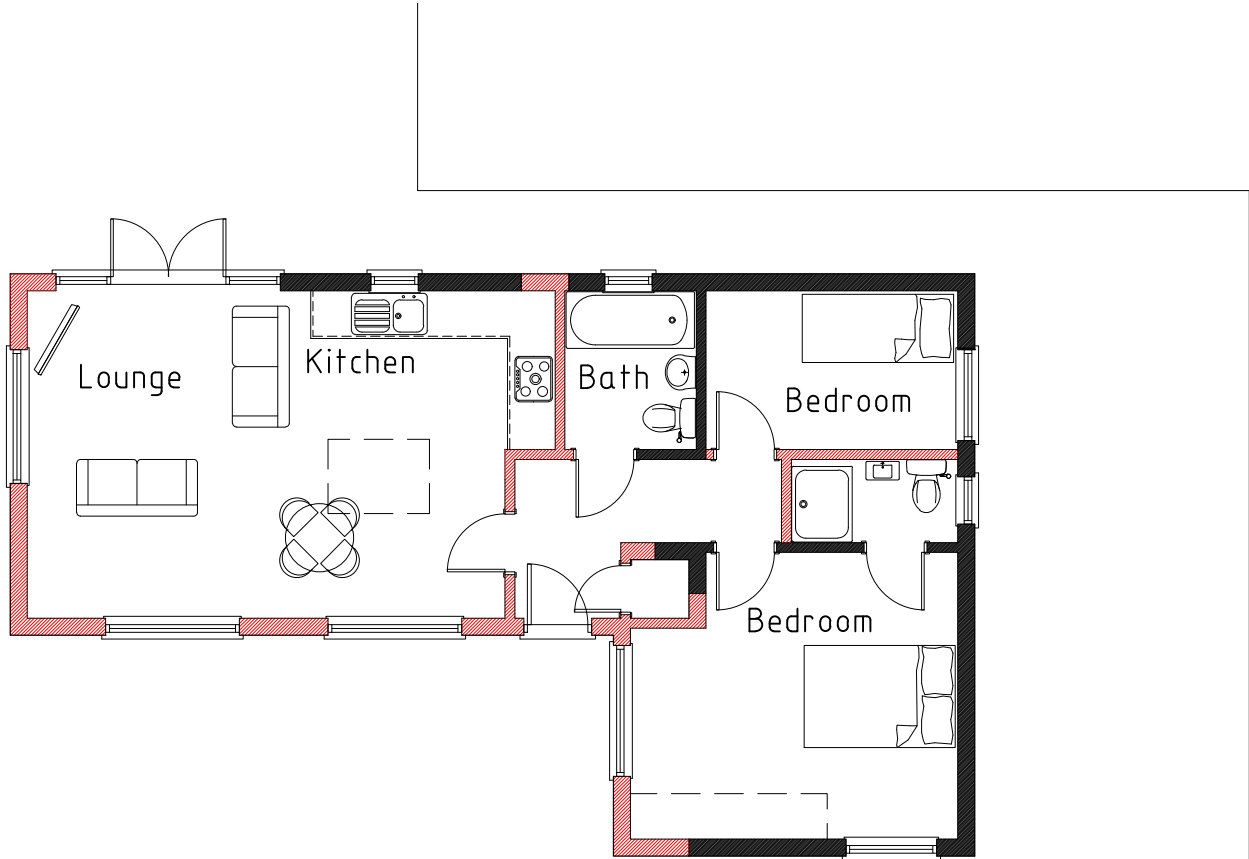

PROPOSED FLOOR PLAN

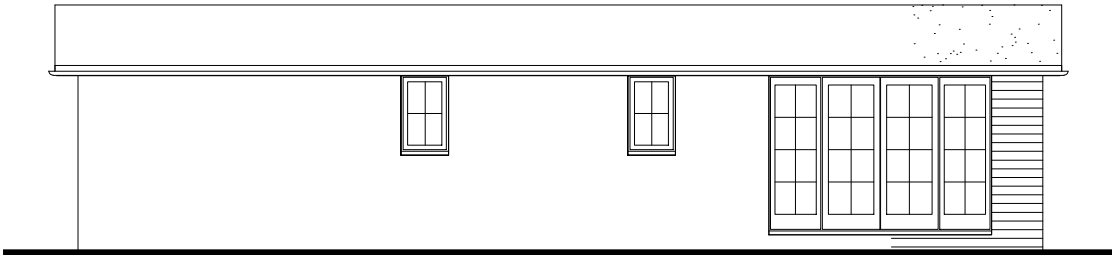

Rear Elevation

 

REV.	DATE	COMMENTS
PROJECT		
Sadlers Cottage, Sadlers End, Sindlesham, RG41 5AL		
PROJECT TITLE		
Proposed extension to existing annex to form suitable accommodation for disabled relative		
DRAWING TITLE		
PROPOSED PLAN AND ELEVATIONS		

SK-tec Ltd
Planning & Technical Services
58 Hilltop Road, earley, Reading, Berkshire, RG6 1DA
tel: 01183 759987, mob: 07714 100537
e-mail: steve@sk-tec.co.uk

CLIENT	
Mr & Mrs Thakur	
SCALE 1:100 (A3)	DATE Jul 22
DRG. No. 24/948-03	REV.