




EXISTING FRONT ELEVATION



EXISTING SIDE ELEVATION




EXISTING REAR ELEVATION

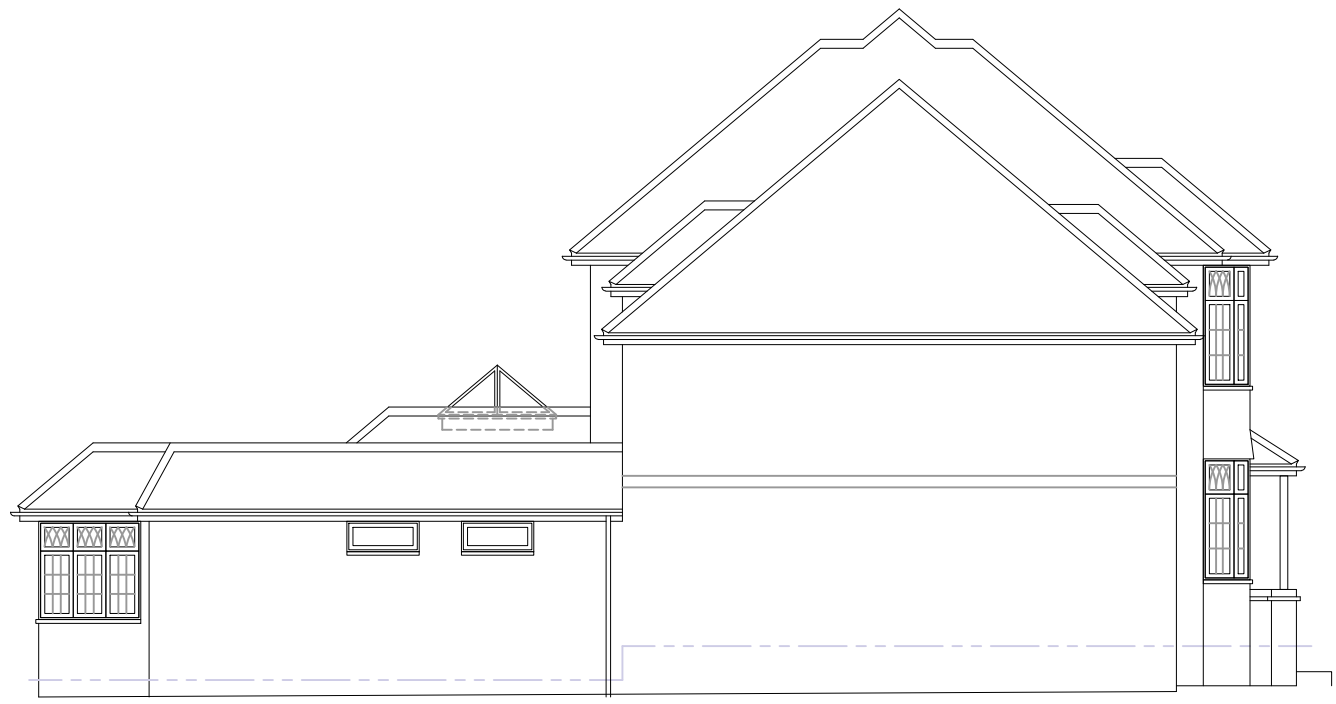

EXISTING SIDE ELEVATION

0 2m 4m 6m 10m
SCALE 1:100

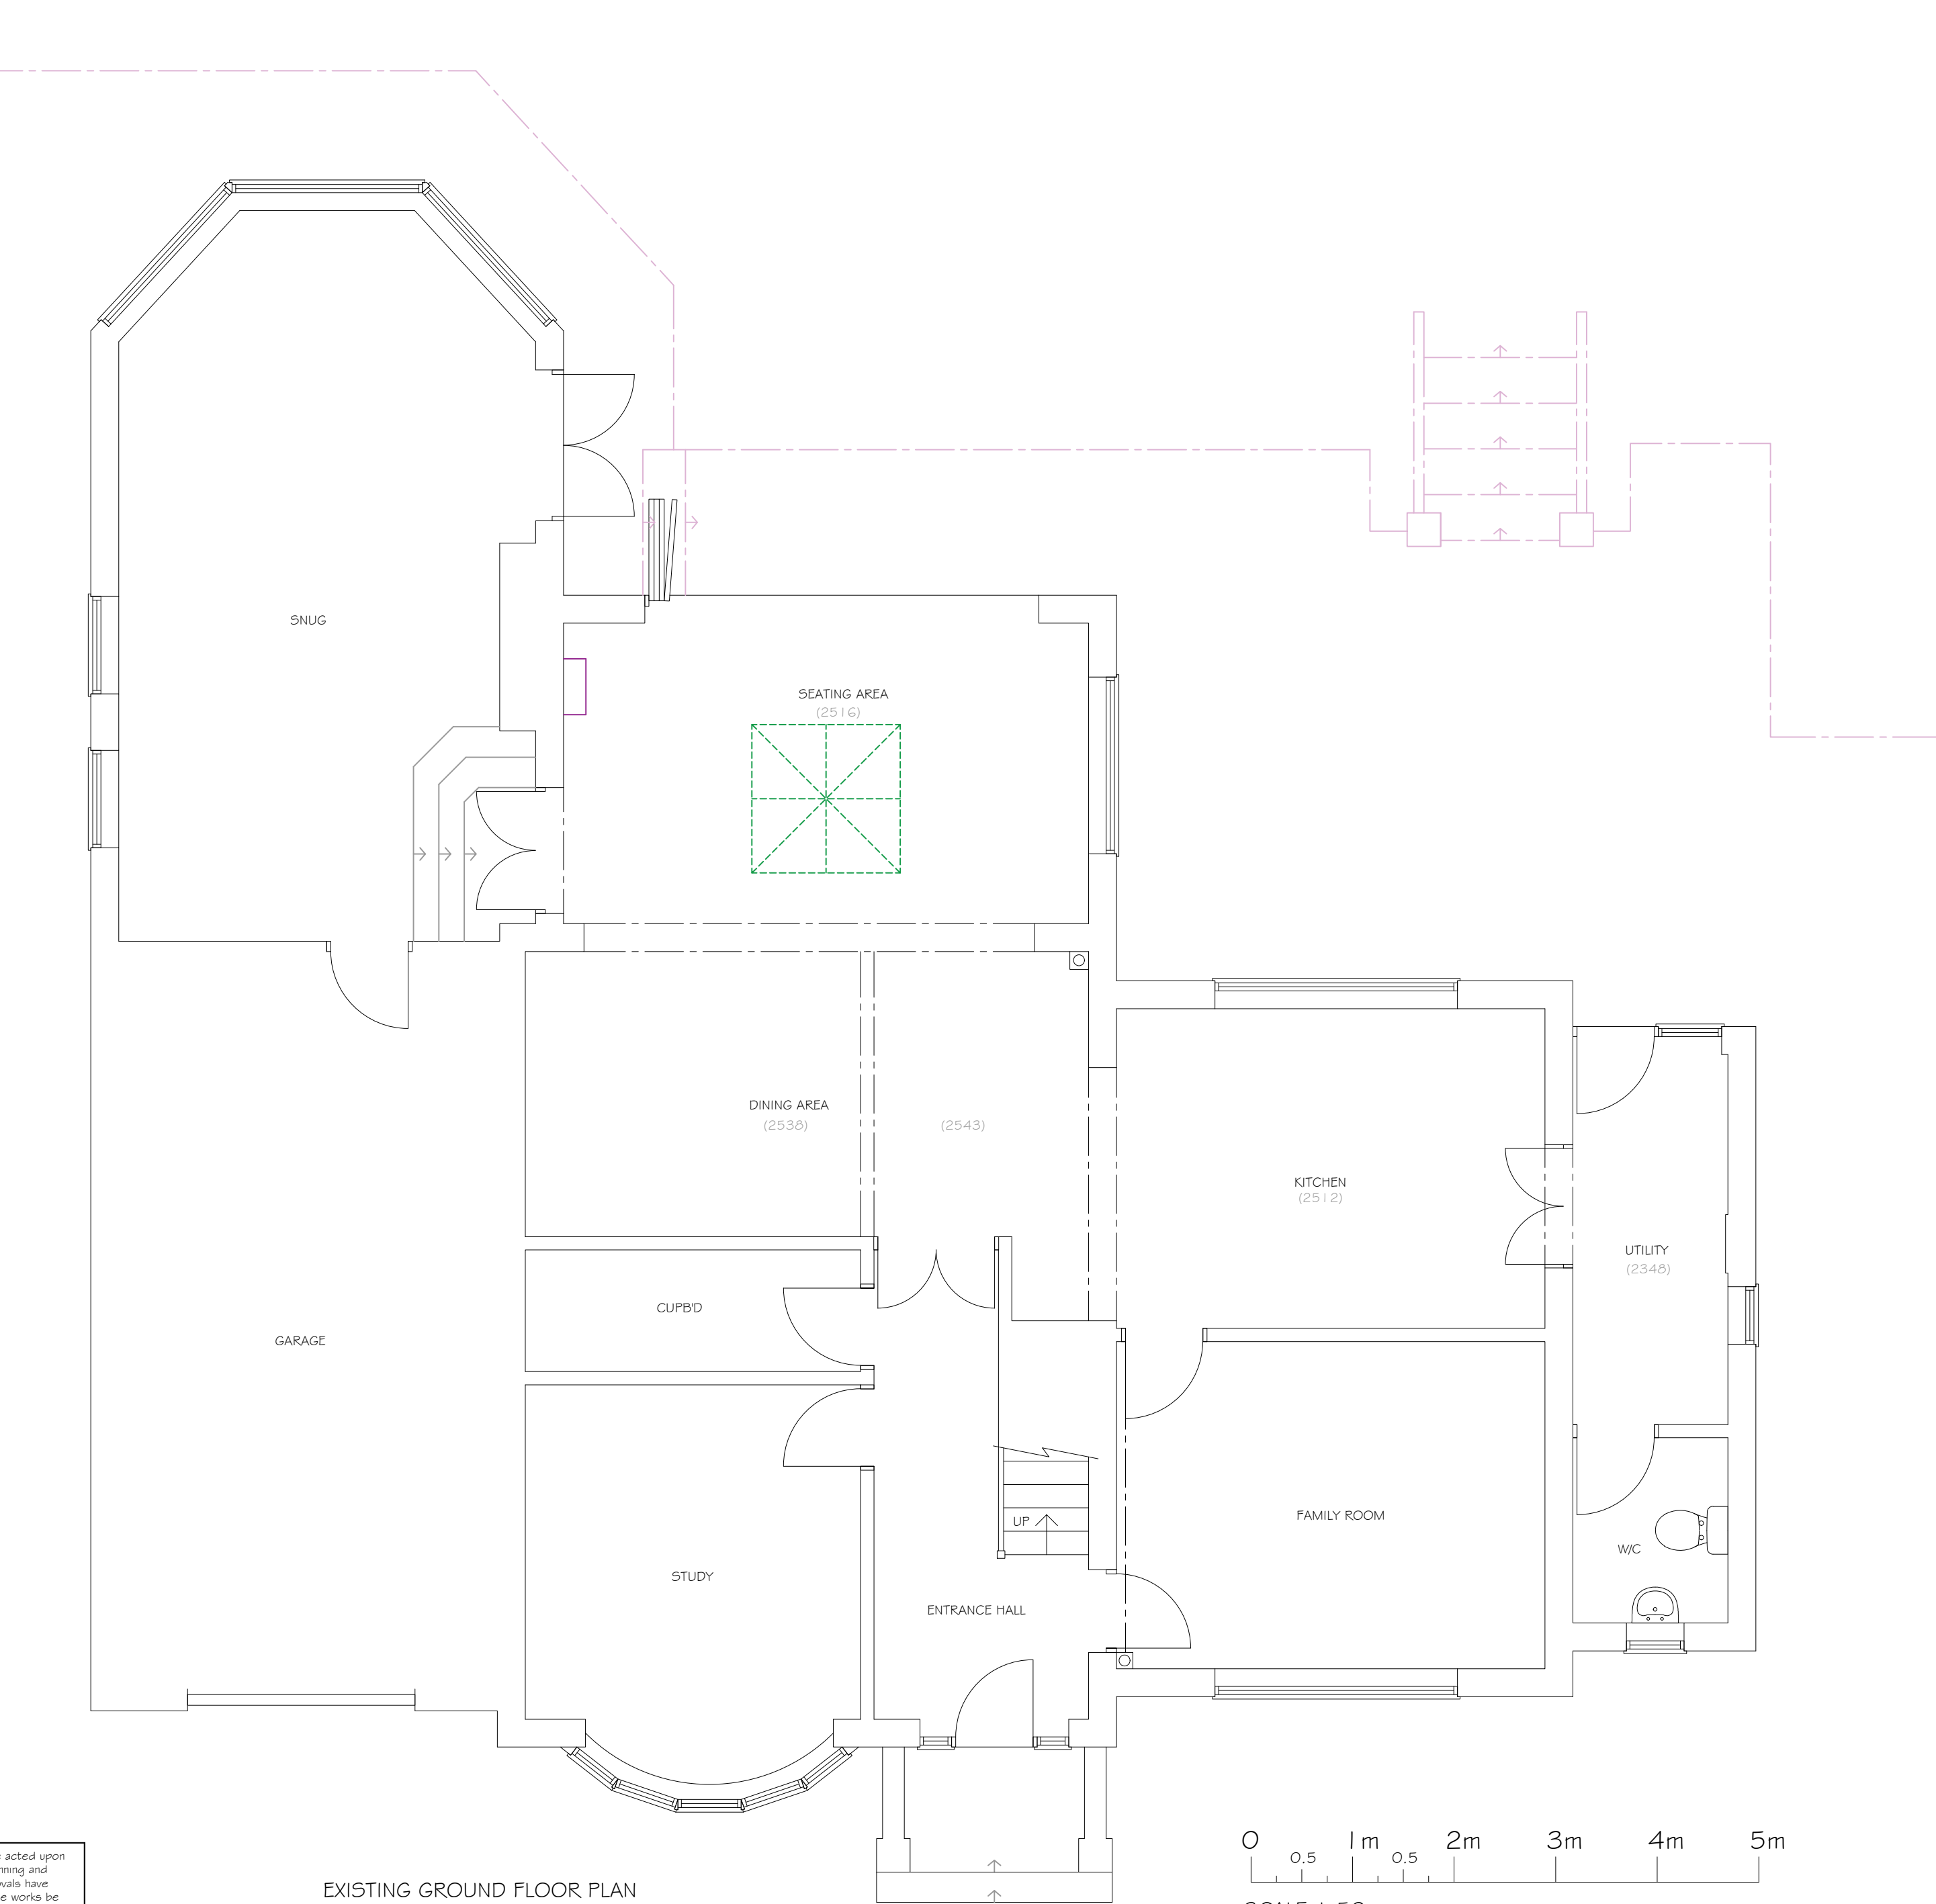

EXISTING GROUND FLOOR PLAN

0 0.5 1m 0.5 2m 3m 4m 5m
SCALE 1:50



©Crown Copyright and database rights 2026 OS no. AC0000849896

0 5m 10m 20m 50m 100m
METERS
SCALE 1:1250

- EXISTING STRUCTURE
- PROPOSED STRUCTURE
- REMOVED STRUCTURE
- POSSIBLE STEEL BEAMS
- POSSIBLE KITCHEN PLAN

PROJECT PROPOSED REAR EXTENSION AT: BURLEIGH, HEATH RIDE FINCHAMPSTEAD RG40 3QE	
TITLE EXISTING FLOOR PLAN, ELEVATIONS & LOCAL PLAN	
 Cranford Design Ltd Architectural Services, CAD Design & Draughting	
DATE JULY 2026	Tel: 01252 872657 Mob: 07525 064570 E-mail: info@cranforddesign.co.uk Website: www.cranforddesign.co.uk
SCALE SEE DRAWING	Centaur House Ancells Business Park, Ancells Road Fleet GU51 2UJ
DRAWING NUMBER D3258-01	
A1 PAPER SIZE	

These plans must not be acted upon until the appropriate planning and building regulation approvals have been granted. Should the works be undertaken prior to the above approvals being in place it is done so entirely at the clients own risk.