




PROPOSED FRONT ELEVATION

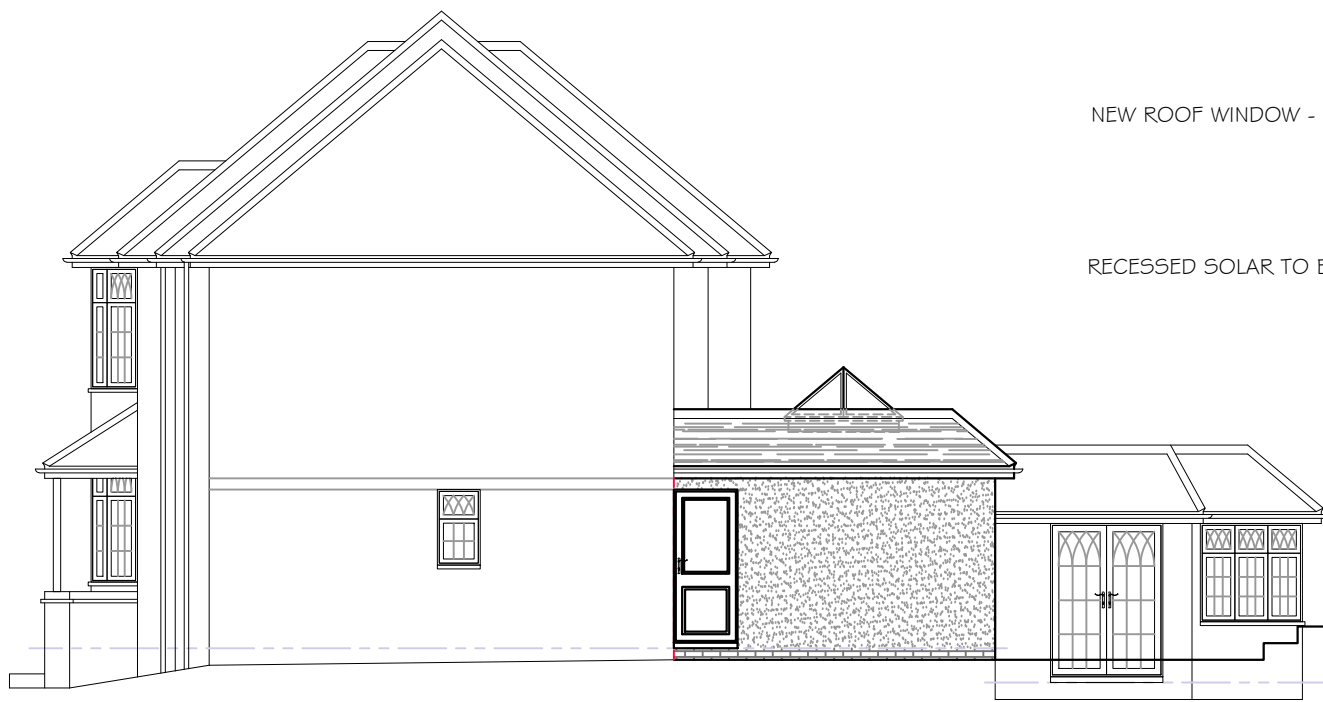


PROPOSED SIDE ELEVATION

NEW ROOF WINDOW - SIMILAR TO EXISTING
RECESSED SOLAR TO BE INVESTIGATED




PROPOSED REAR ELEVATION

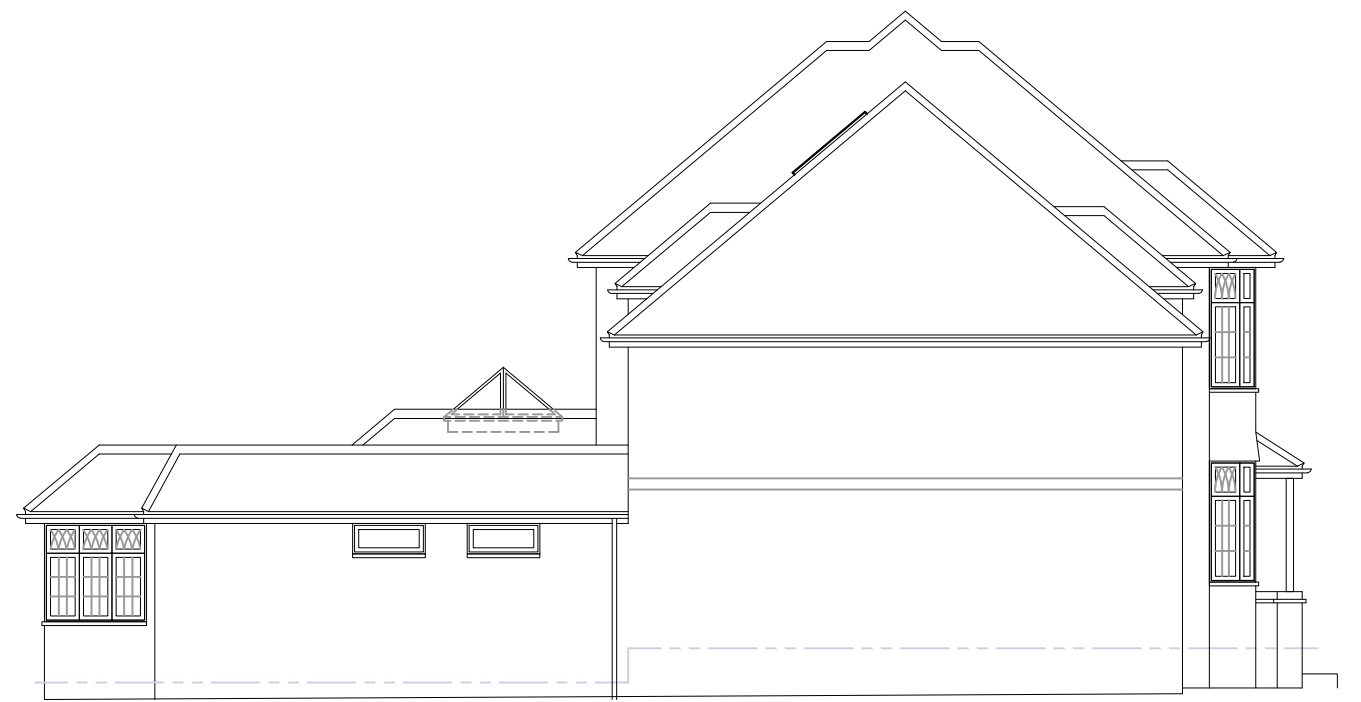

PROPOSED SIDE ELEVATION


0 2m 4m 6m 10m
SCALE 1:100

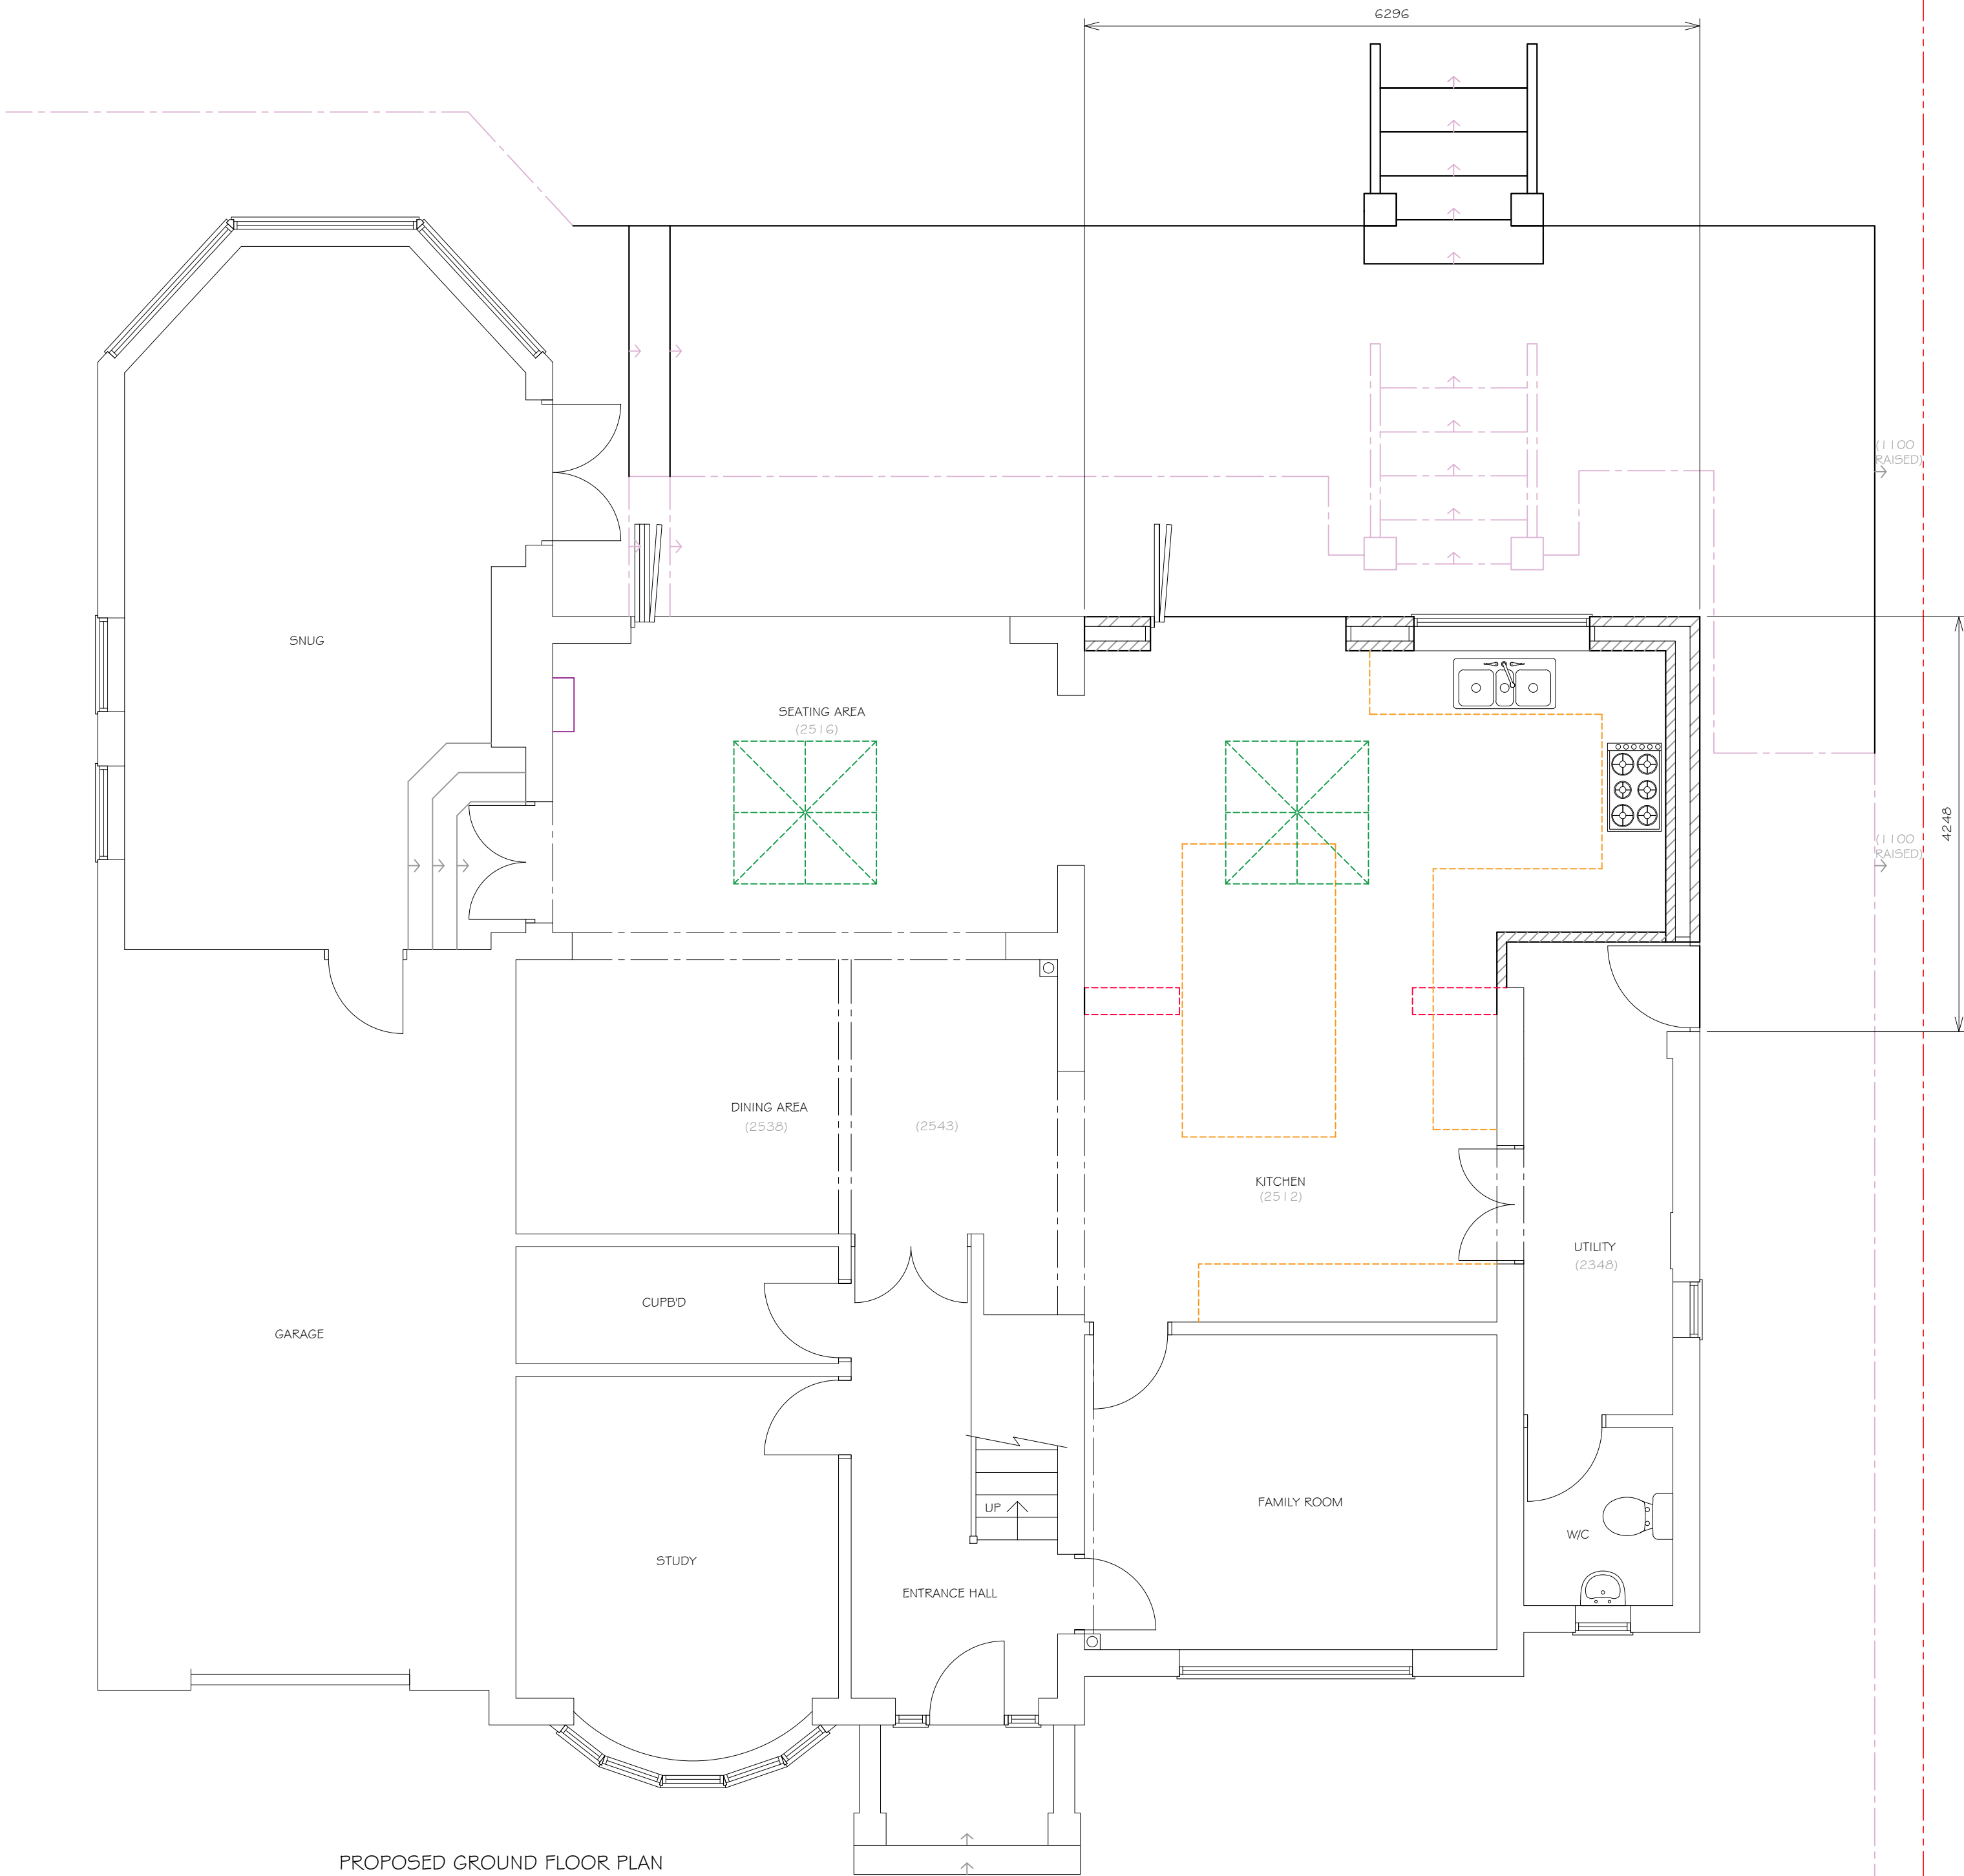

PROPOSED GROUND FLOOR PLAN

0 0.5 1m 0.5 2m 3m 4m 5m
SCALE 1:50

These plans must not be acted upon until the appropriate planning and building regulation approvals have been granted. Should the works be undertaken prior to the above approvals being in place it is done so entirely at the clients own risk.

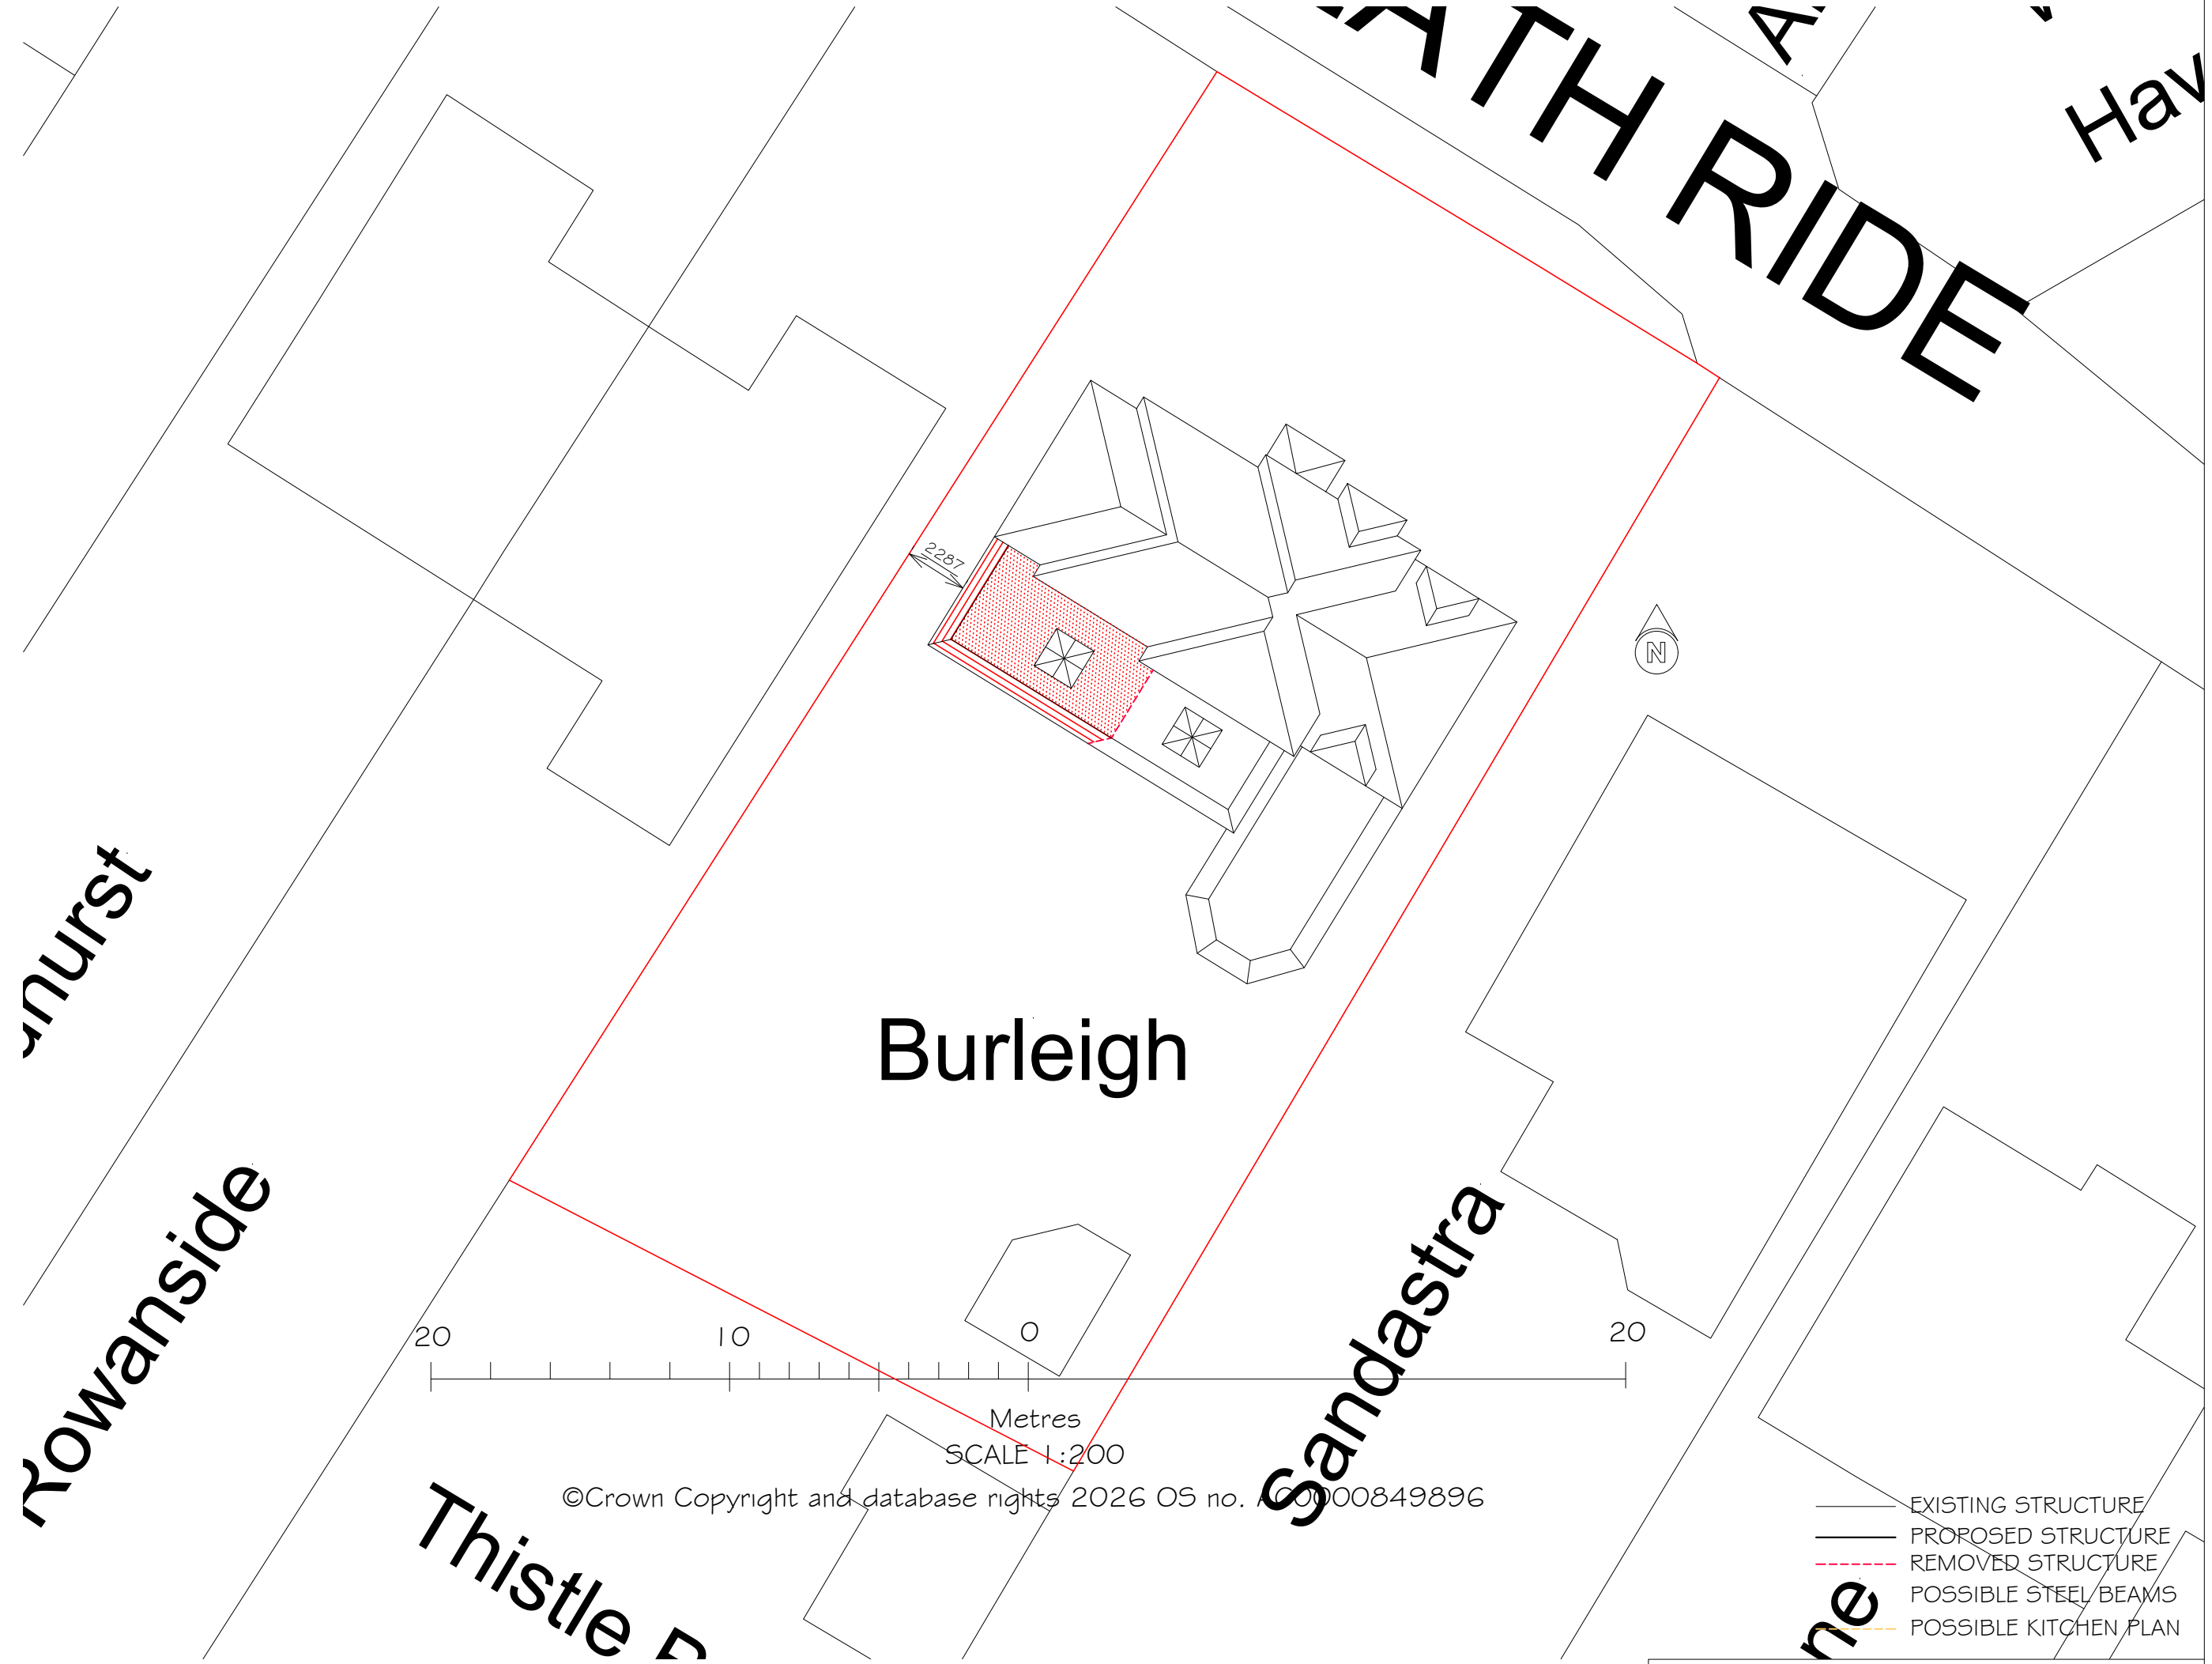

EXISTING STRUCTURE
PROPOSED STRUCTURE
REMOVED STRUCTURE
POSSIBLE STEEL BEAMS
POSSIBLE KITCHEN PLAN

PROJECT
PROPOSED
REAR EXTENSION AT:
BURLEIGH, HEATH RIDE
FINCHAMPSTEAD
RG40 3QE

TITLE
PROPOSED FLOOR PLAN, ELEVATIONS
& ROOF PLAN



Cranford Design Ltd
Architectural Services,
CAD Design & Draughting

DATE
JULY 2026

Tel: 01252 872657
Mob: 07525 064570
E-mail: info@cranforddesign.co.uk
Website: www.cranforddesign.co.uk
Centaur House
Ancells Business Park, Ancells Road
Fleet GU51 2UJ

SCALE
SEE DRAWING

DRAWING NUMBER

D3258-02

A1 PAPER SIZE

A