



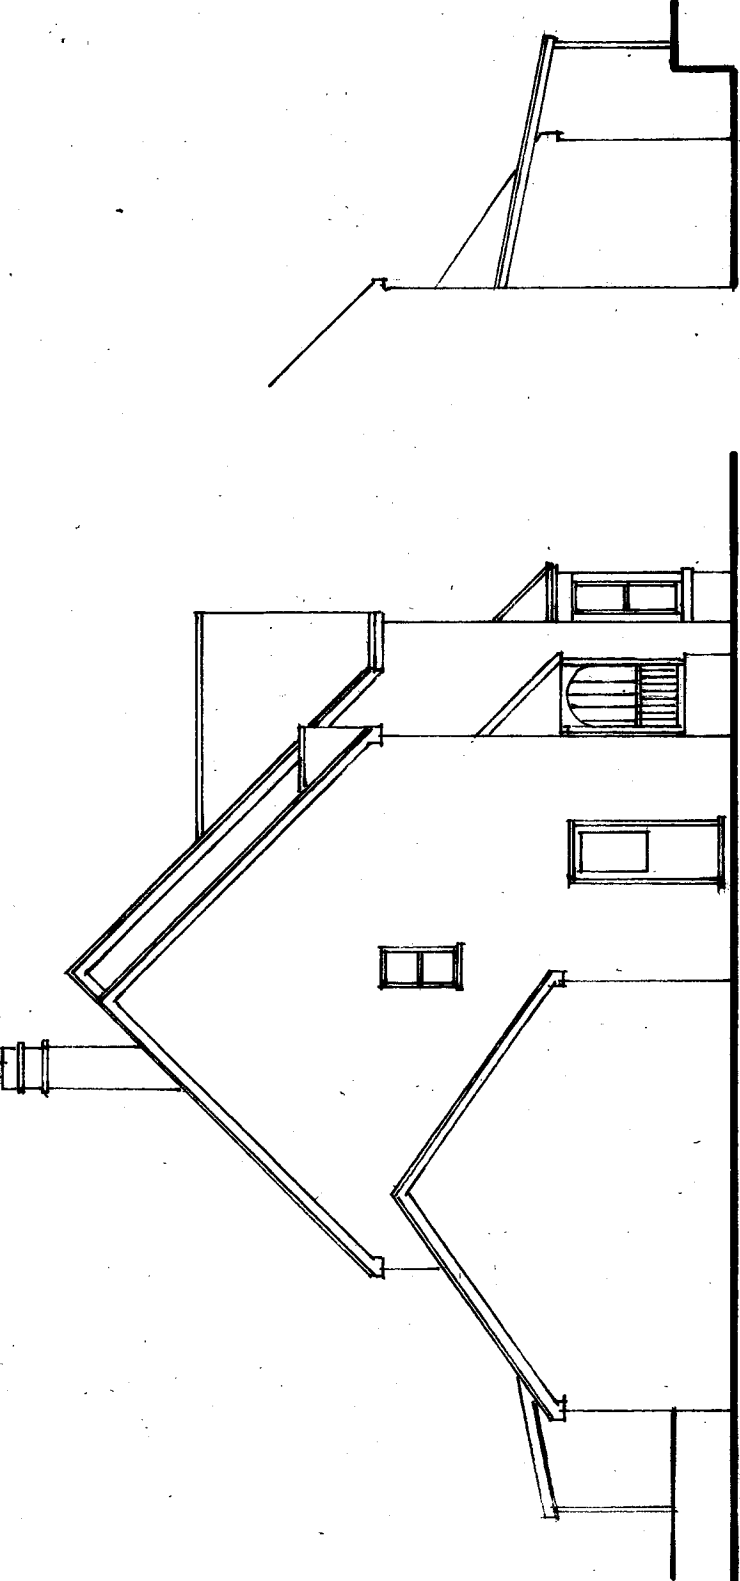


Existing South East Elevation



Existing South West Elevation

Existing Part
North East Elevation

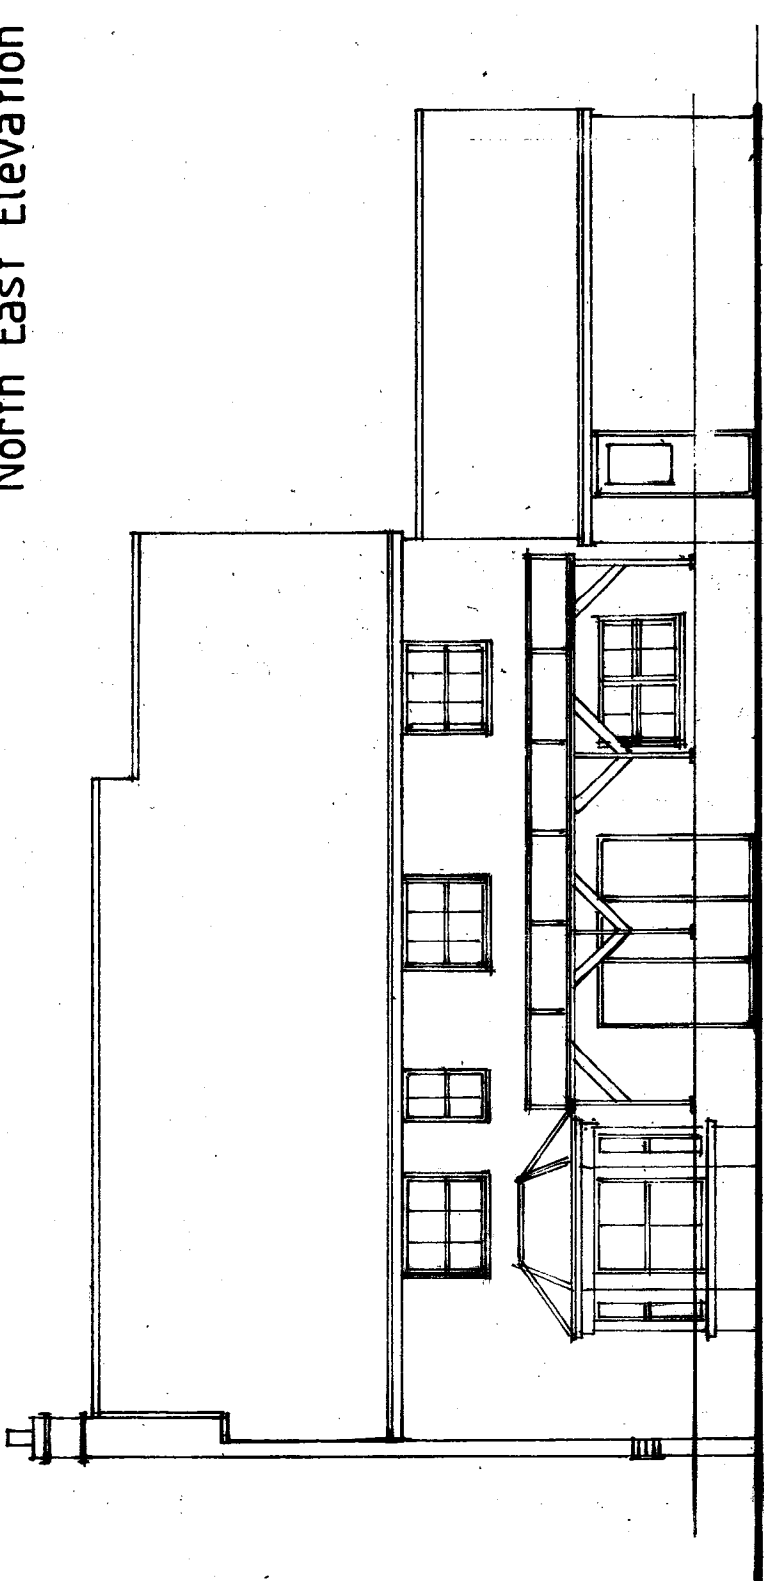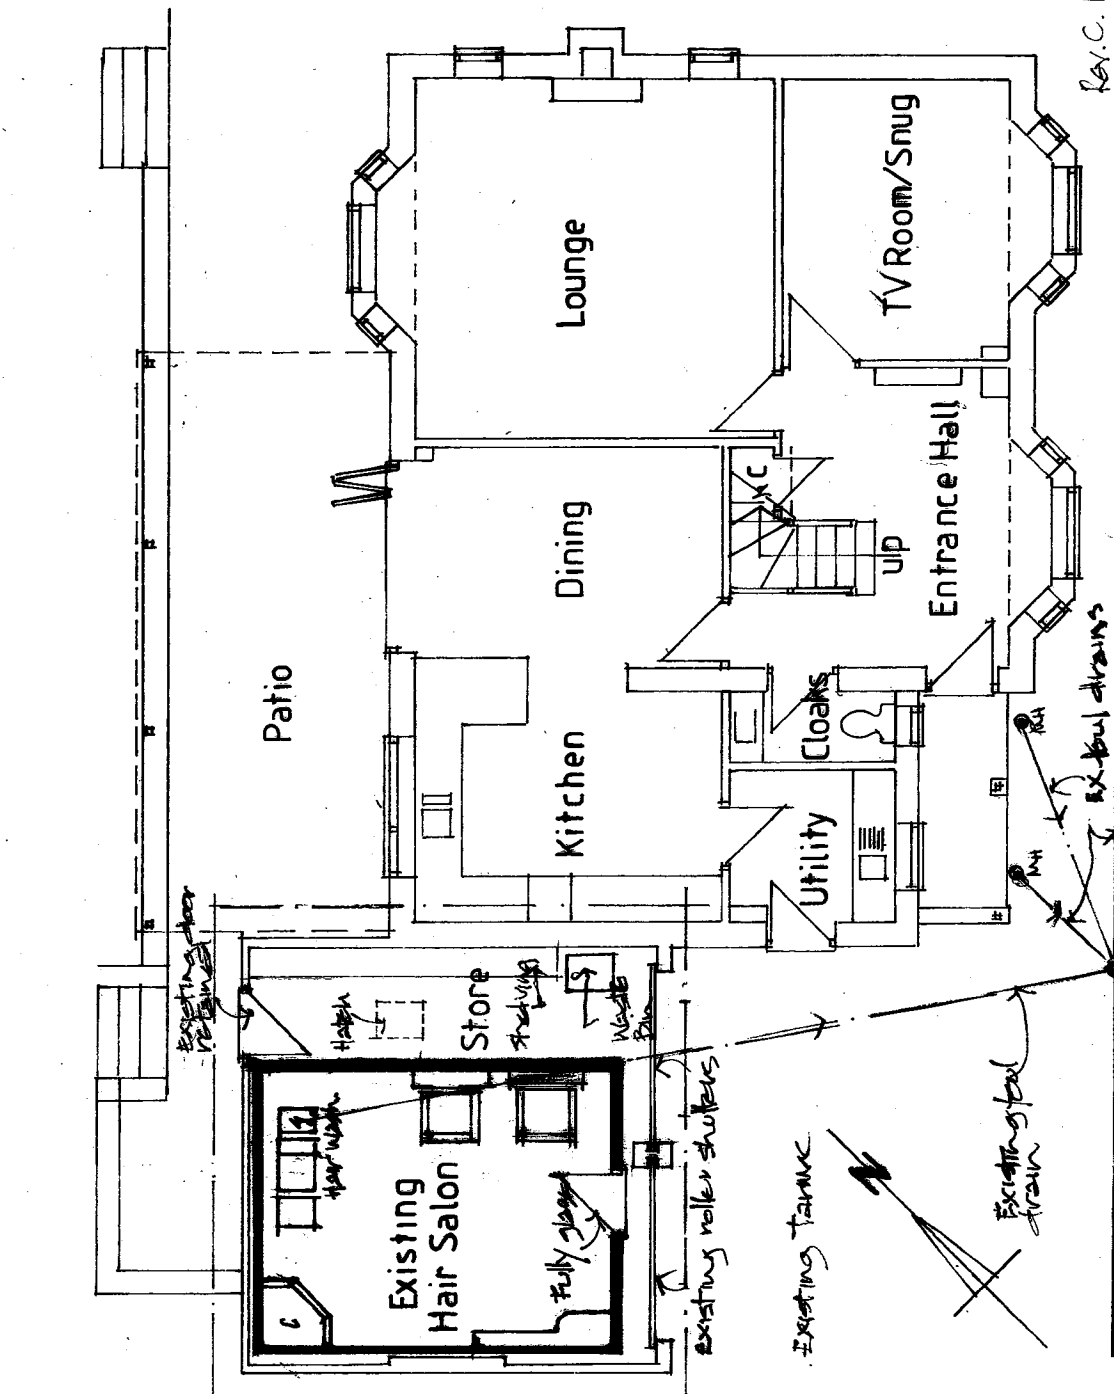

Existing North West
Elevation

Full Application for the Change of Use to a Mixed Use of
Residential and Hair Salon with Associated Parking -
Retrospective at 3 Bushell Way, Arborfield RG2 9FQ

Client		Description	
J. Robinson c/o MBP Ltd.		Existing Plan and Elevations	
28 Broad Street Wokingham Berkshire RG40 1AB Tel/Fax: 0118 989 0990		Scale 1:100	Project 224.10-4
date 17/10/24 drawn MB		drawing 02	revision C

Rev. C. 13.11.2015 - This block amended to describe works as retrospective.
Rev. B. 10.11.2015 - This block amended to show 2 rooms altered to suit planners.
Rev. A. Amended to show a hair salon.
Rev. 1.11.2015 - Added a new block up front.

Existing Ground Floor Plan

All dimensions to be checked on site. Any discrepancy between this drawing and other information is to be referred to the Planning Consultant. This drawing is copyright.

MARTIN BUTLER PARTNERSHIP LIMITED