


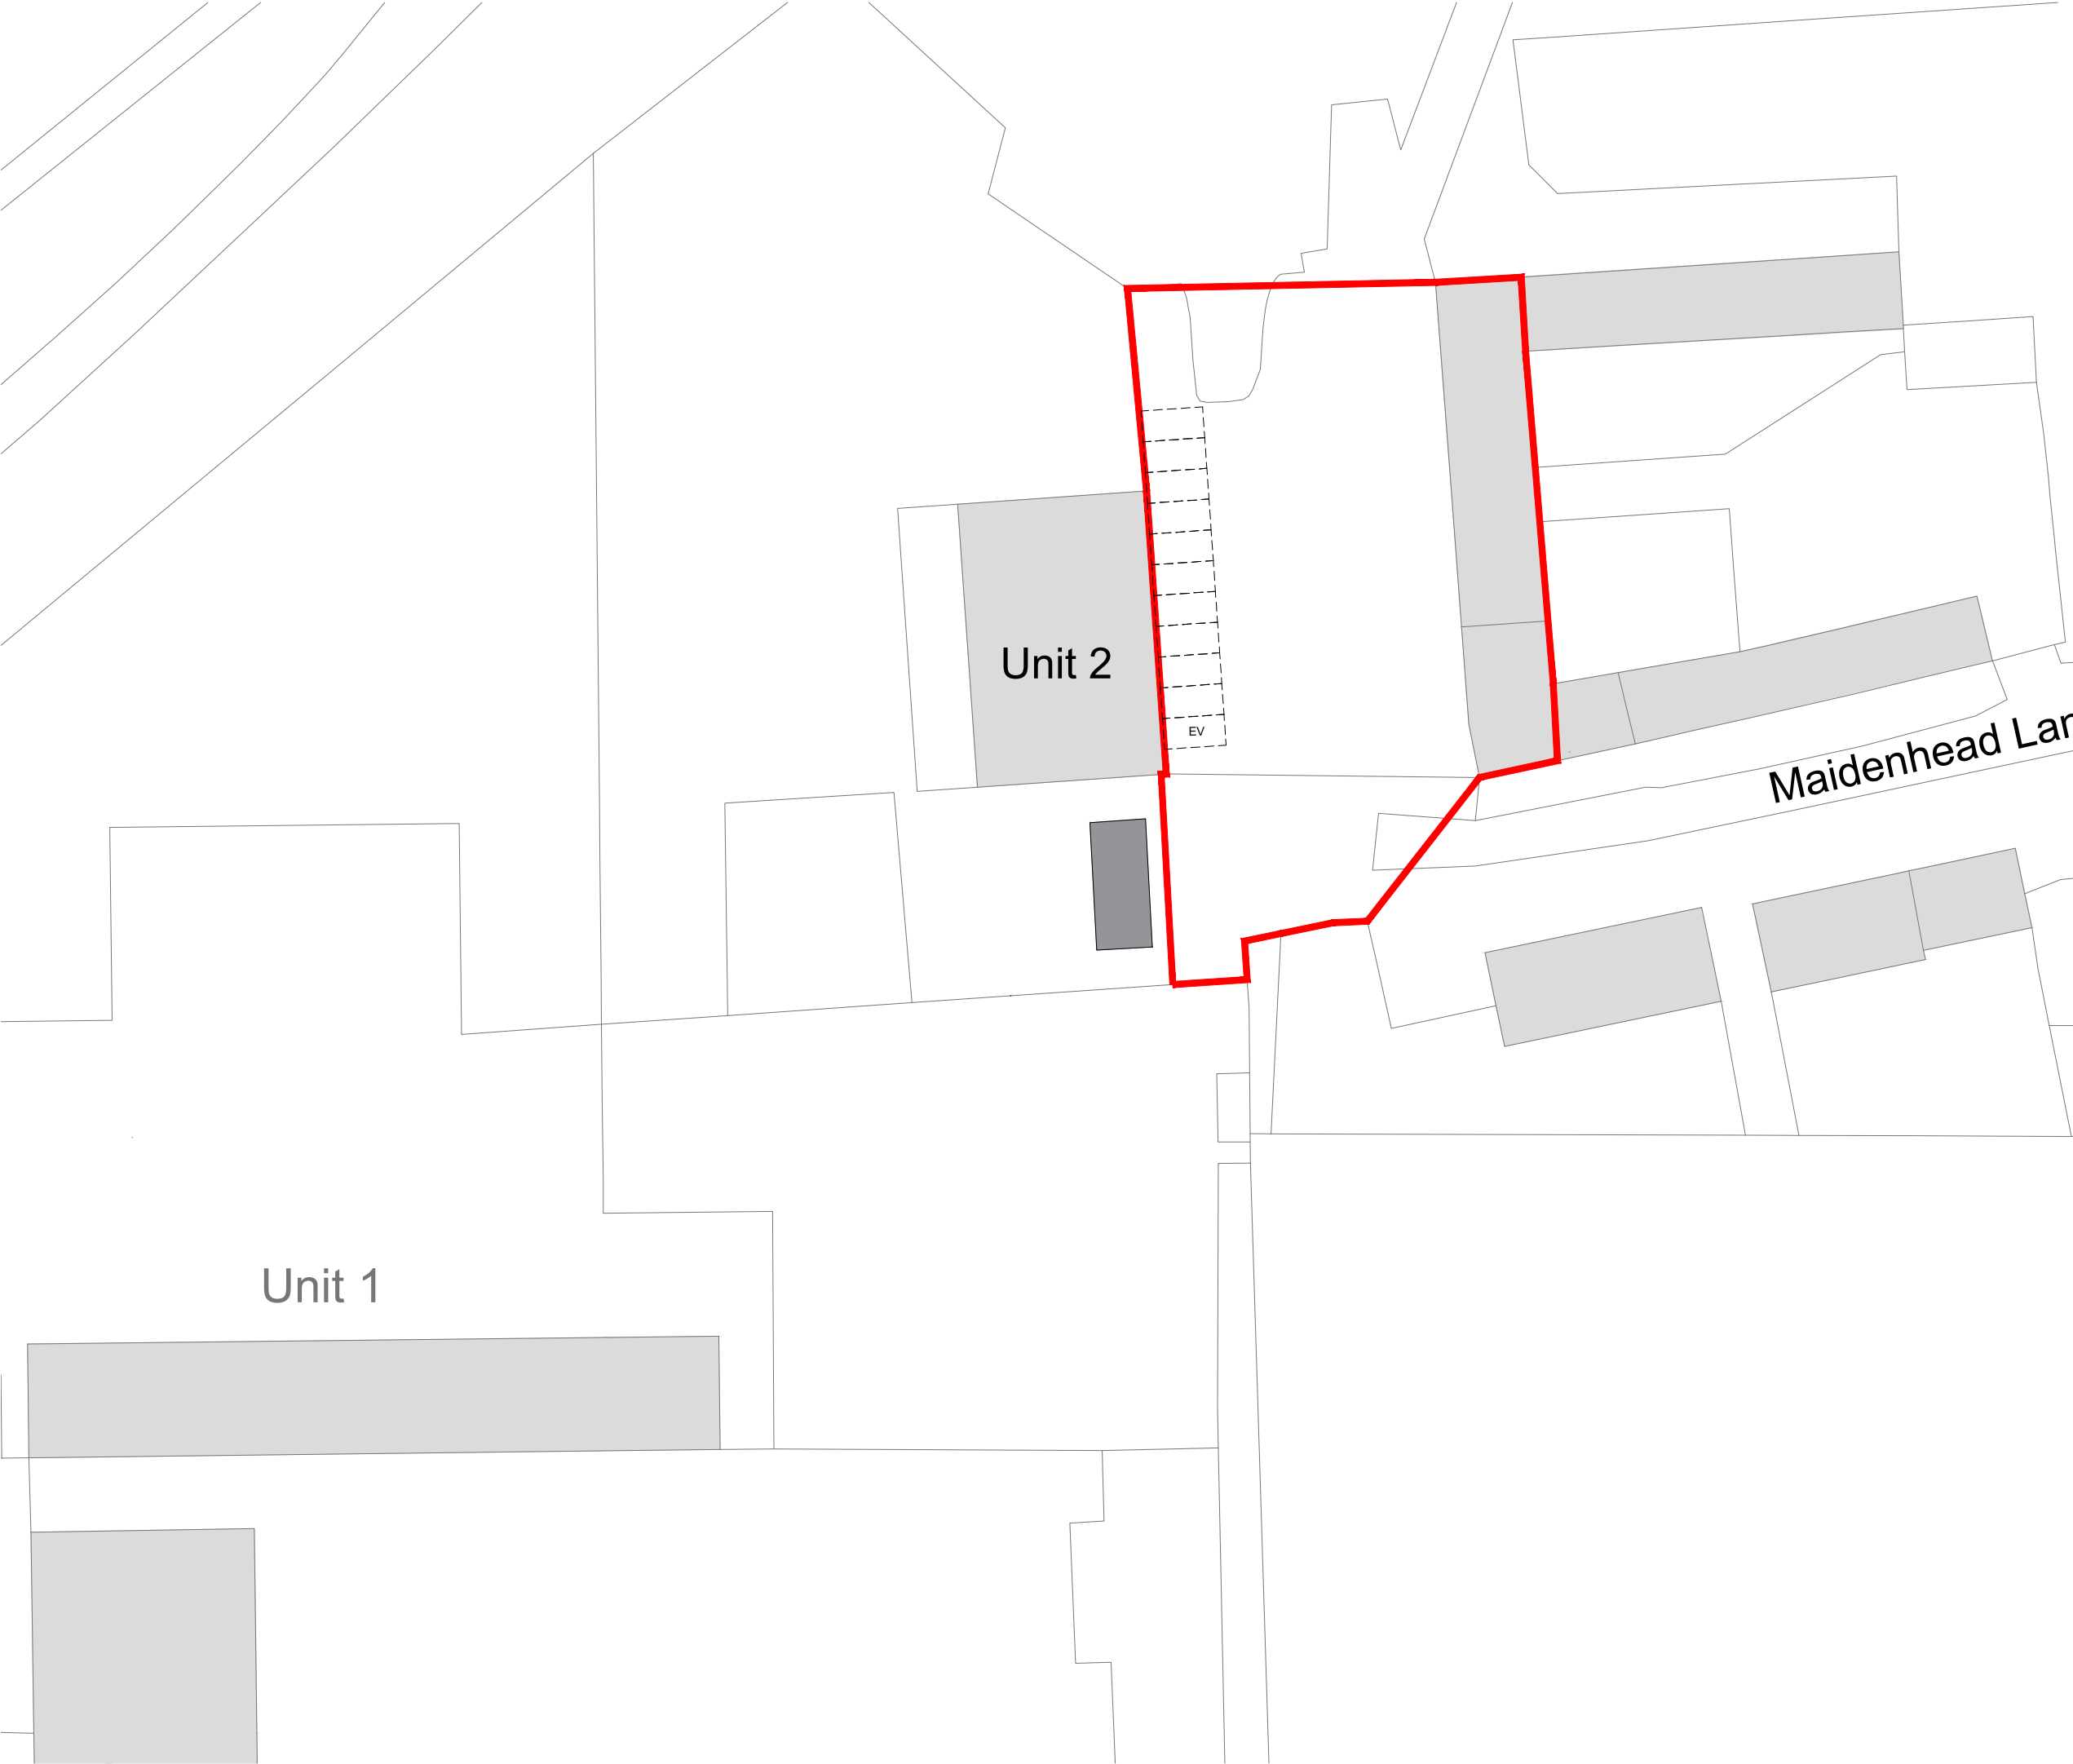

Notes:
This drawing and the works depicted are the copyright of Boyer.
This drawing is for planning purposes only. It is not intended to be used for construction purposes. Whilst all reasonable efforts are used to ensure drawings are accurate, Boyer accept no responsibility or liability for any reliance placed on, or use made of, this plan by anyone for purposes other than those stated above.

Do not scale from this drawing. All contractors must visit the site and be responsible for taking and checking Dimensions.

Key:

 Application Boundary

 Parking Space

 EV Parking Space

B	22.04.26	Minor amendment	AW	NB
A	12.02.26	Boundary Line and parking spaces updated	AW	NB
-	09.12.25	First Issue	AW	NB

Rev	Date	Description	Drawn	Chkd
Client				
UK Land				

Boyer

Project
Warren Farm, Wokingham

Drawing Title
Proposed Site Plan

Drawing No. 102

Job Ref. 20.2003

Scale @ A3 1:500

Revision B

Scale Bar





Reproduced from the Ordnance Survey map with the permission of Ordnance Survey on behalf of The Controller of His Majesty's Stationery Office, © Crown Copyright AR 100007250
Boyer Planning Ltd, Crowthorne House, Nine Mile Ride, Wokingham, Berkshire, RG40 3GZ