




Scale 1:50

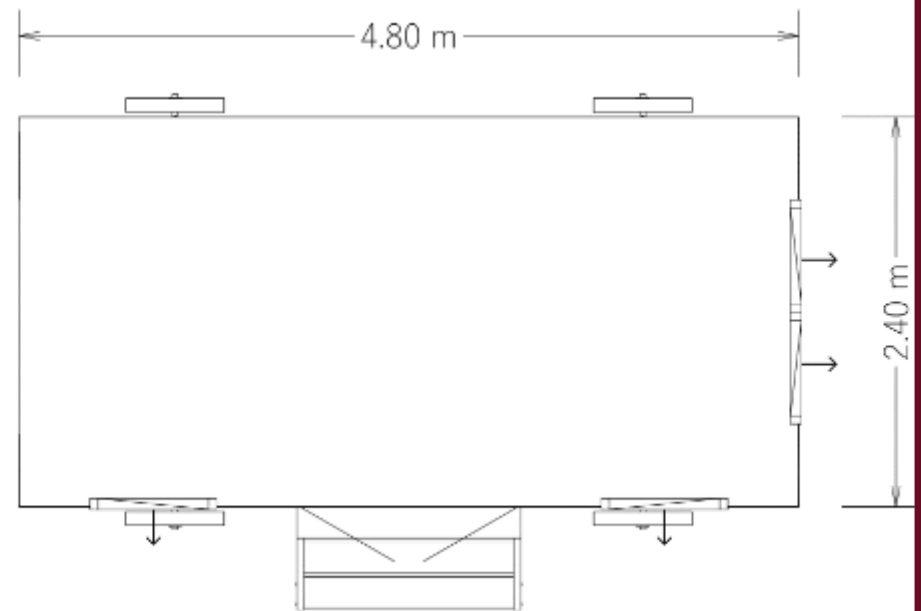


Customer Name	Dr Dance	Building	2.4 x 4.8m Shepherds Hut	CRANE GARDEN BUILDINGS 	
Customer Address	1 Appleton Way, Shinfield, Reading, Berkshire, RG2 9RN	Drawing Date	9th June 2026		
		Drawing Title	Floor Plan	Sheet	1/7

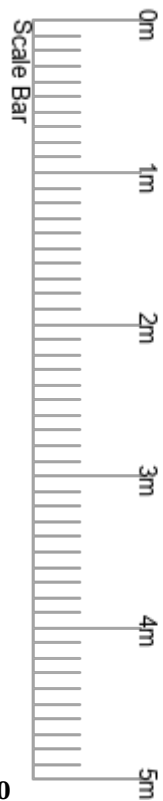


Scale 1:50

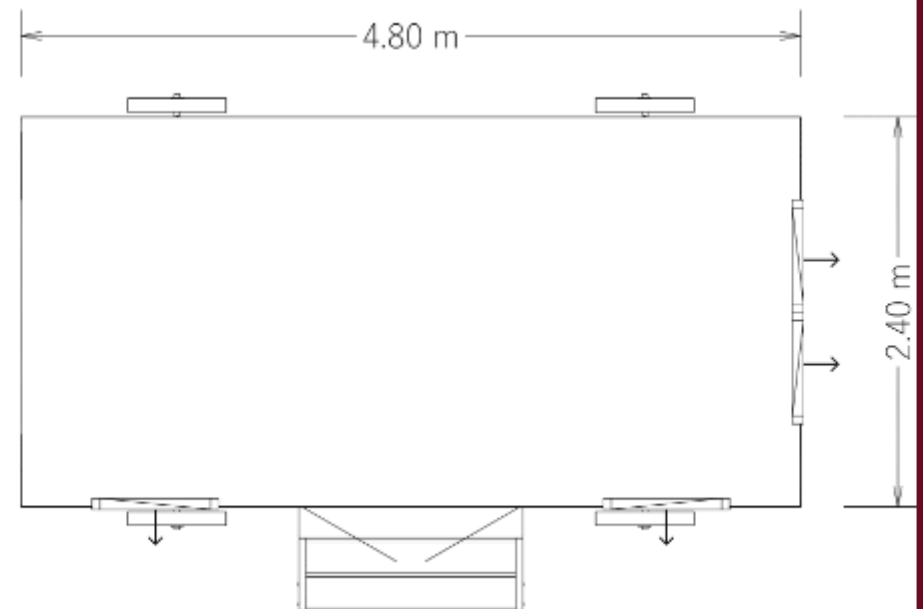


Customer Name	Dr Dance	Building	2.4 x 4.8m Shepherds Hut		
		Drawing Date	9th June 2026		
		Drawing Title	Plan View	Sheet	2/7
Customer Address	1 Appleton Way, Shinfield, Reading, Berkshire, RG2 9RN		CRANE GARDEN BUILDINGS 		

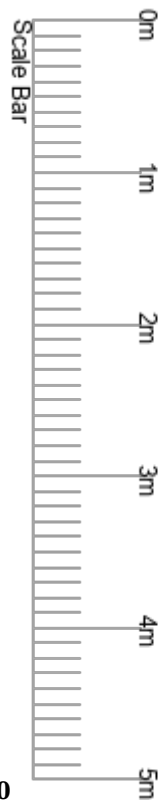


Scale 1:50

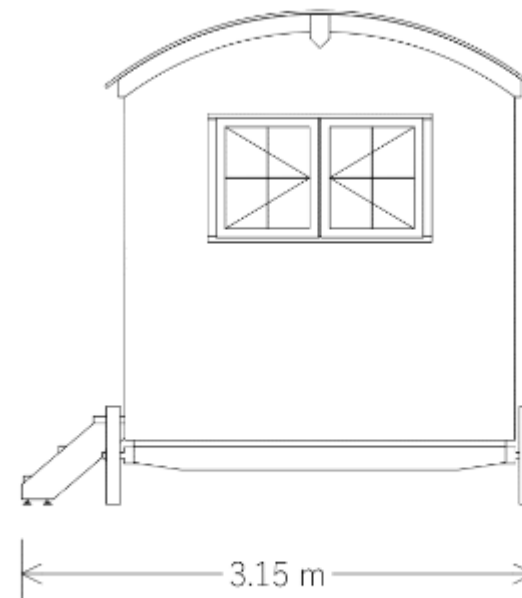

Customer Name	Dr Dance	Building	2.4 x 4.8m Shepherds Hut		
Customer Address	1 Appleton Way, Shinfield, Reading, Berkshire, RG2 9RN	Drawing Date	9th June 2026		
		Drawing Title	Elevation A View	Sheet	3/7

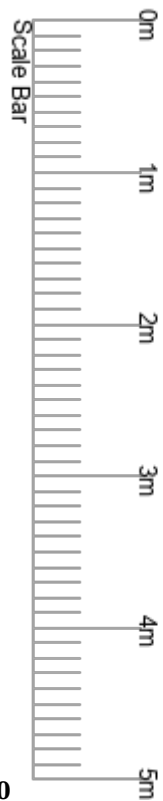


Scale 1:50

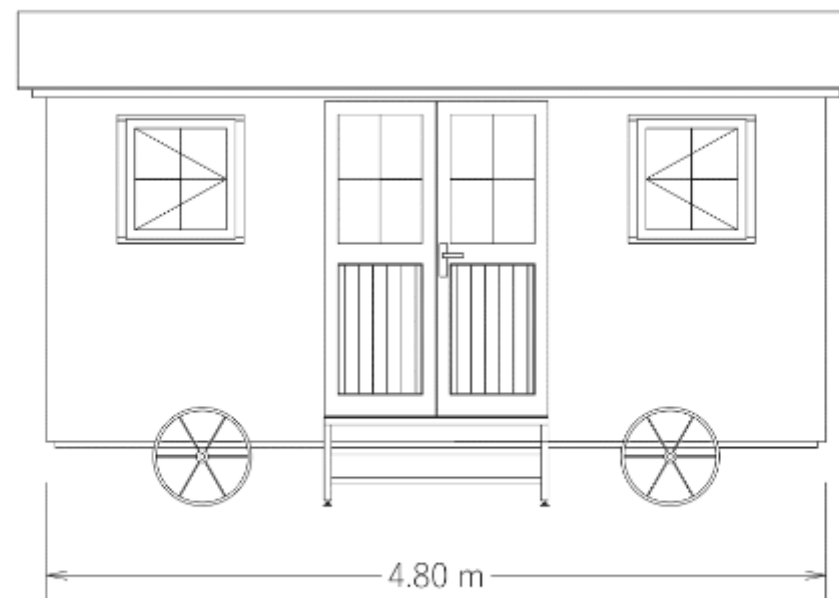


Customer Name	Dr Dance	Building	2.4 x 4.8m Shepherds Hut			
Customer Address	1 Appleton Way, Shinfield, Reading, Berkshire, RG2 9RN	Drawing Date	9th June 2026			
		Drawing Title	Elevation B View		Sheet	4/7




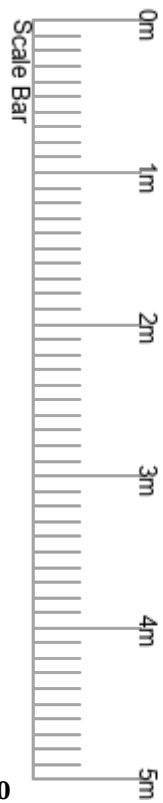


Scale 1:50

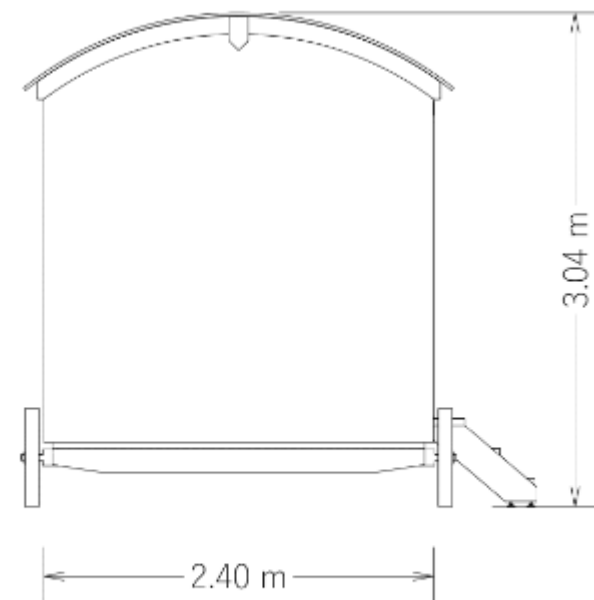

Customer Name	Dr Dance	Building	2.4 x 4.8m Shepherds Hut		CRANE GARDEN BUILDINGS 	
Customer Address	1 Appleton Way, Shinfield, Reading, Berkshire, RG2 9RN	Drawing Date	9th June 2026			
		Drawing Title	Elevation C View		Sheet	5/7

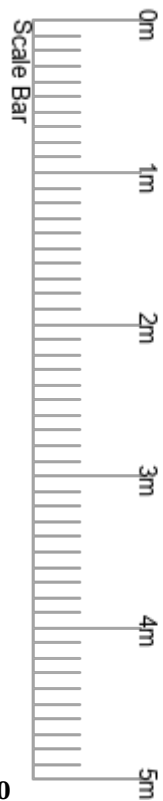

Scale 1:50

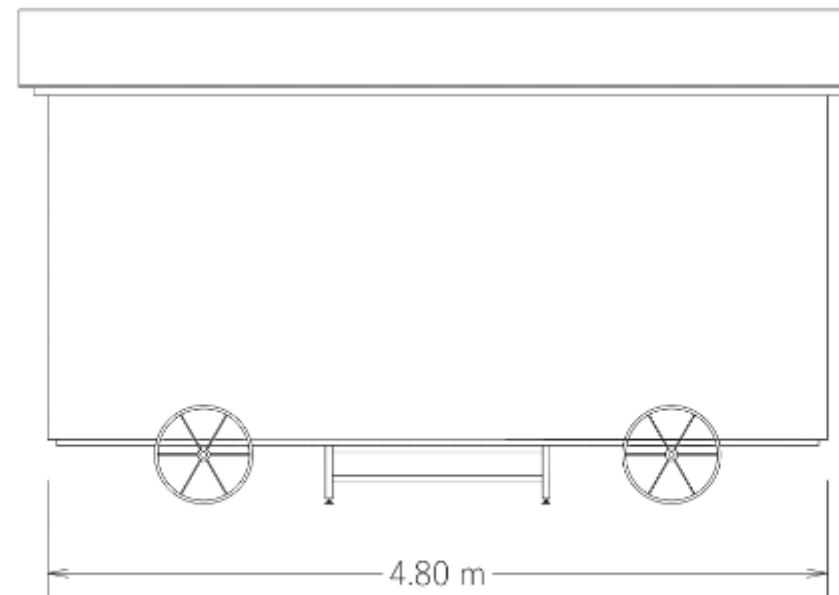

Customer Name	Dr Dance	Building	2.4 x 4.8m Shepherds Hut			
Customer Address	1 Appleton Way, Shinfield, Reading, Berkshire, RG2 9RN	Drawing Date	9th June 2026			
		Drawing Title	Elevation D View		Sheet	6/7

Details

Materials

- Cladding Material - Weatherboard
- Roof Material - Curved Black Corrugated Steel
- Door and Window Frame Material - Swedish Redwood
- Doors - Hemlock
- Building Colour - Black

Customer Name	Dr Dance	Building	2.4 x 4.8m Shepherds Hut	CRANE GARDEN BUILDINGS 	
Customer Address	1 Appleton Way, Shinfield Reading, Berkshire, RG2 9RN	Drawing Date	9th June 2026		
		Drawing Title	Details	Sheet	7/7