


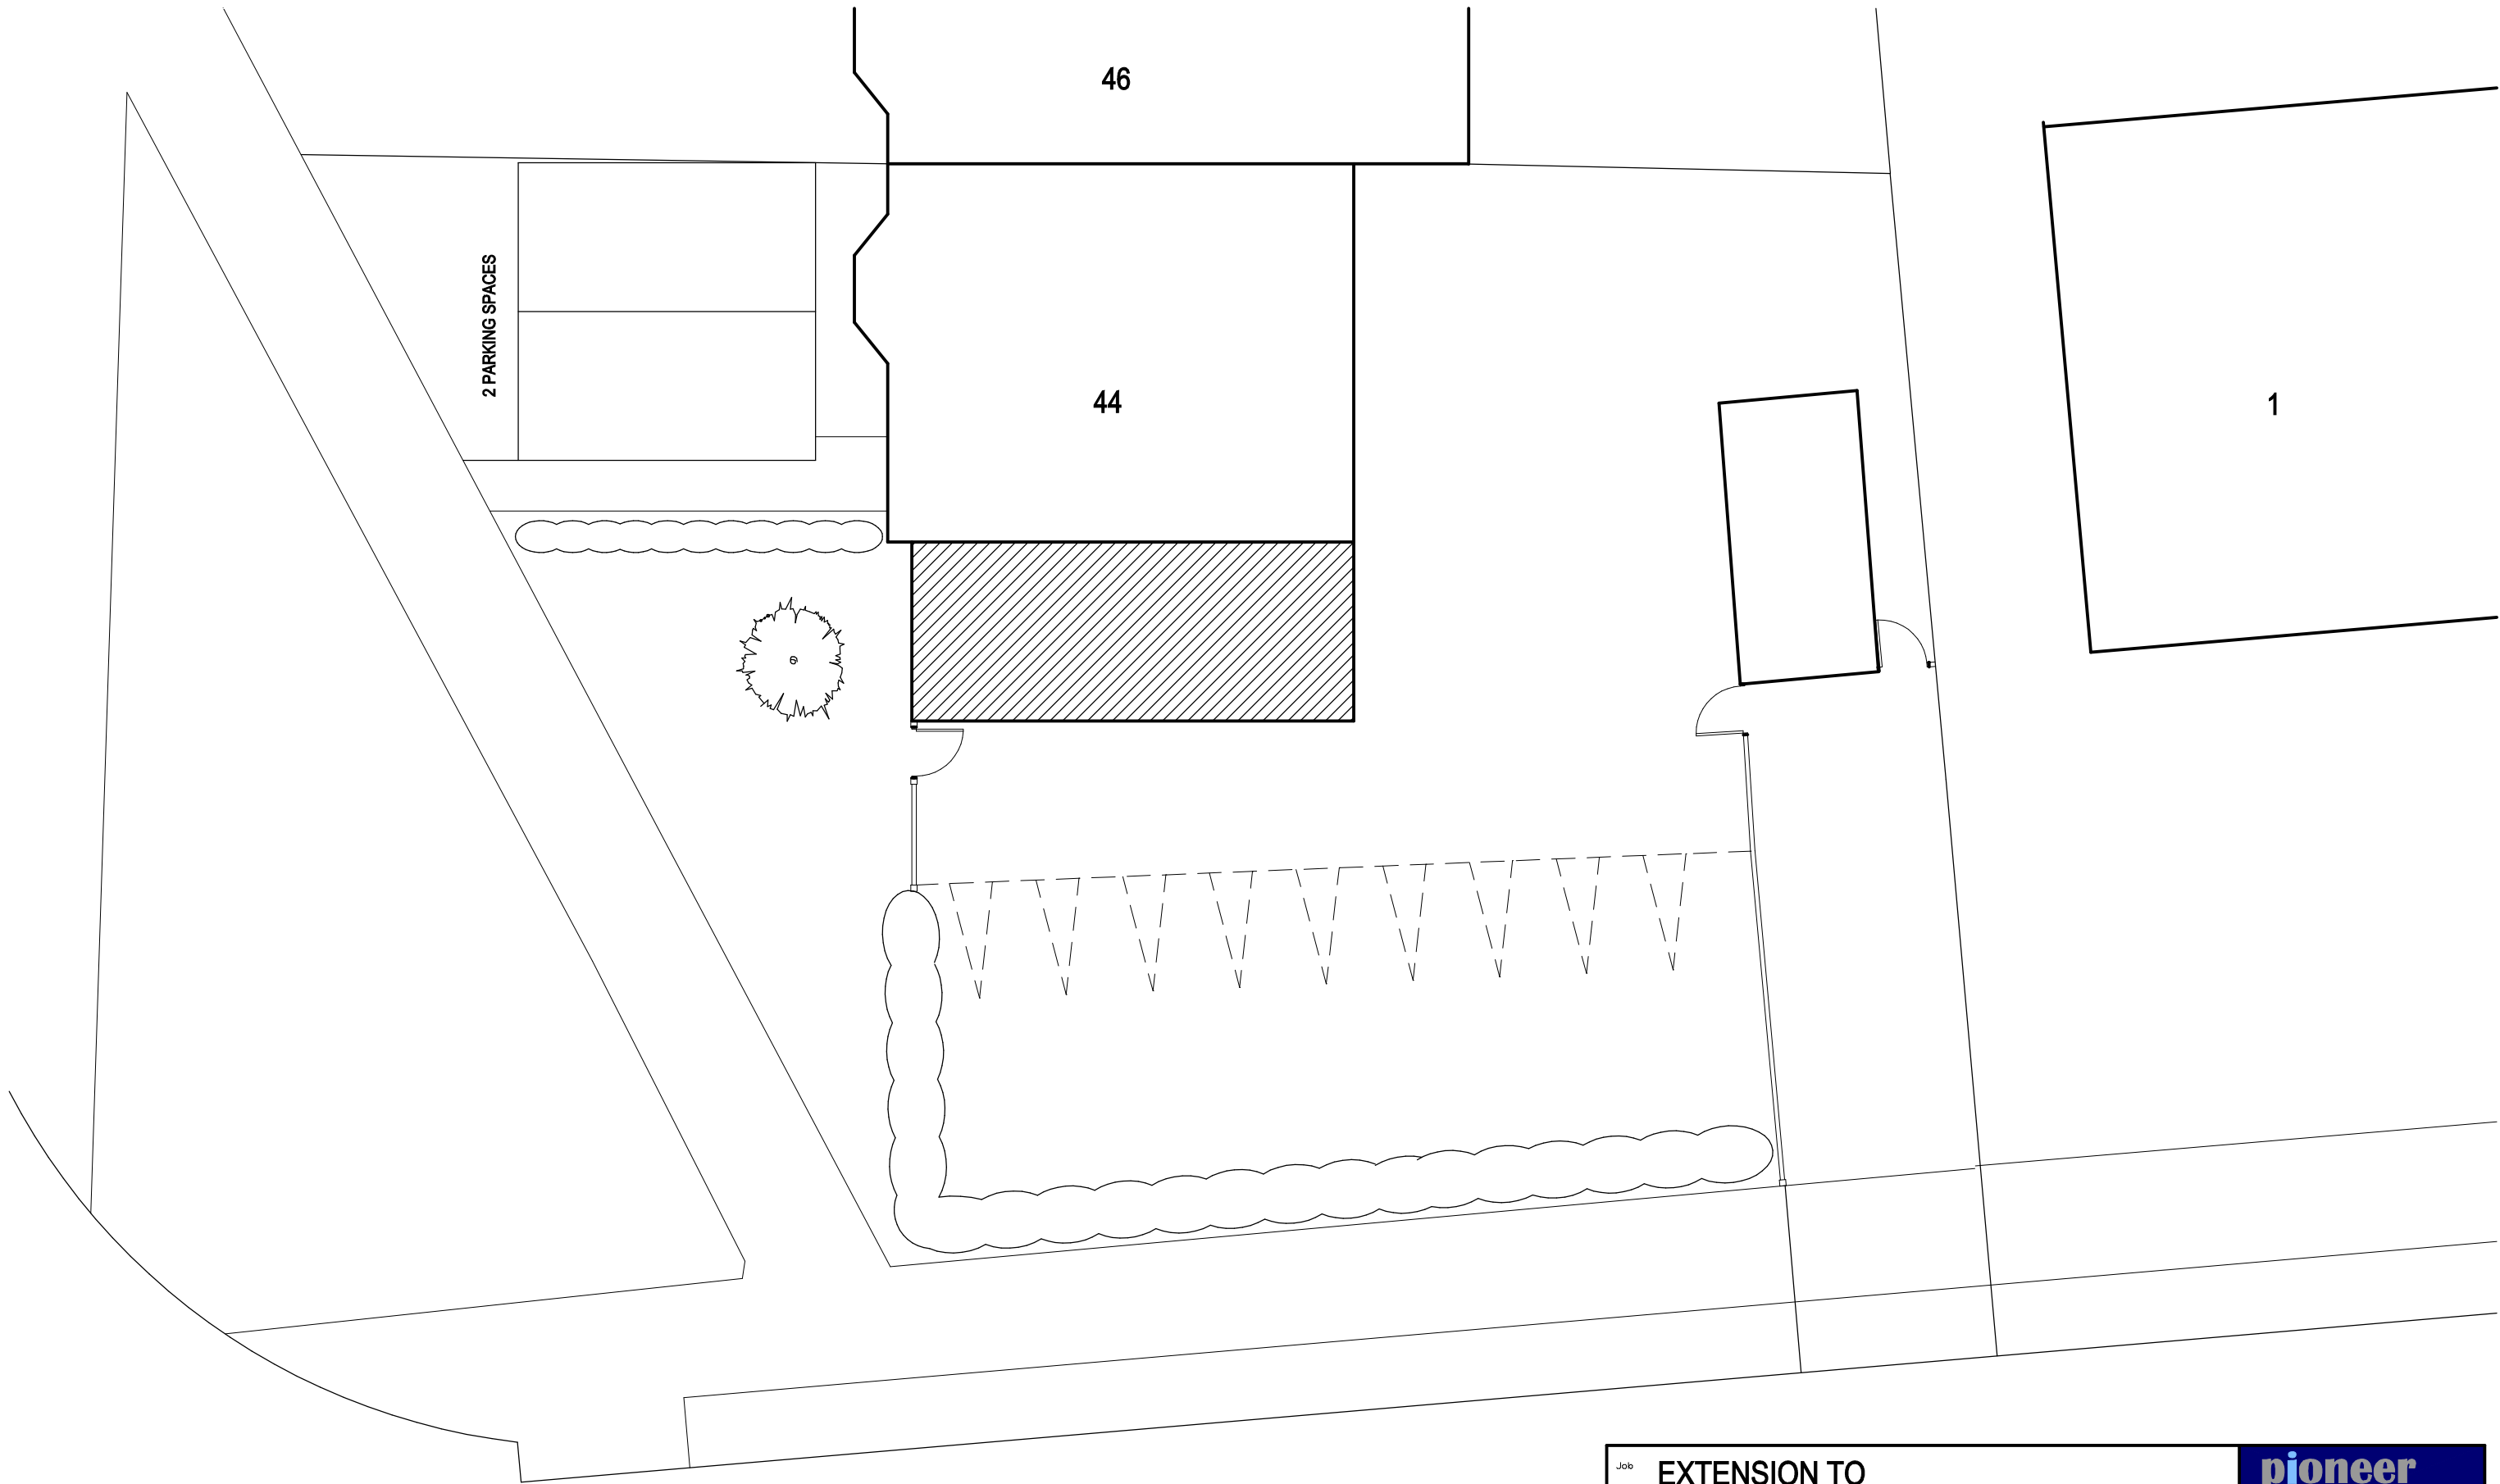

EASTWOOD ROAD

Job		EXTENSION TO 44 COPPICE ROAD WOODLEY RG5 3RA		 17 Kingswood Court, Reading RG30 2AL 01183475590 / 07725338742 pioneerdesignsltd@gmail.com	
Client		MR ZAHIR HUSSAIN			
Drawing		EXISTING FLOOR PLANS & ELEVATIONS			
Date	MAY 2024	Scale	1:100	Dwg. No.	240503-03
				Date	Revisions
				A	18.05.21 DRAWING UPDATE