


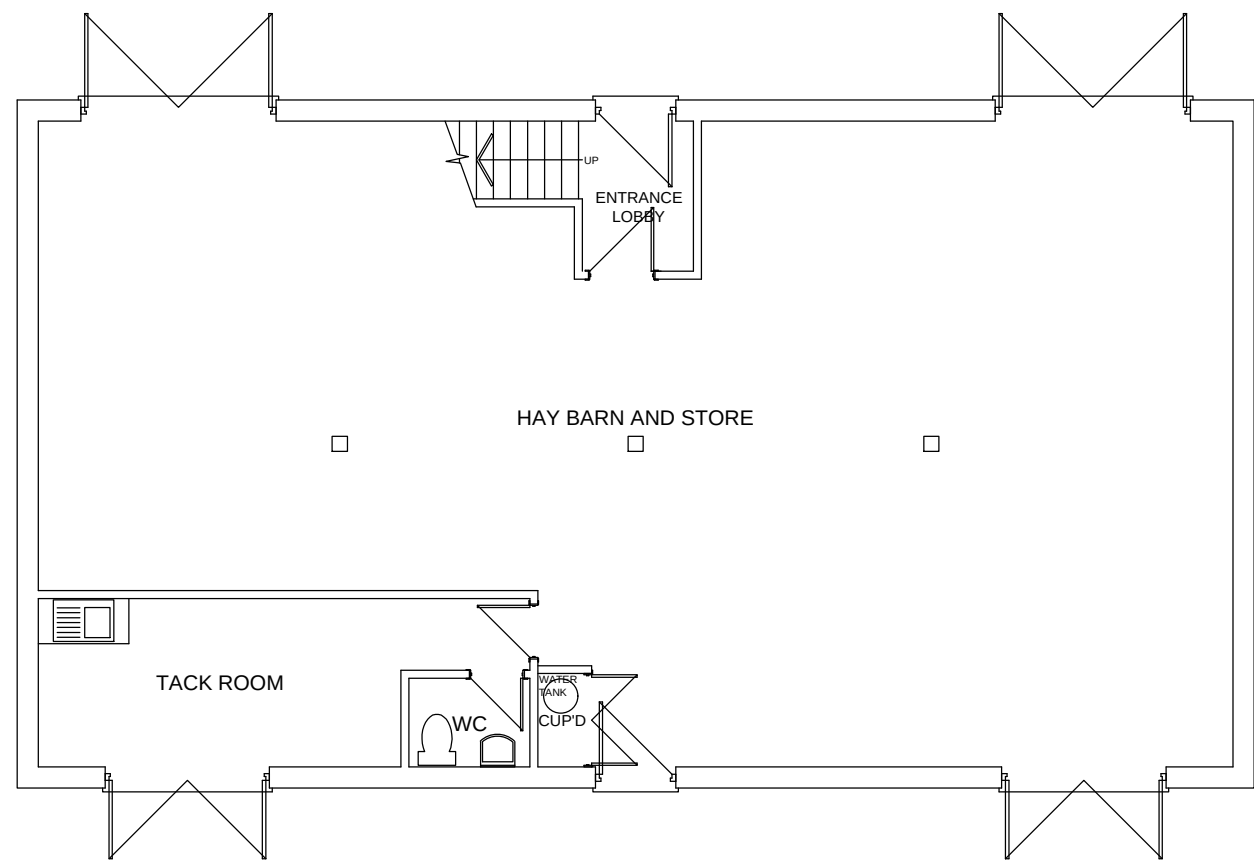


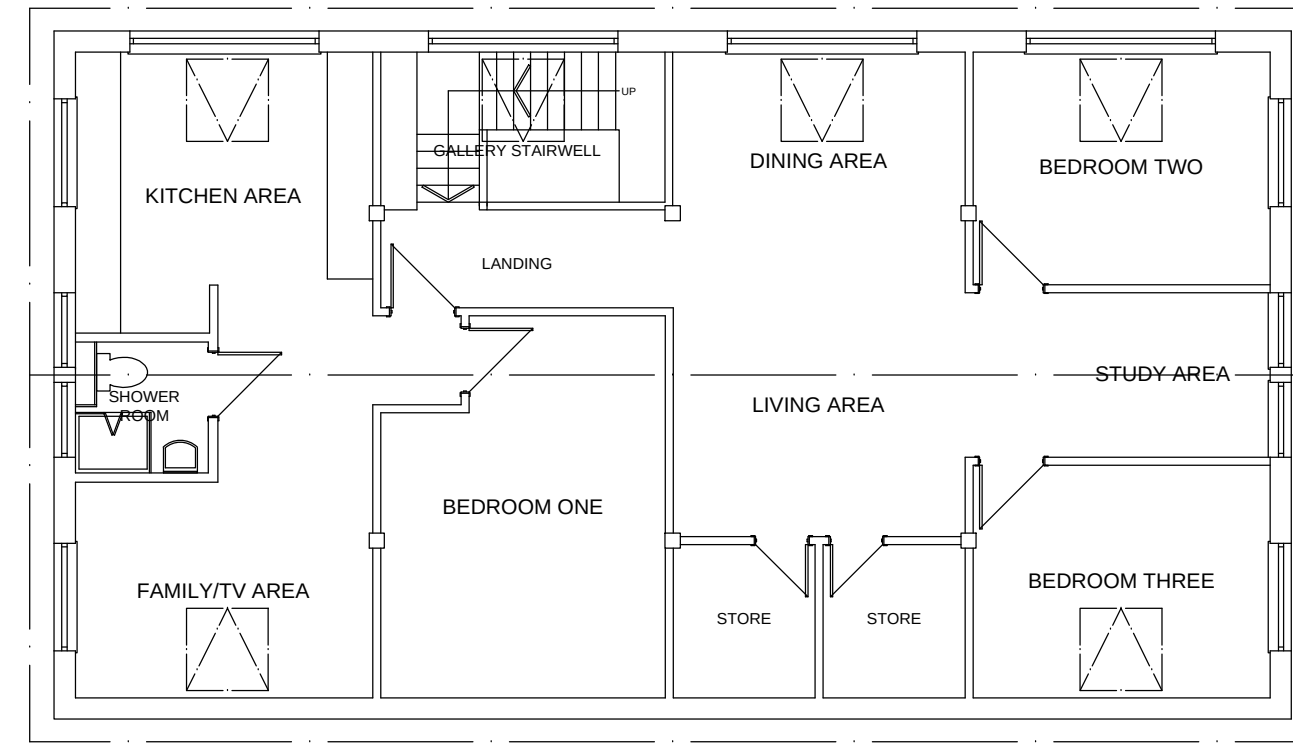


Existing Ground Floor Plan

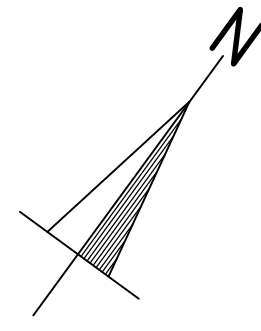


Existing First Floor Plan

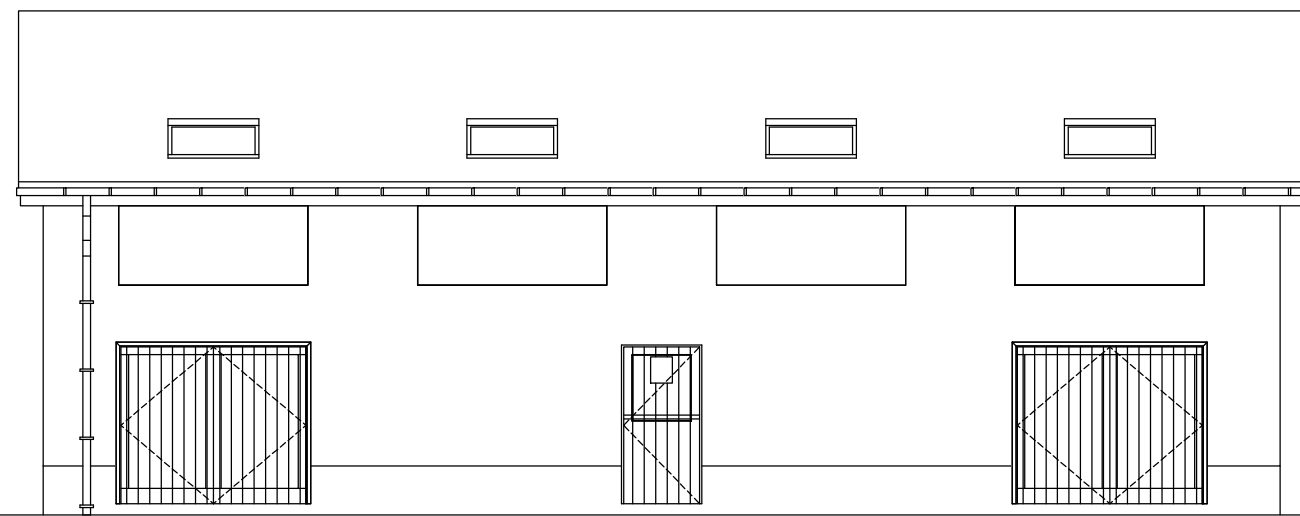


Existing Front - North West Elevation

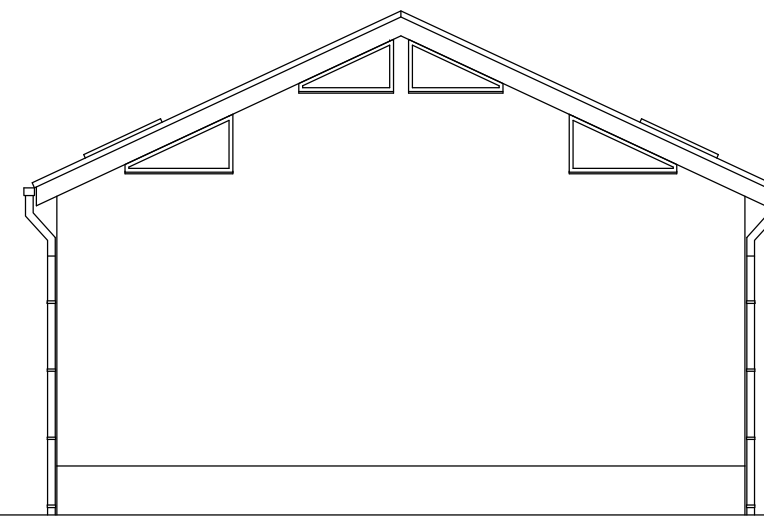

Existing Side - North East Elevation

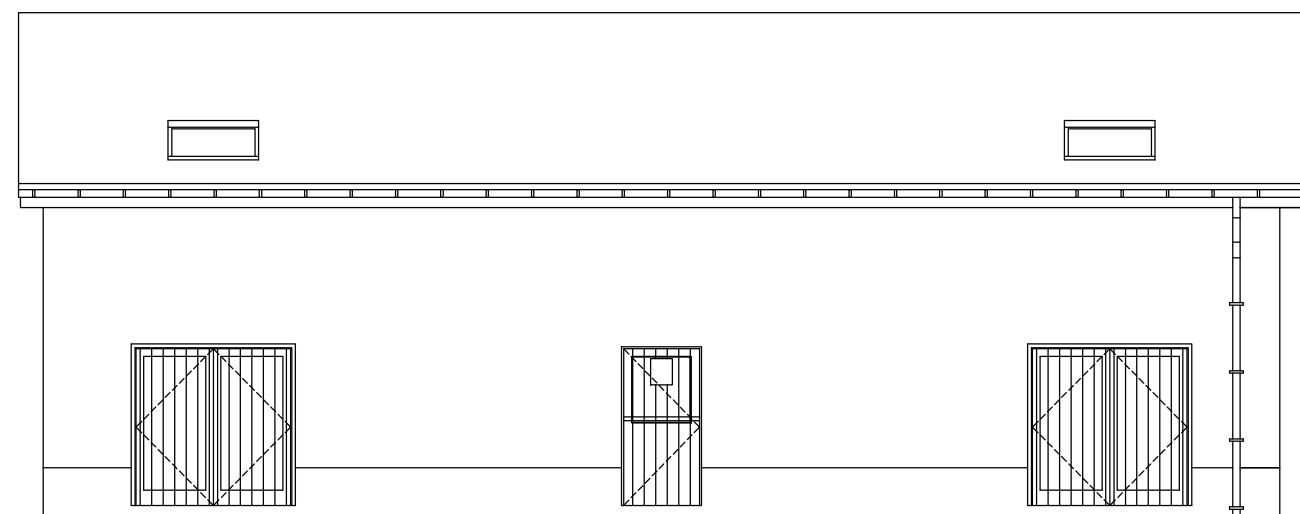

Existing Rear - South East Elevation

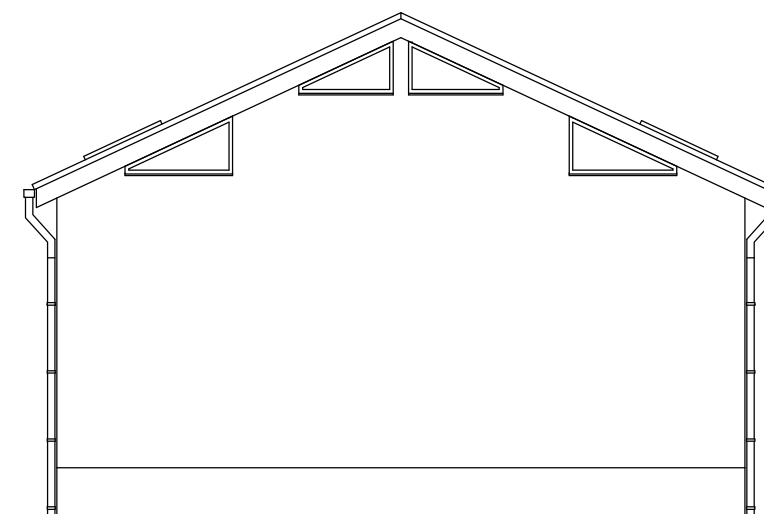

Existing Side - South West Elevation

Proposed Retrospective Change of Use of Existing Barn to Residential Accommodation.

Client	Description
Mr K. Corner. The Barn Hedgerley Farm, Nelsons Lane, Hurst, Berkshire, RG10 0RR.	Existing Floor Plans and Elevations

All dimensions to be checked on site. Any discrepancy between this drawing and other information is to be referred to the Planning Consultant. This drawing is copyright.

MARTIN BUTLER PARTNERSHIP LIMITED

28 Broad Street Wokingham Berkshire RG40 1AB Tel: 0118 9890 990	Date: 03/06/25 Drawn by: AB Checked by: --	Scale 1:100	Project No. 22506-1	Drawing No. 01	Revision
---	--	----------------	------------------------	-------------------	----------