



All dimensions to be checked on site prior to commencement of work.
Please report any discrepancies to the Site Agent / Designer PRIOR to carrying out work.
DO NOT scale from this drawing. (Except for Planning)

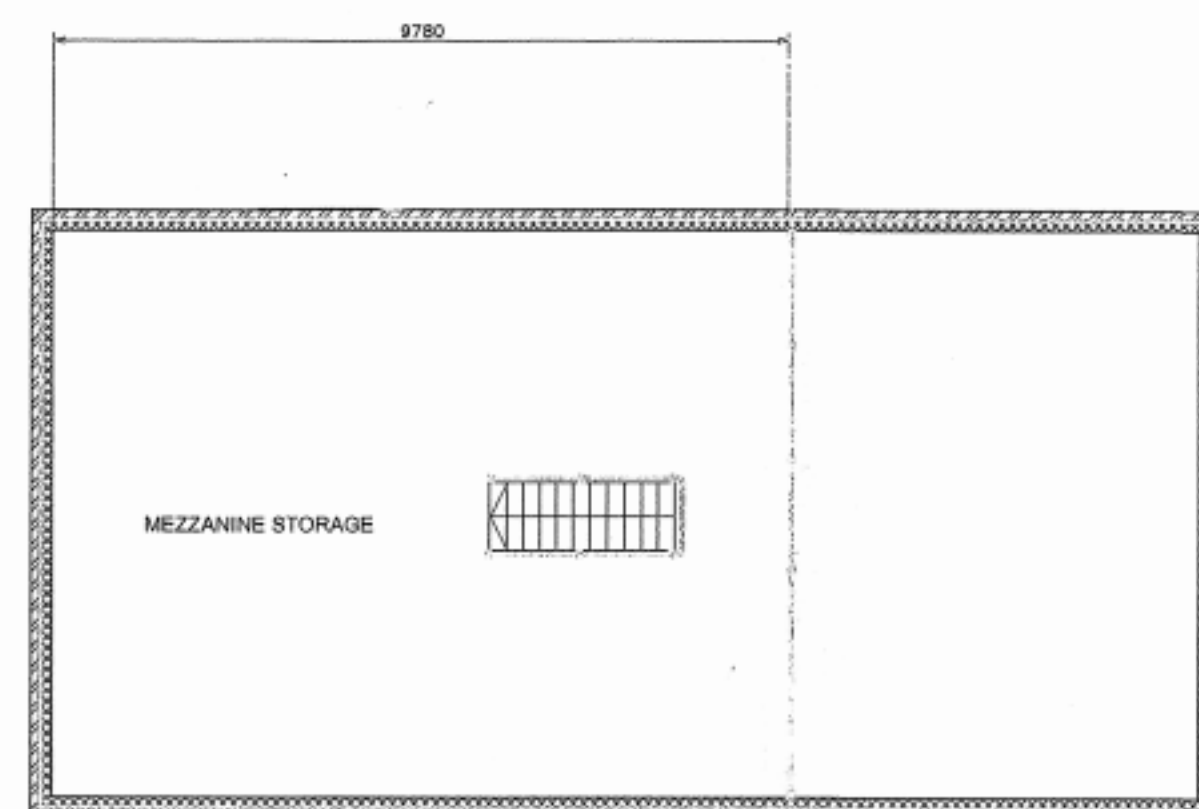

FIRST FLOOR PLAN 1:100

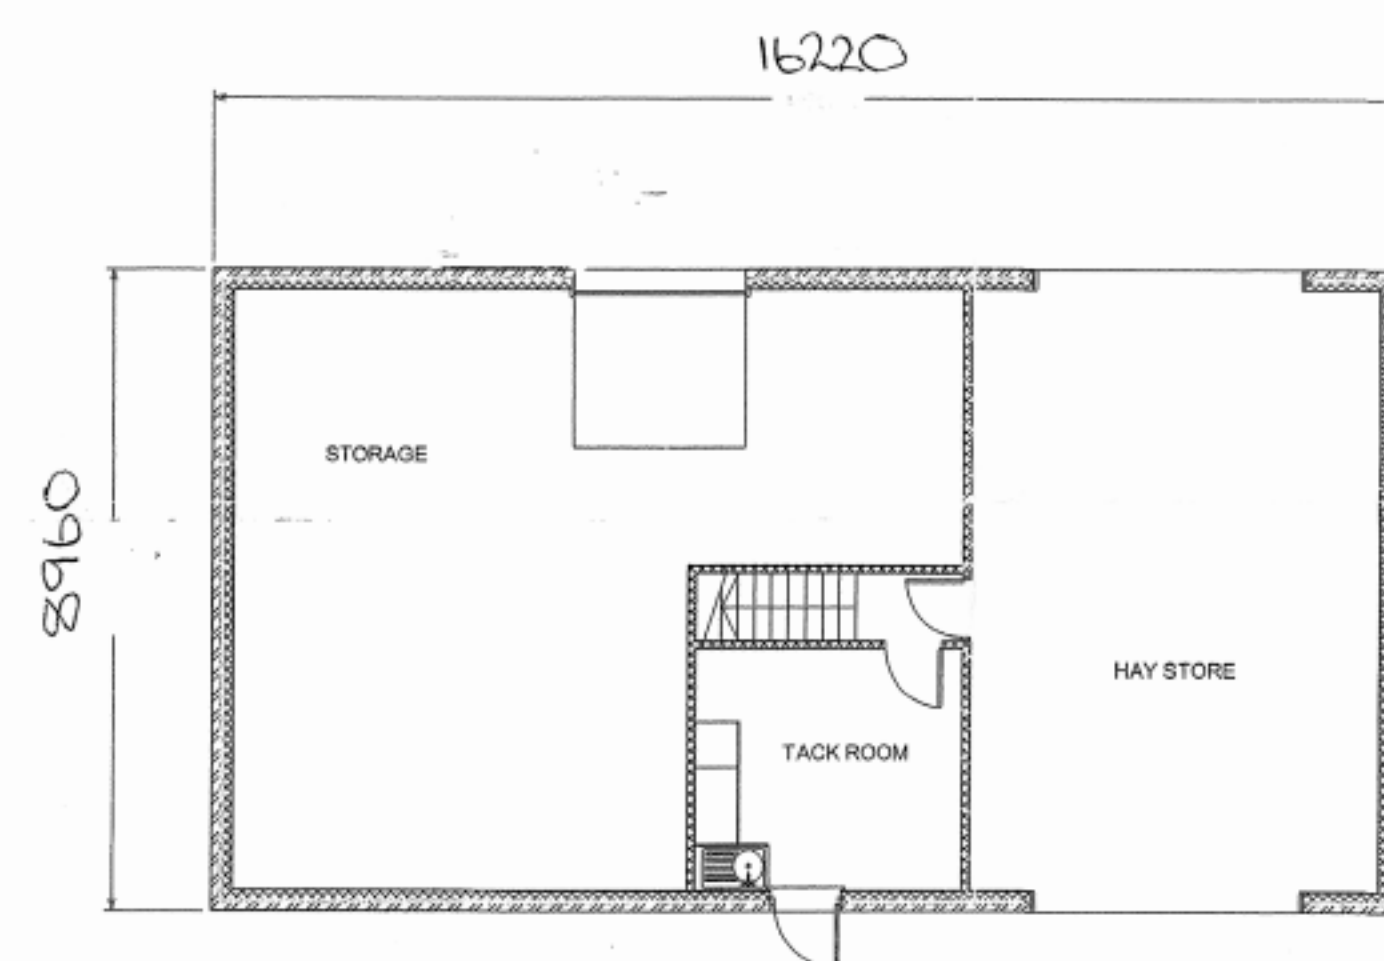


GROUND FLOOR PLAN 1:100

BARN VOLUMES:
Volume of Existing Barn:
Overall external dimensions = 8010 wide x 15270 long. Ridge line at 5775mm.
Volume = 595.5 m3


Volume of New Barn:
Overall external dimensions = 8010 wide x 15270 long.
Volume = 888.5 m3

BARN FLOOR AREAS:
External Footprint of Existing Barn:
Overall external dimensions = 8010 wide x 15270 long
Floor Area = 122.56 m2 (including Mezzanine)


External Footprint of New Barn:
Overall external dimensions = 8010 wide x 15270 long
Floor Area = 122.56 m2

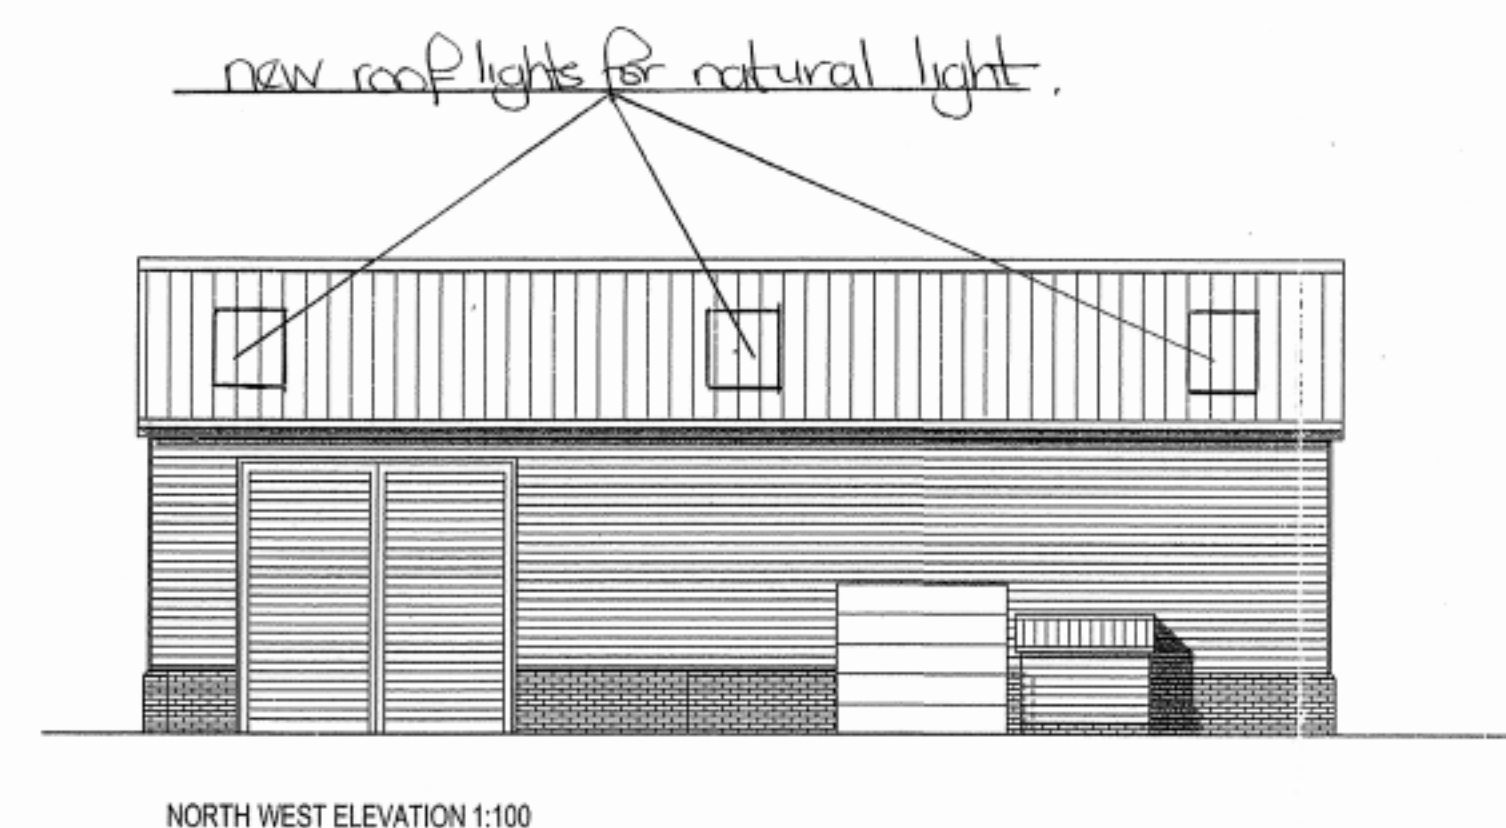

NORTH WEST ELEVATION 1:100

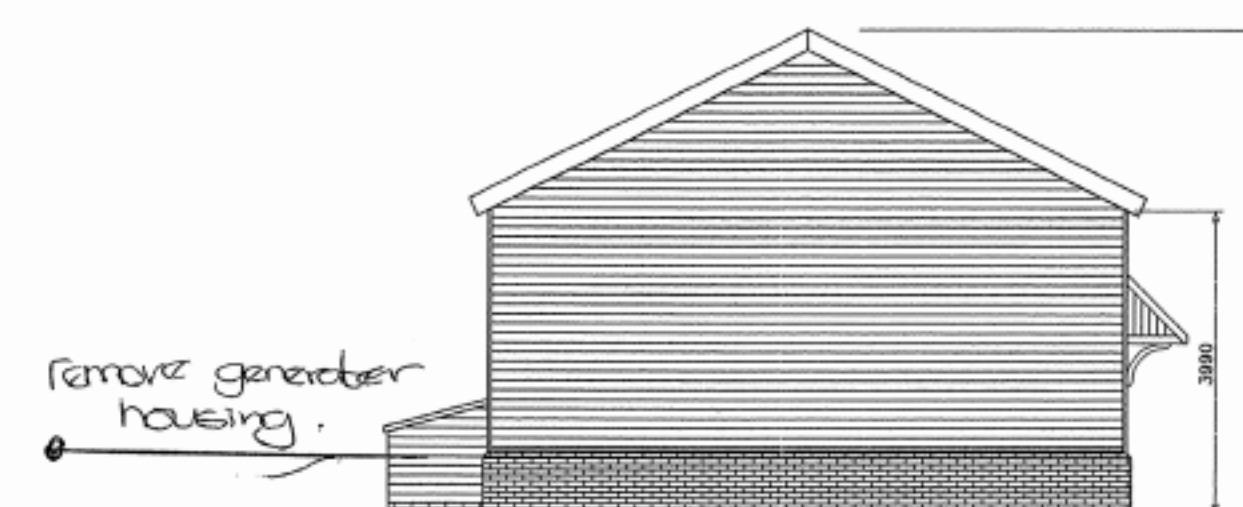

SOUTH WEST ELEVATION 1:100

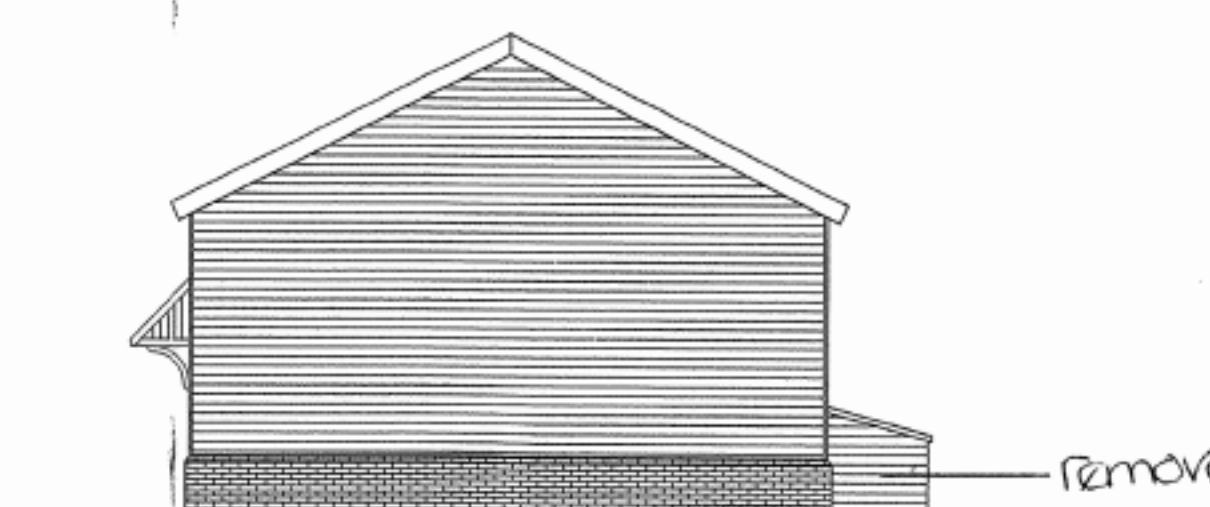

SOUTH EAST ELEVATION 1:100



SOUTH EAST ELEVATION 1:100

4964 15 JUN 05

APPROVED

B	14.04.2004	JA	Planners Connells Incorporated						
A	23.03.2004	JA	General Revision for Planning Submission						
REVISION	DATE	BY	CHANGE NOTE No.						
PROJECT: Rebuilding of Existing Barn									
SITE ADDRESS: Hedgerley Stables, Nelson's Lane, Hurst									
DRAWN	DATE	CHECKED	DATE	APPROVED	DATE	SAFETY	DATE		
JA	11/09/2003								
CAD FILE REF: 180 Riding School								SCALE: 1:100@	
MASON ANDERSON ASSOCIATES									
Mason Anderson Associates Limited									
Architecture Interior Design Space Planning Engineering Design CDM Planning Supervision			9 Watchetts Lake Close Camberley Surrey GU15 2PG			T: 01276 508950 F: 01276 510336 E: info@masonanderson.com www.masonanderson.com			
DRAWING TITLE: PLAN AND ELEVATIONS OF PROPOSED REBUILT BARN									
DRAWING No: A1			MAA/180/BARN						
			REVISION: B						

