






EXISTING FRONT ELEVATION.

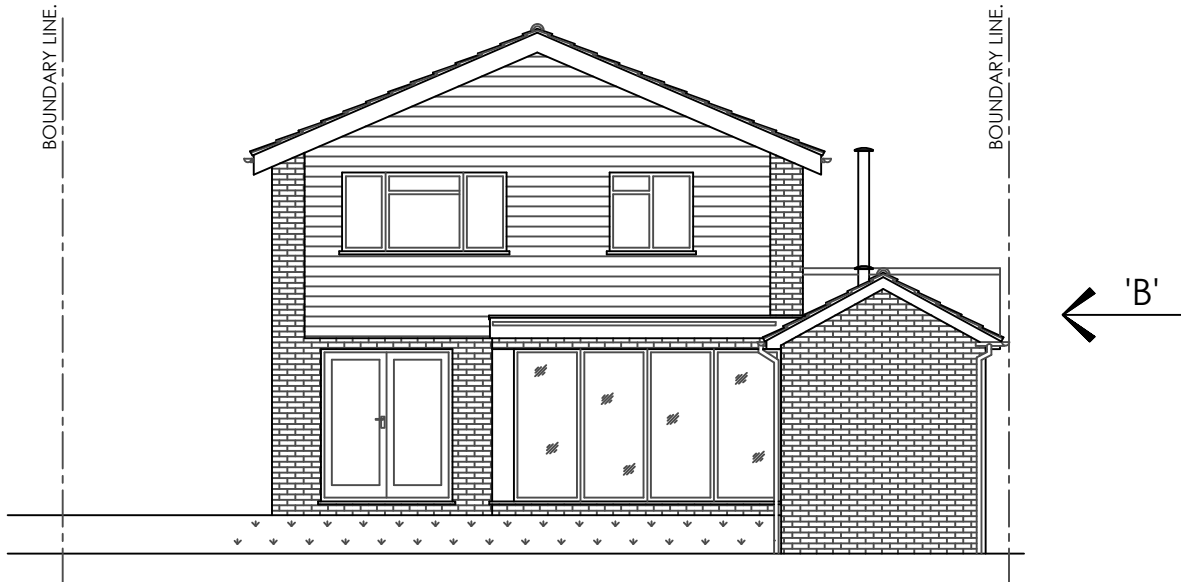


EXISTING REAR ELEVATION.

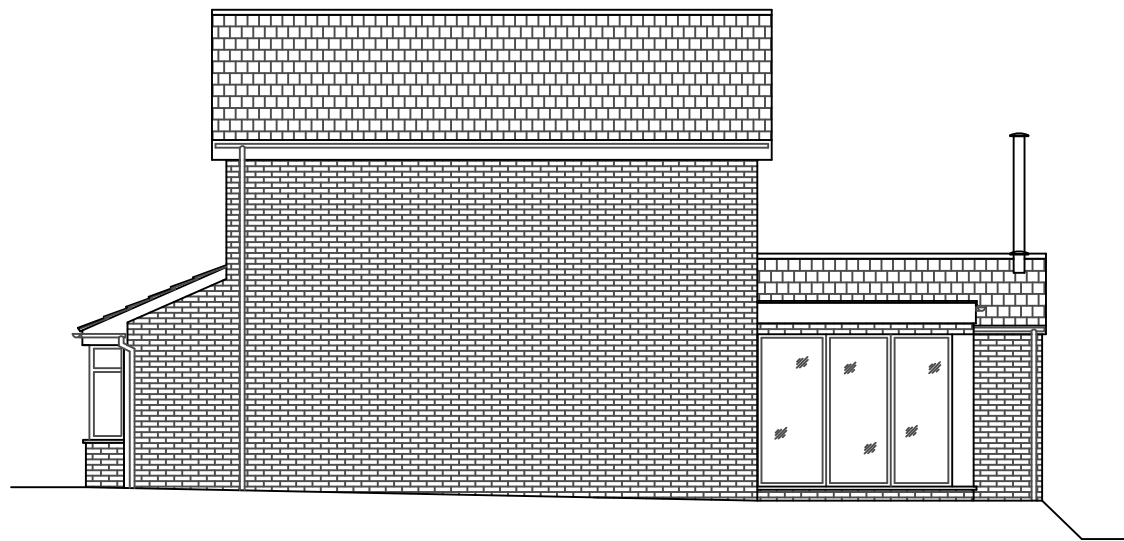


EXISTING SIDE ELEVATION 'A'.

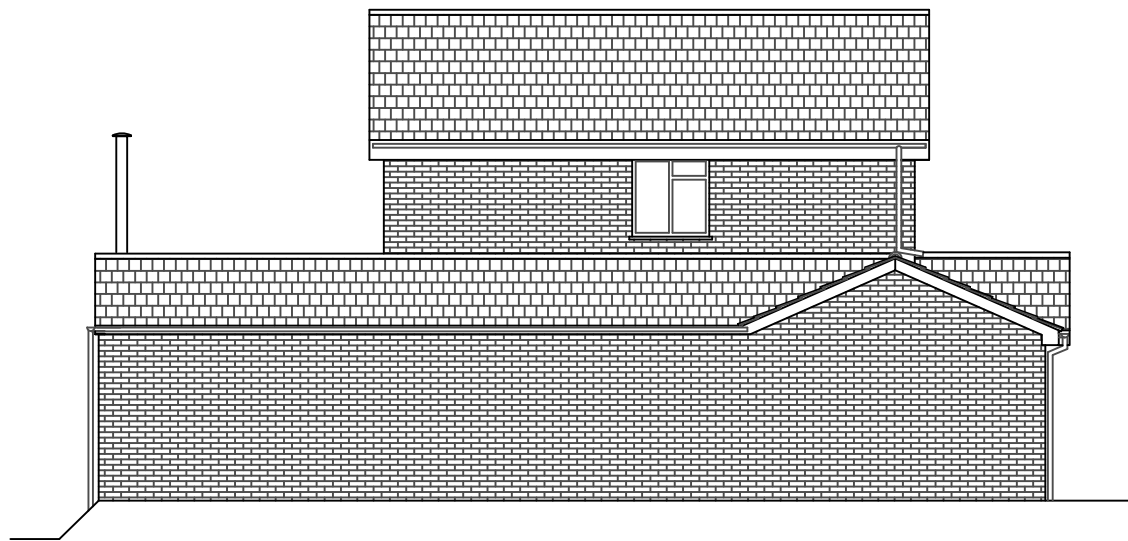

EXISTING SIDE ELEVATION 'B'.

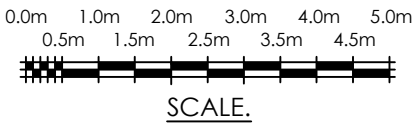


SCALE.

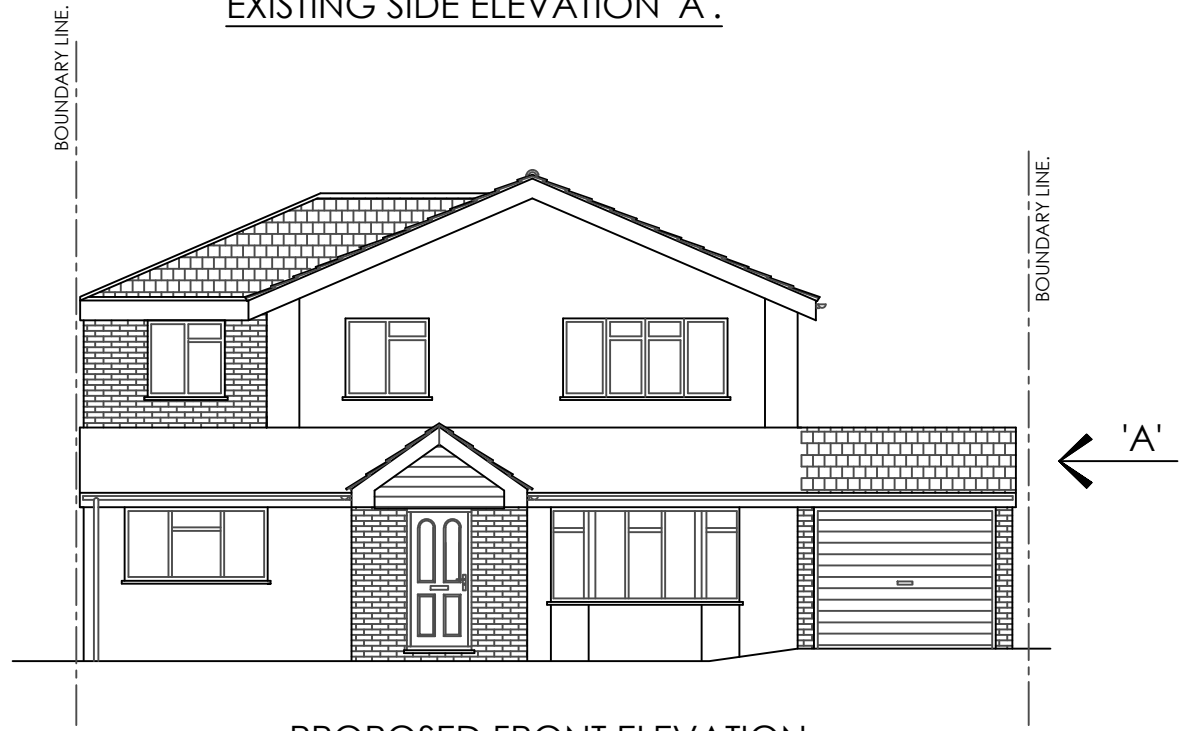


PROPOSED FRONT ELEVATION.



PROPOSED REAR ELEVATION.

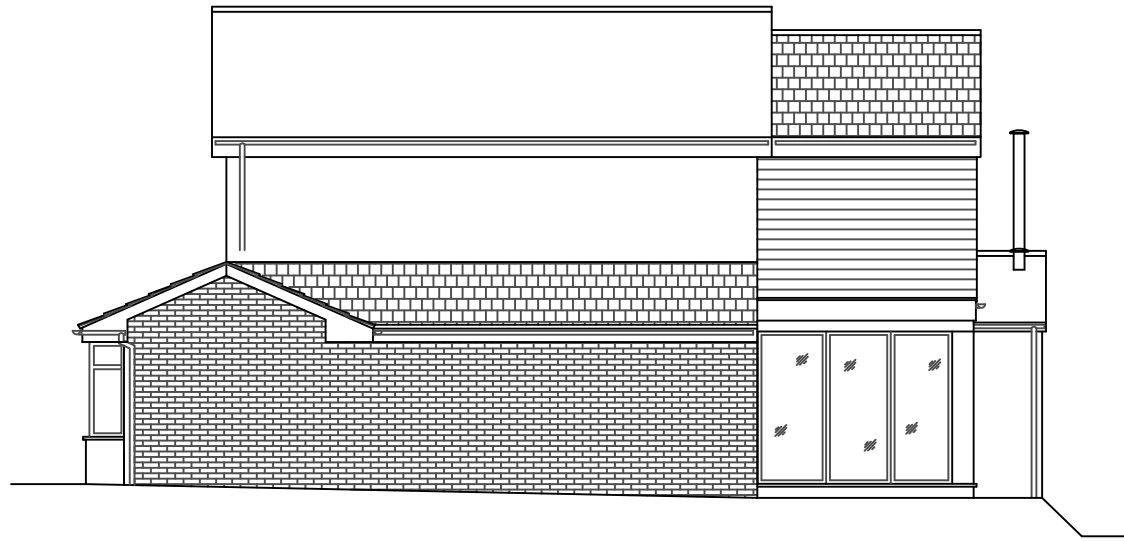

PROPOSED SIDE ELEVATION 'A'.

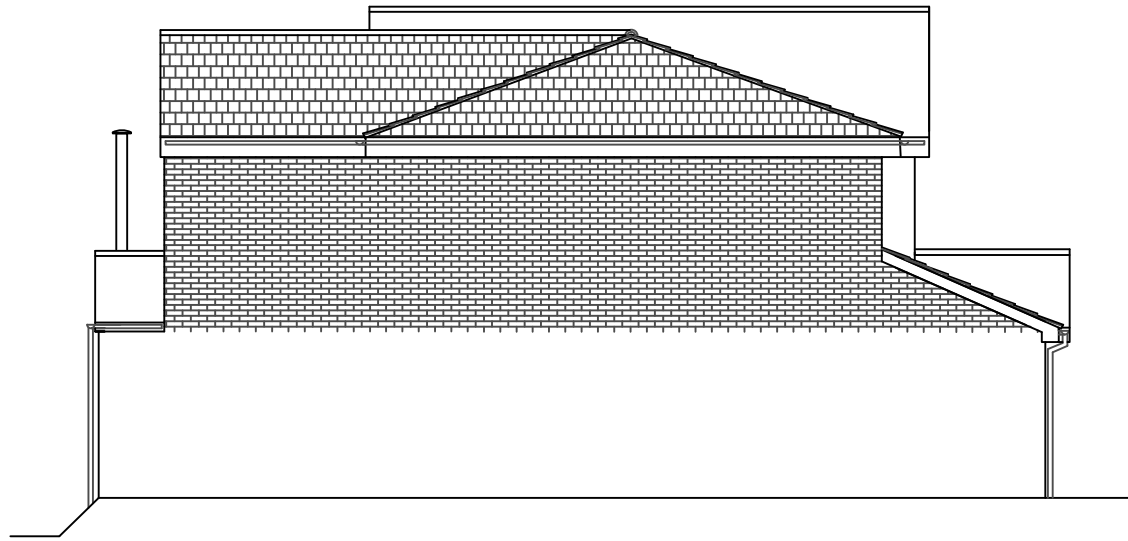

PROPOSED SIDE ELEVATION 'B'.

REV	DATE	REVISION								
CLIENT										
Mr & Mrs Smith.										
PROJECT										
7 Ryecroft Close, Wargrave.										
TITLE										
Proposed Two Storey Side & Rear Extension and Single Storey Side Extension.										
 Wargrave Design Consultancy The Old Pump House - Wargrave - Berkshire - RG10 8DJ 0118 940 1678 - info@wargravedesign.com www.wargravedesign.com										
DRAWN G.D.G.		SCALE 1:100 @ A2								
DATE May 2024										
DRAWING No.		REV.								
1878 - 03		<table><tr><td>A</td><td>B</td><td>C</td><td></td></tr><tr><td></td><td></td><td></td><td></td></tr></table>	A	B	C					
A	B	C								