
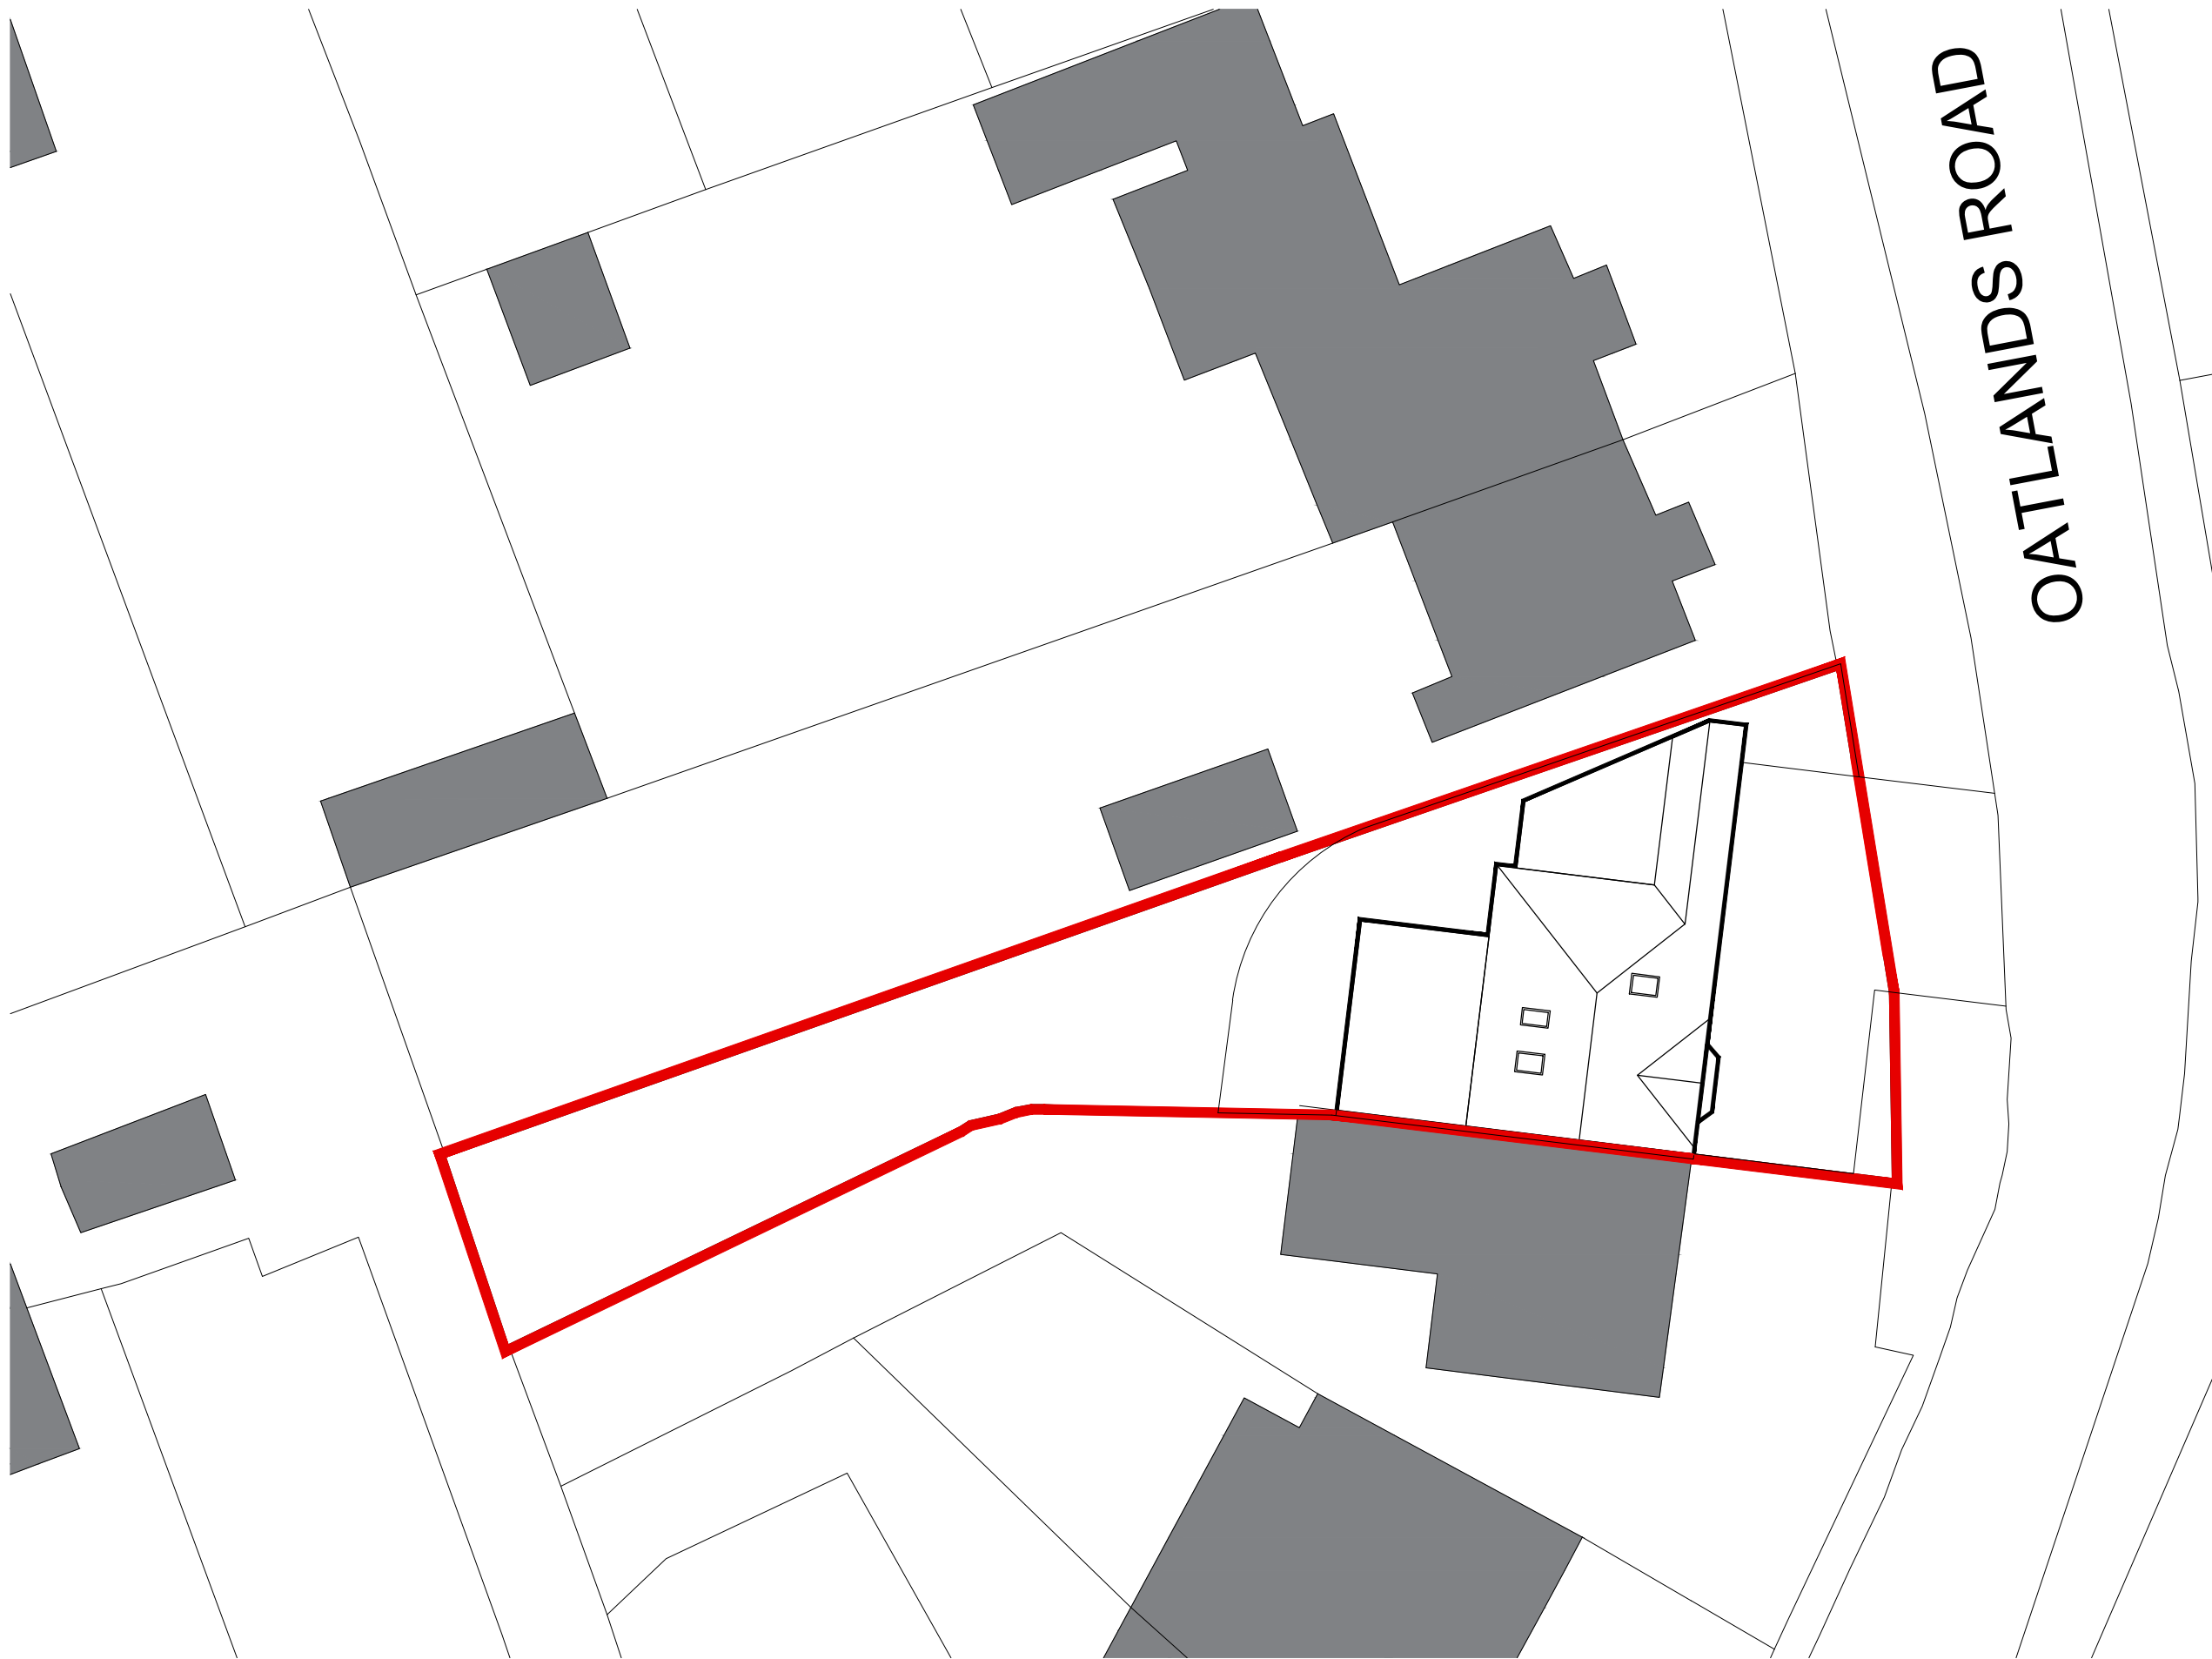


Scale 1:200

 

0 5 10 20m

OATLANDS ROAD

Rev.	-	Date	-	Detail	-
Status					
PLANNING ISSUE					
 Kasvene Mole Road, Sindlesham, Wokingham, England, RG41 5DJ Tel: 07393181771 Email: michael@hawkins-design.co.uk www.hawkins-design.co.uk					
Client					
GEETA YADAV					
Project Title					
21 OATLANDS ROAD					
DRAWING Title					
EXISTING SITE PLAN					
Scale		Date		Drawn	
1:200 @ A3		NOV 24		MH	
DRAWING No.		Rev.			
1014 - 102		-			
The copyright in this document and design is confidential to and the property of Hawkins Design Ltd					