





FRONT ELEVATION

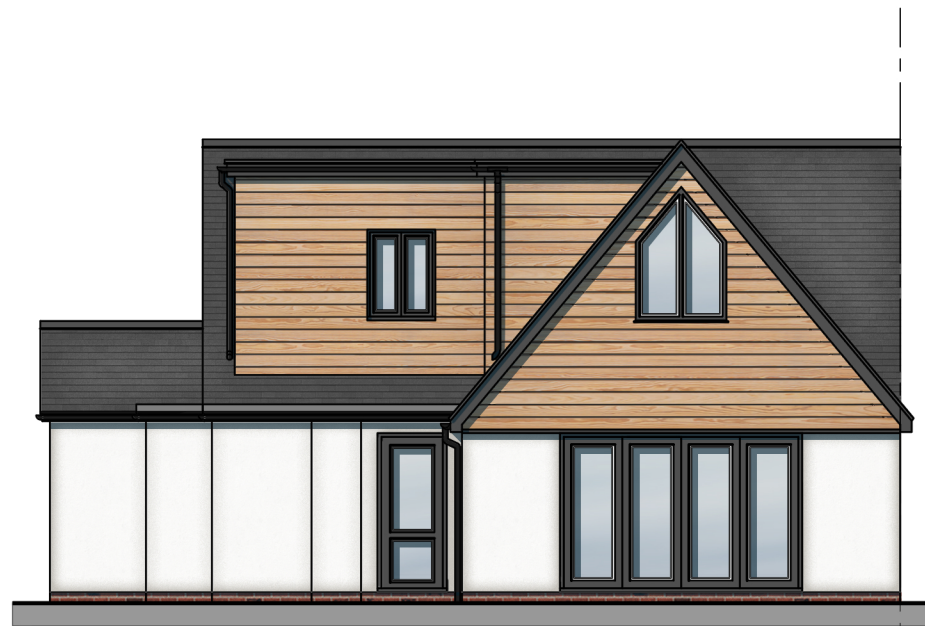


REAR ELEVATION



SIDE ELEVATION

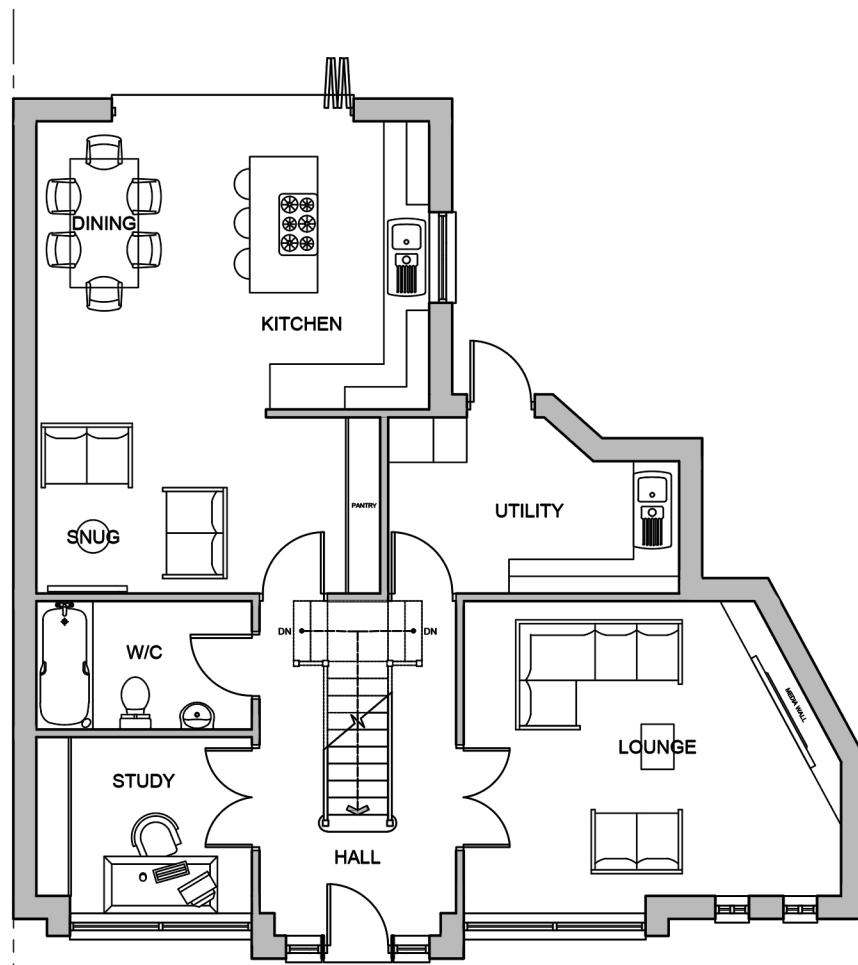

GROUND FLOOR

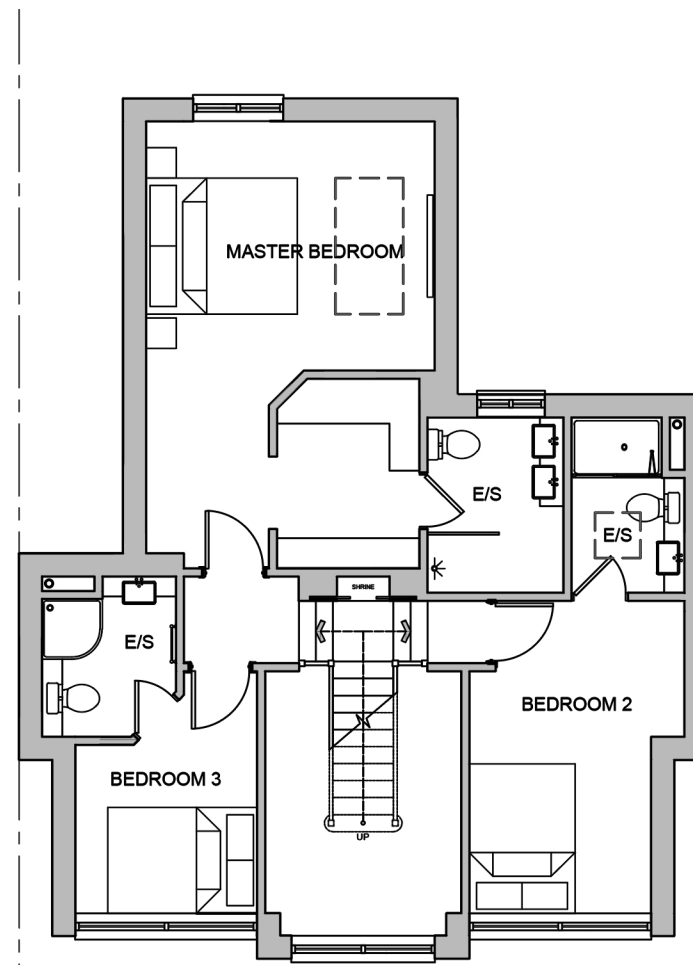

FIRST FLOOR



SCALE 1:100

Rev.	Date	Detail
-	-	-
Status		
PLANNING ISSUE		
 HAWKINS DESIGN Kasvine Mole Road, Sindlesham, Wokingham, England, RG41 5DU Tel: 07353181771 Email: michael@hawkins-design.co.uk www.hawkins-design.co.uk		
Client		
GEETA YADAV		
Project Title		
21 OATLANDS ROAD		
Drawing Title		
PROPOSED FLOOR PLANS AND ELEVATIONS		
Scale	Date	Drawn
1:100 @ A3	NOV 24	MH
Drawing No.	Rev.	
1014 - 106	-	
The copyright in this document and design is confidential to and the property of Hawkins Design Ltd		