
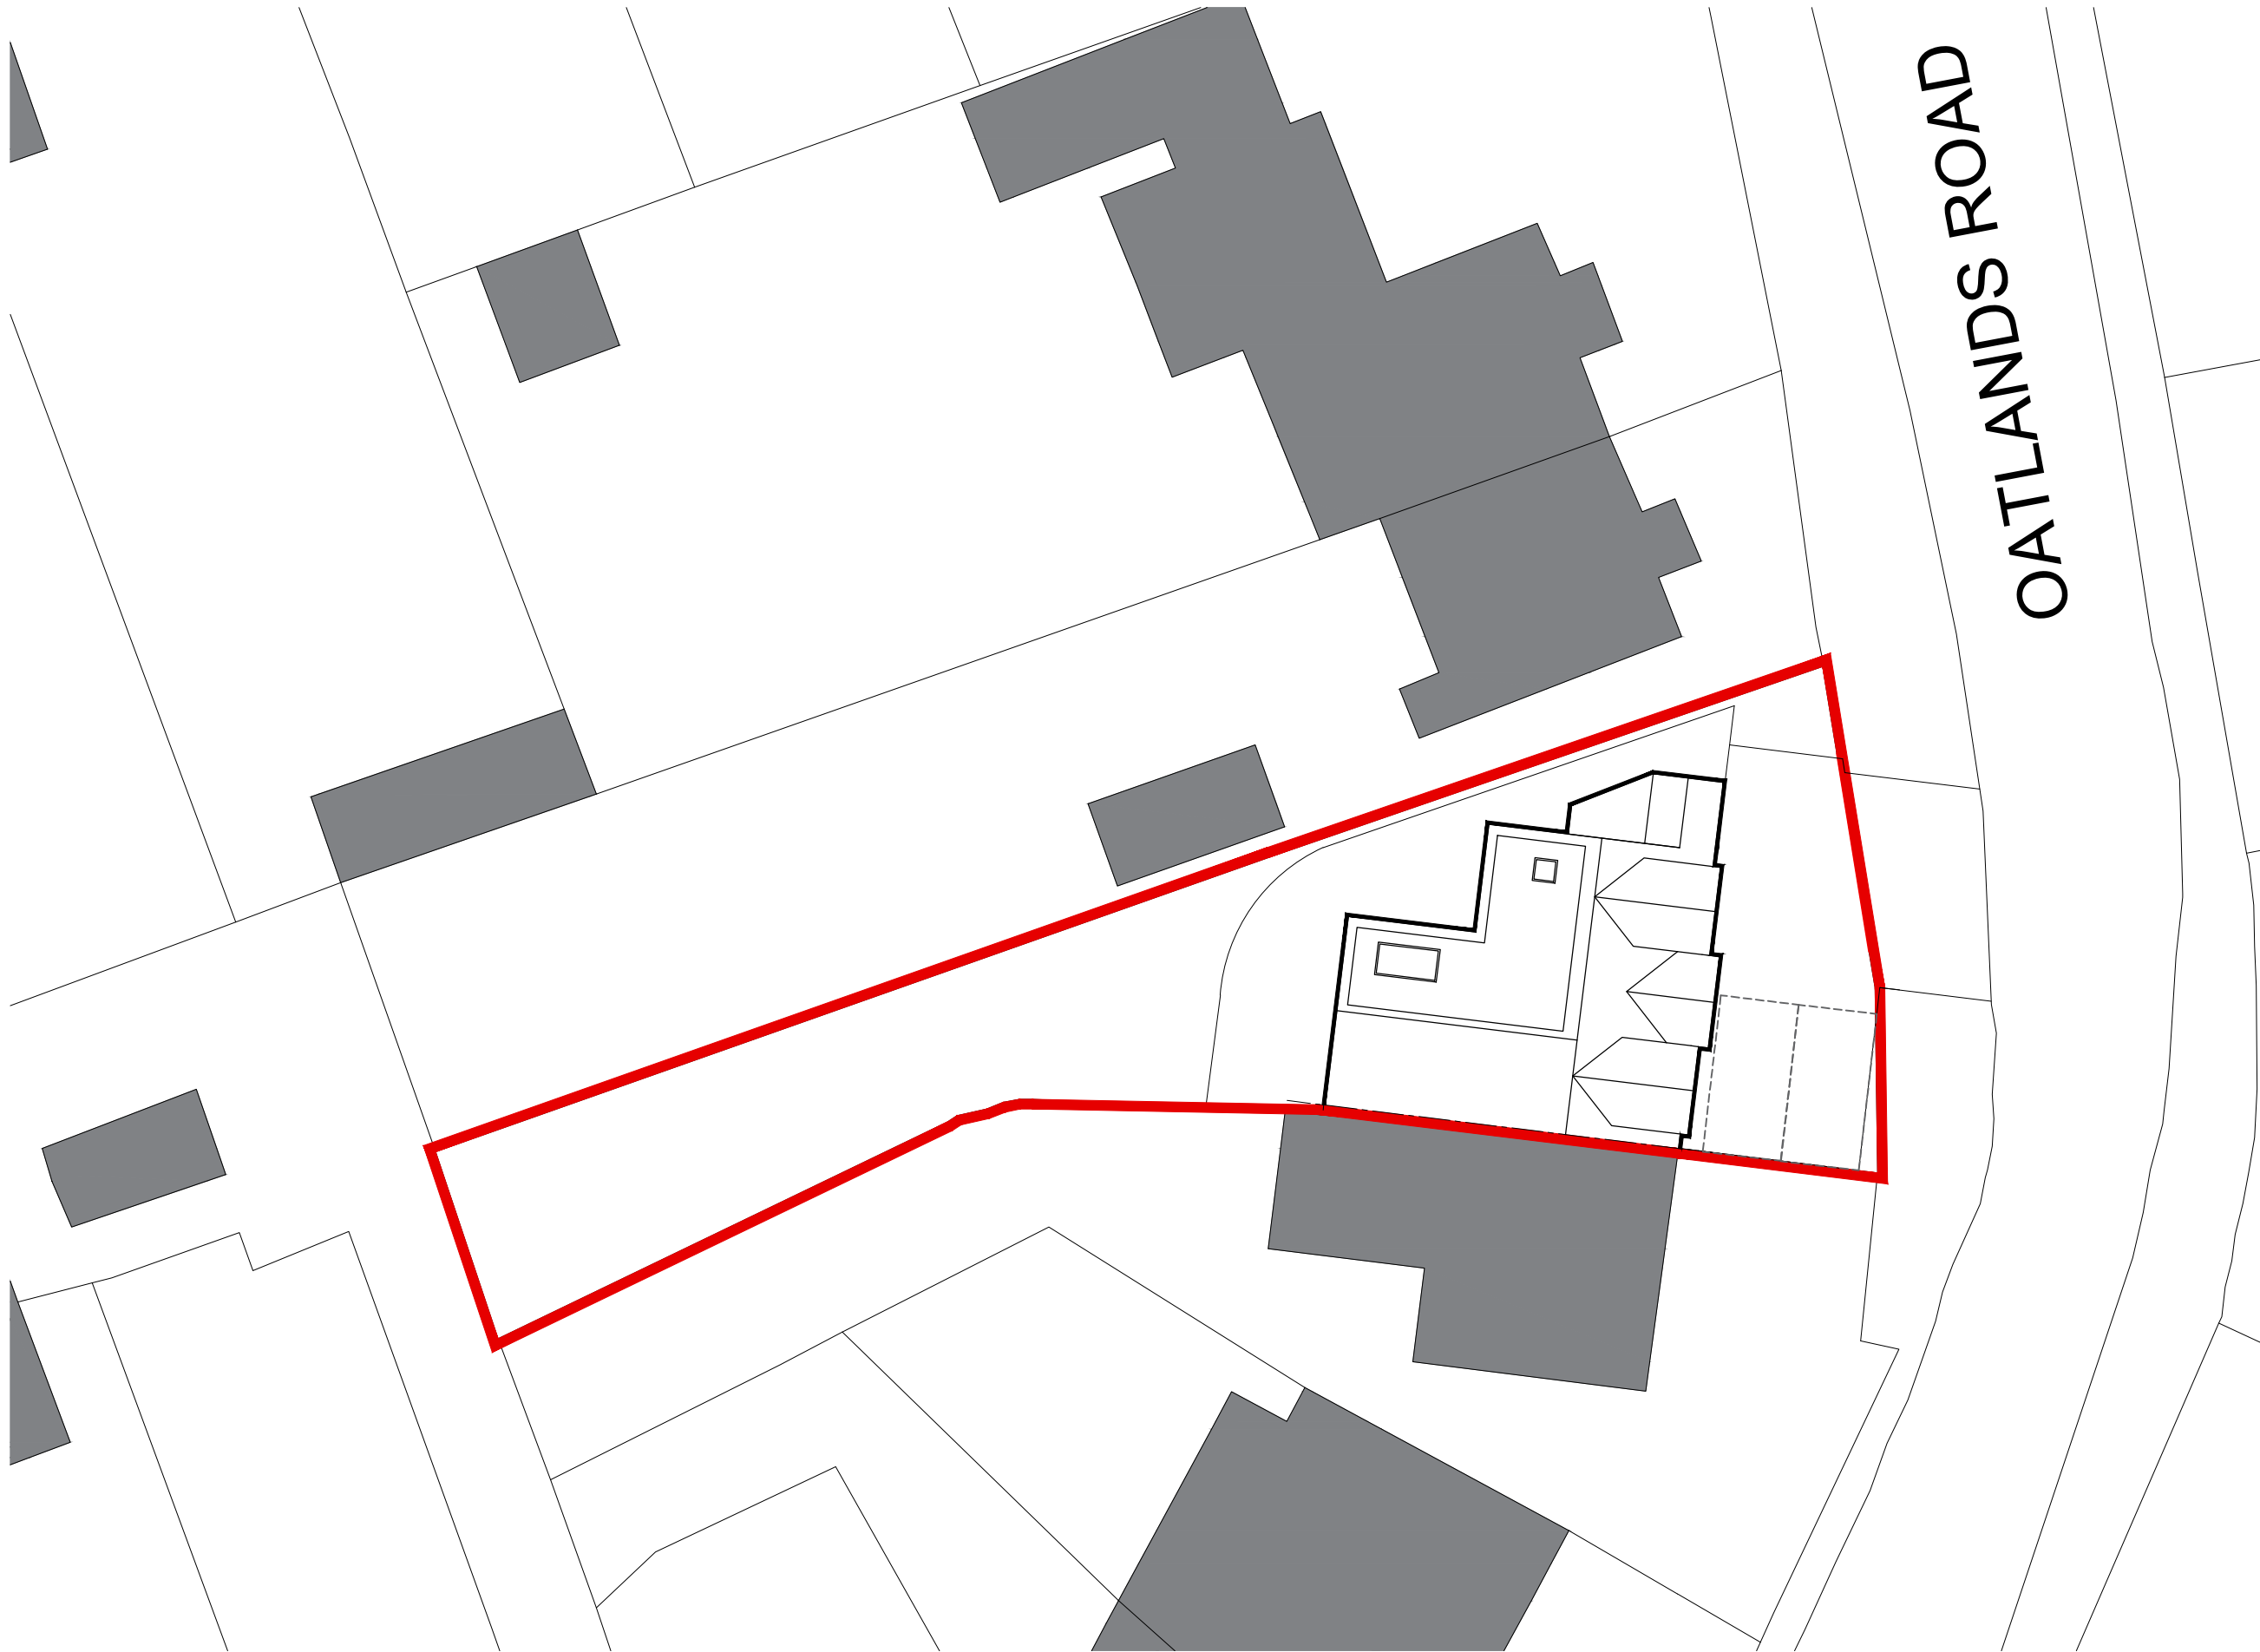


Scale 1:200

 

0 5 10 20m

Rev.	Date	Detail
-	-	-

Status	PLANNING ISSUE
--------	----------------



HAWKINS
DESIGN

Kasvene Mole Road, Sindlesham, Wokingham, England, RG41 5DJ
Tel: 07393181771 Email: michael@hawkins-design.co.uk
www.hawkins-design.co.uk

Client	GEETA YADAV
--------	-------------

Project Title	21 OATLANDS ROAD
---------------	------------------

DRAWING Title	PROPOSED SITE PLAN
---------------	--------------------

Scale	1:200 @ A3	Date	NOV 24	Drawn	MH
-------	------------	------	--------	-------	----

DRAWING No.	1014 - 103	Rev.	-
-------------	------------	------	---

The copyright in this document and design is confidential to and the property of Hawkins Design Ltd