




PROPOSED ELEVATIONS

24 Kennedy Place Wokingham Berkshire RG40 1LG	<i>Project: Garage extension/conversion</i>							Drawn LR	Checked LR	Date Nov 2025	Scale 1:100 @ A4					
								A	03/11/2025	Issued for Planning						
								Revision		Date		Description				
<i>Drawing: Proposed Floor Plan and Elevations</i>																

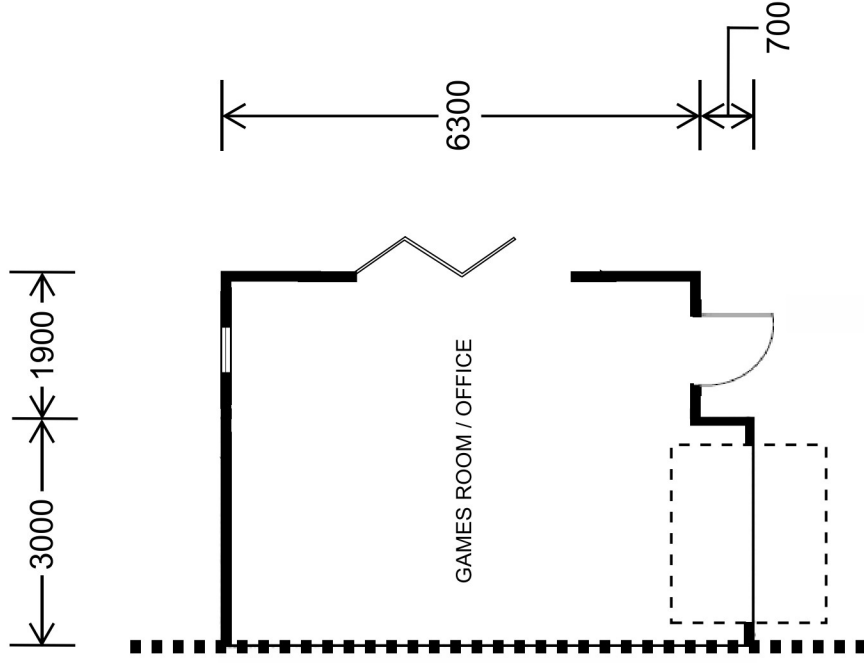