




DO NOT SCALE FROM THIS DRAWING. VERIFY ALL DIMENSIONS BEFORE SETTING OUT, COMMENCING WORK OR MAKING ANY SHOP DRAWINGS. REPORT ANY DISCREPANCIES TO SUPERVISING OFFICER IMMEDIATELY. COPYRIGHT ©

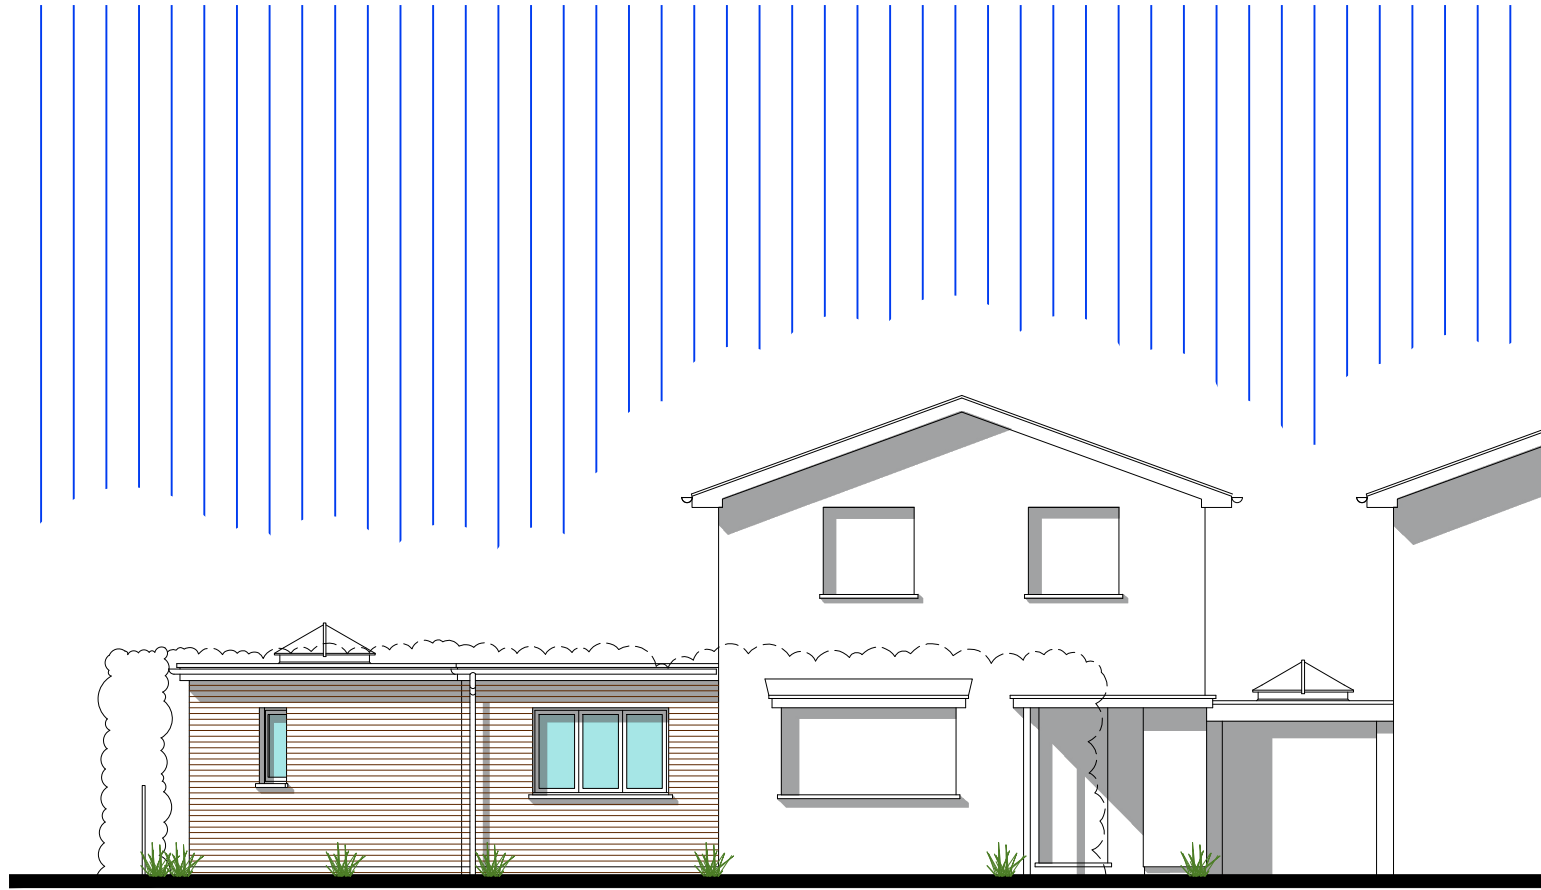


Front Elevation 1:100 Scale

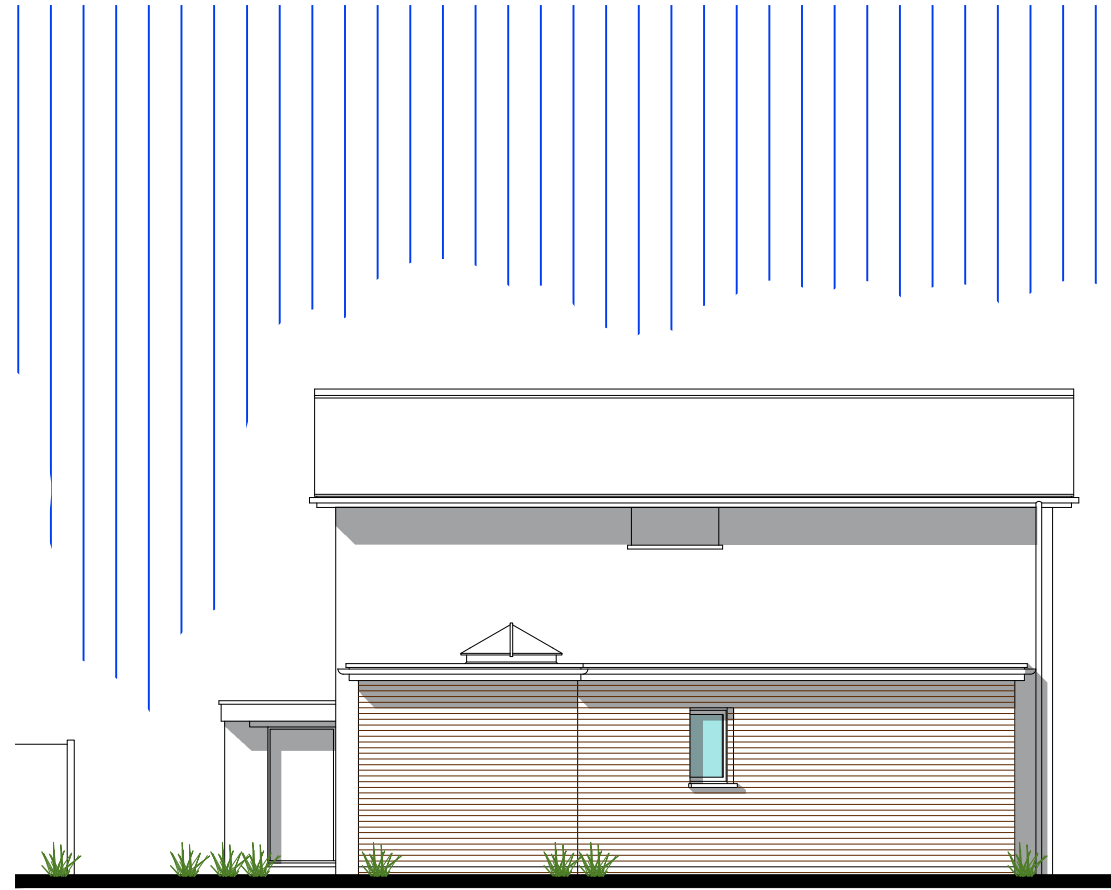

Side Elevation 1:100 Scale

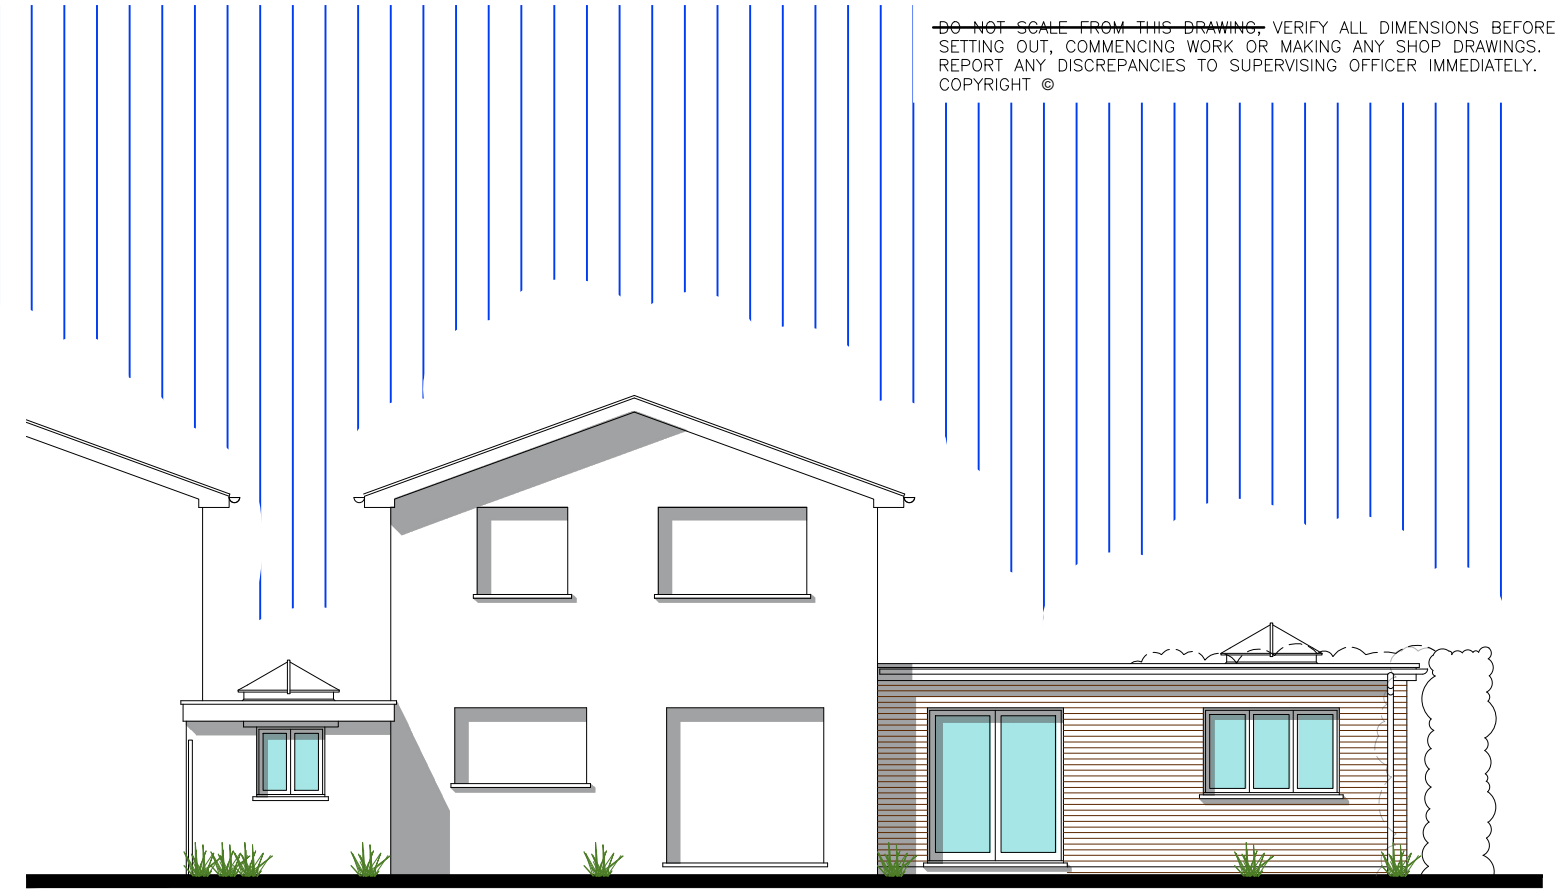


Rear Elevation 1:100 Scale

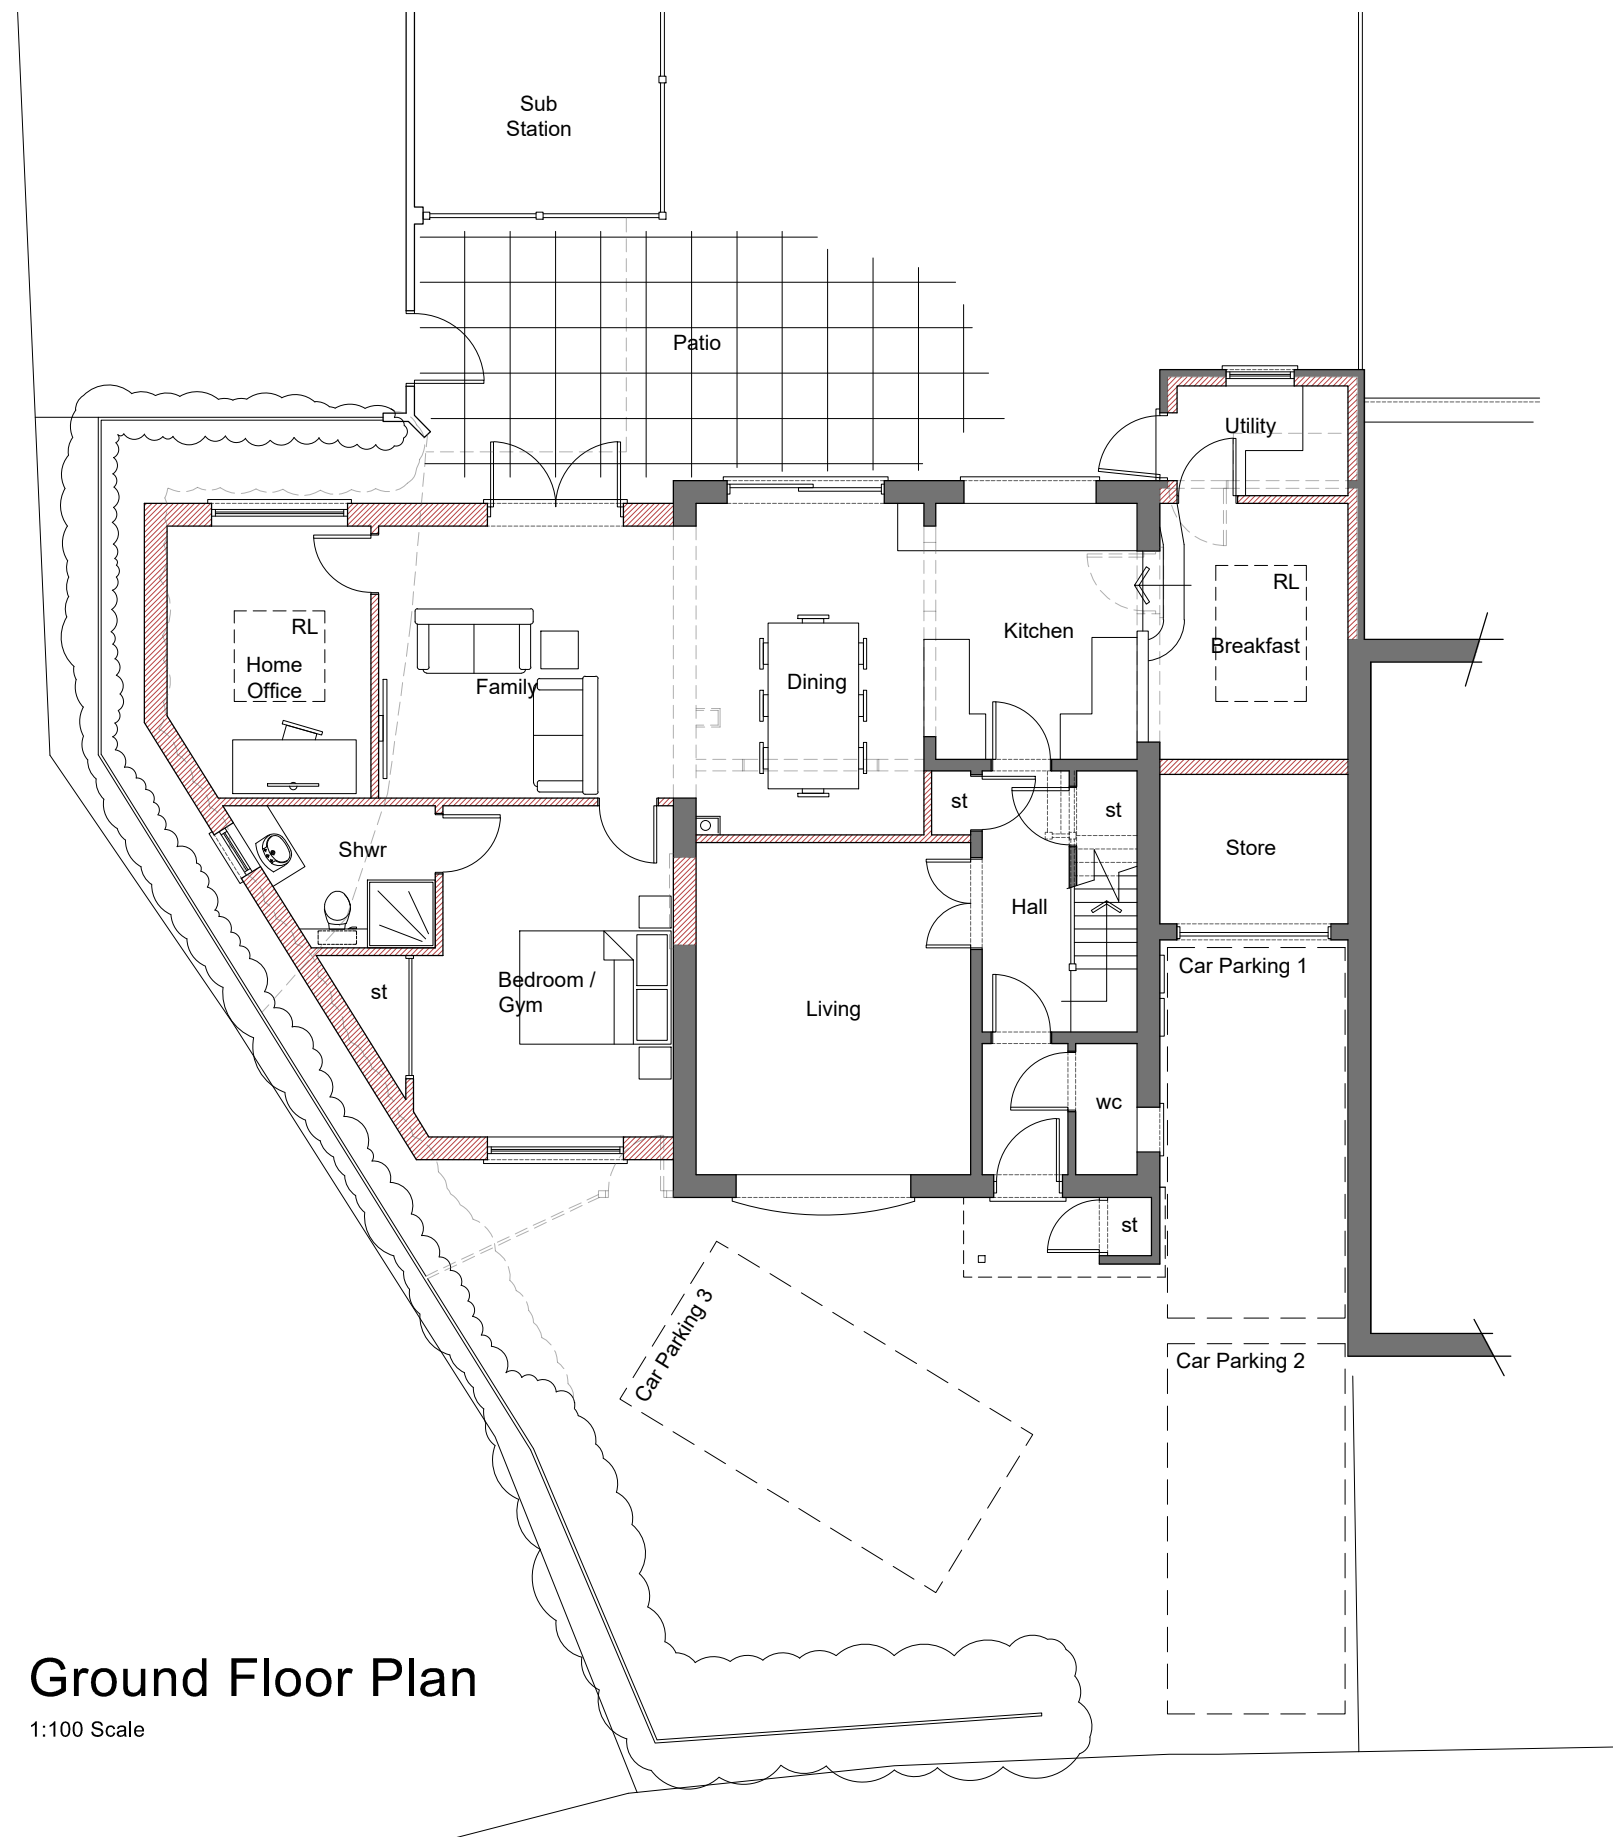


Ground Floor Plan

1:100 Scale

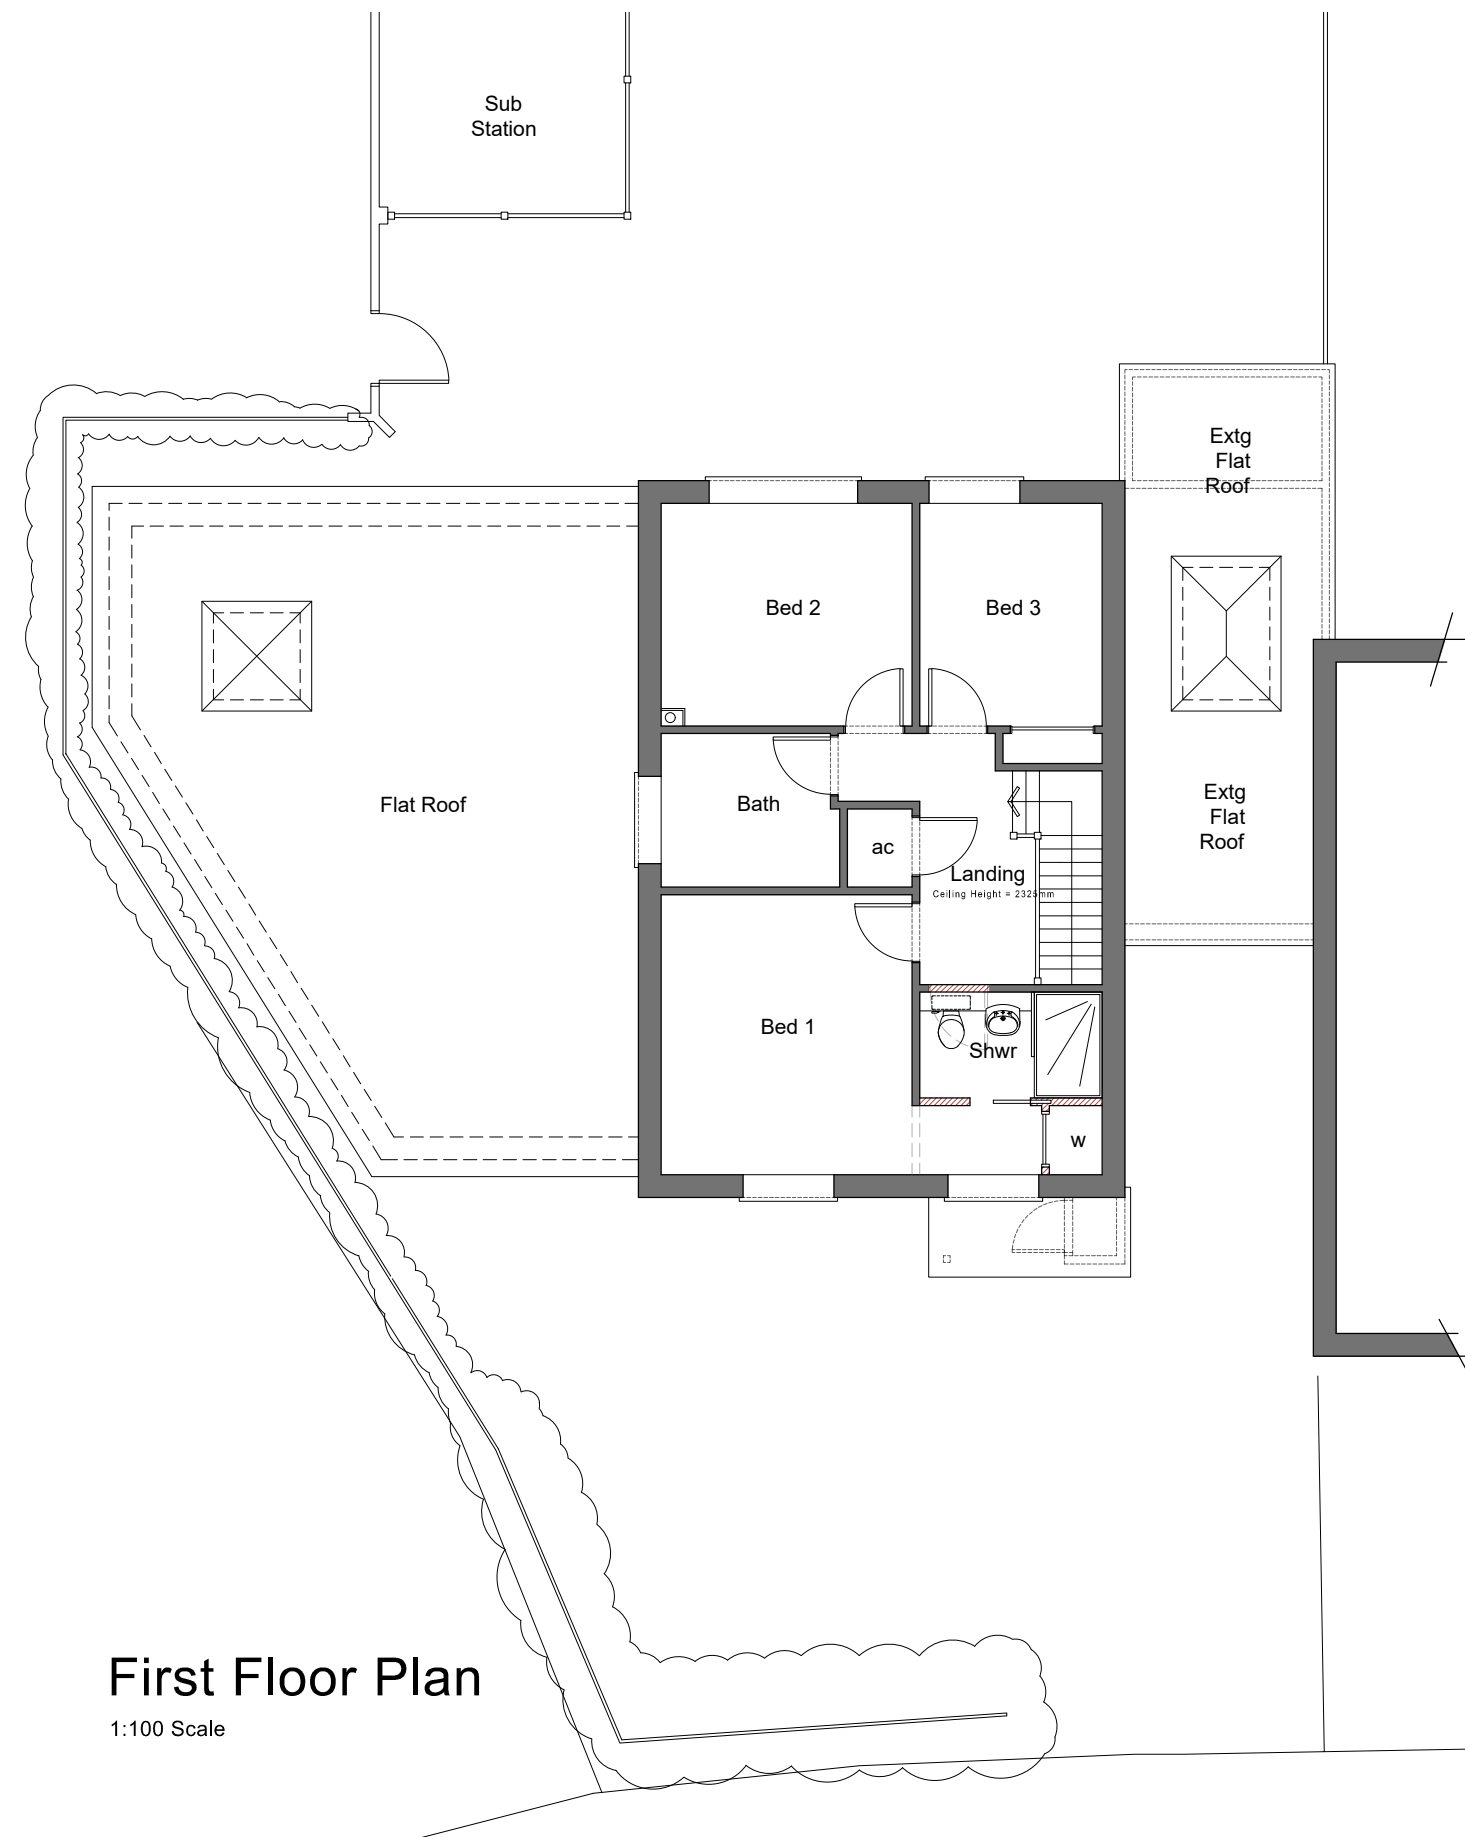


First Floor Plan

1:100 Scale

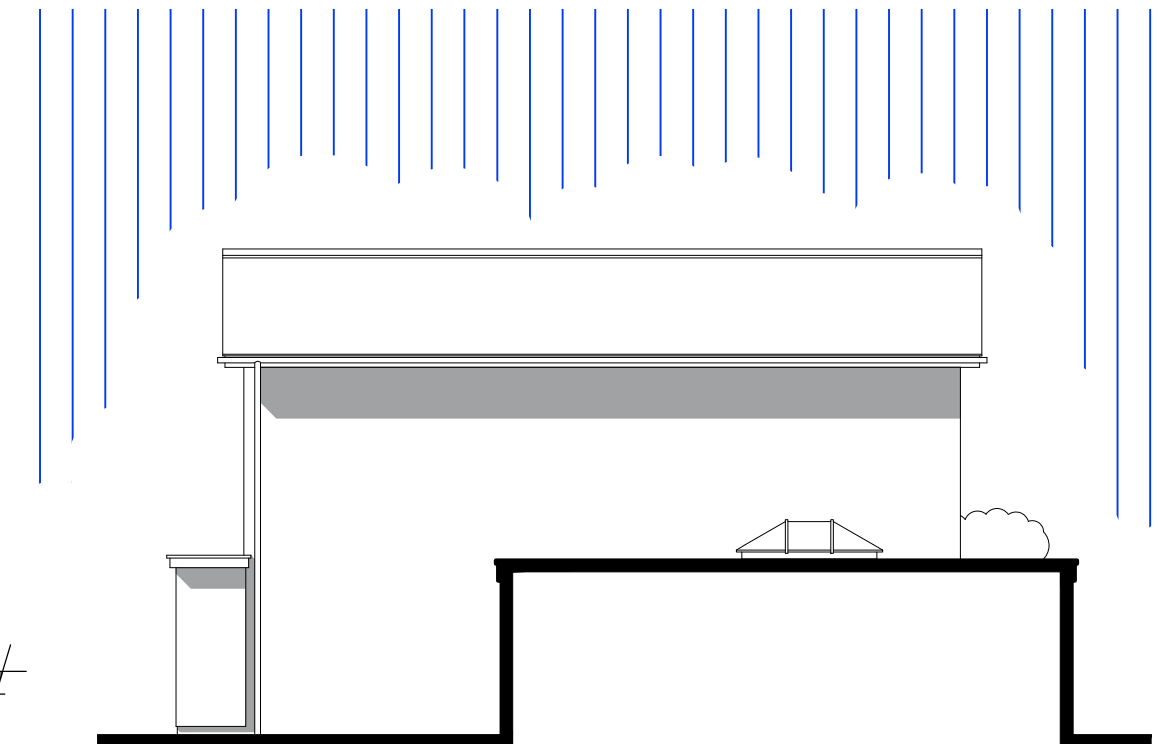

Side Elevation 1:100 Scale

1:100 scale Bar
This Drawing has been produced for printing onto A2 size paper, If printing on A3 please use the scale below for reference.

 

Bonney Architecture
PLANNING & TECHNICAL SERVICES

CLIENT Mr & Mrs G Rutter

JOB 10 Russell Way Winnersh,
Wokingham, RG41 5SN

DRG PROPOSED PLANS & ELEVATIONS

SCALE 1:100 @ A2 DRAWN P Bonney

DATE September 2024

BA 0291 03