

~~DO NOT SCALE FROM THIS DRAWING~~ VERIFY ALL DIMENSIONS BEFORE
SETTING OUT, COMMENCING WORK OR MAKING ANY SHOP DRAWINGS.
REPORT ANY DISCREPANCIES TO SUPERVISING OFFICER IMMEDIATELY.
COPYRIGHT ©


1:500 scale Bar

This Drawing has been produced for printing onto A2 size paper,
If printing on A3 please use the scale below for reference.




1:1250 scale Bar

This Drawing has been produced for printing onto A2 size paper,
If printing on A3 please use the scale below for reference.

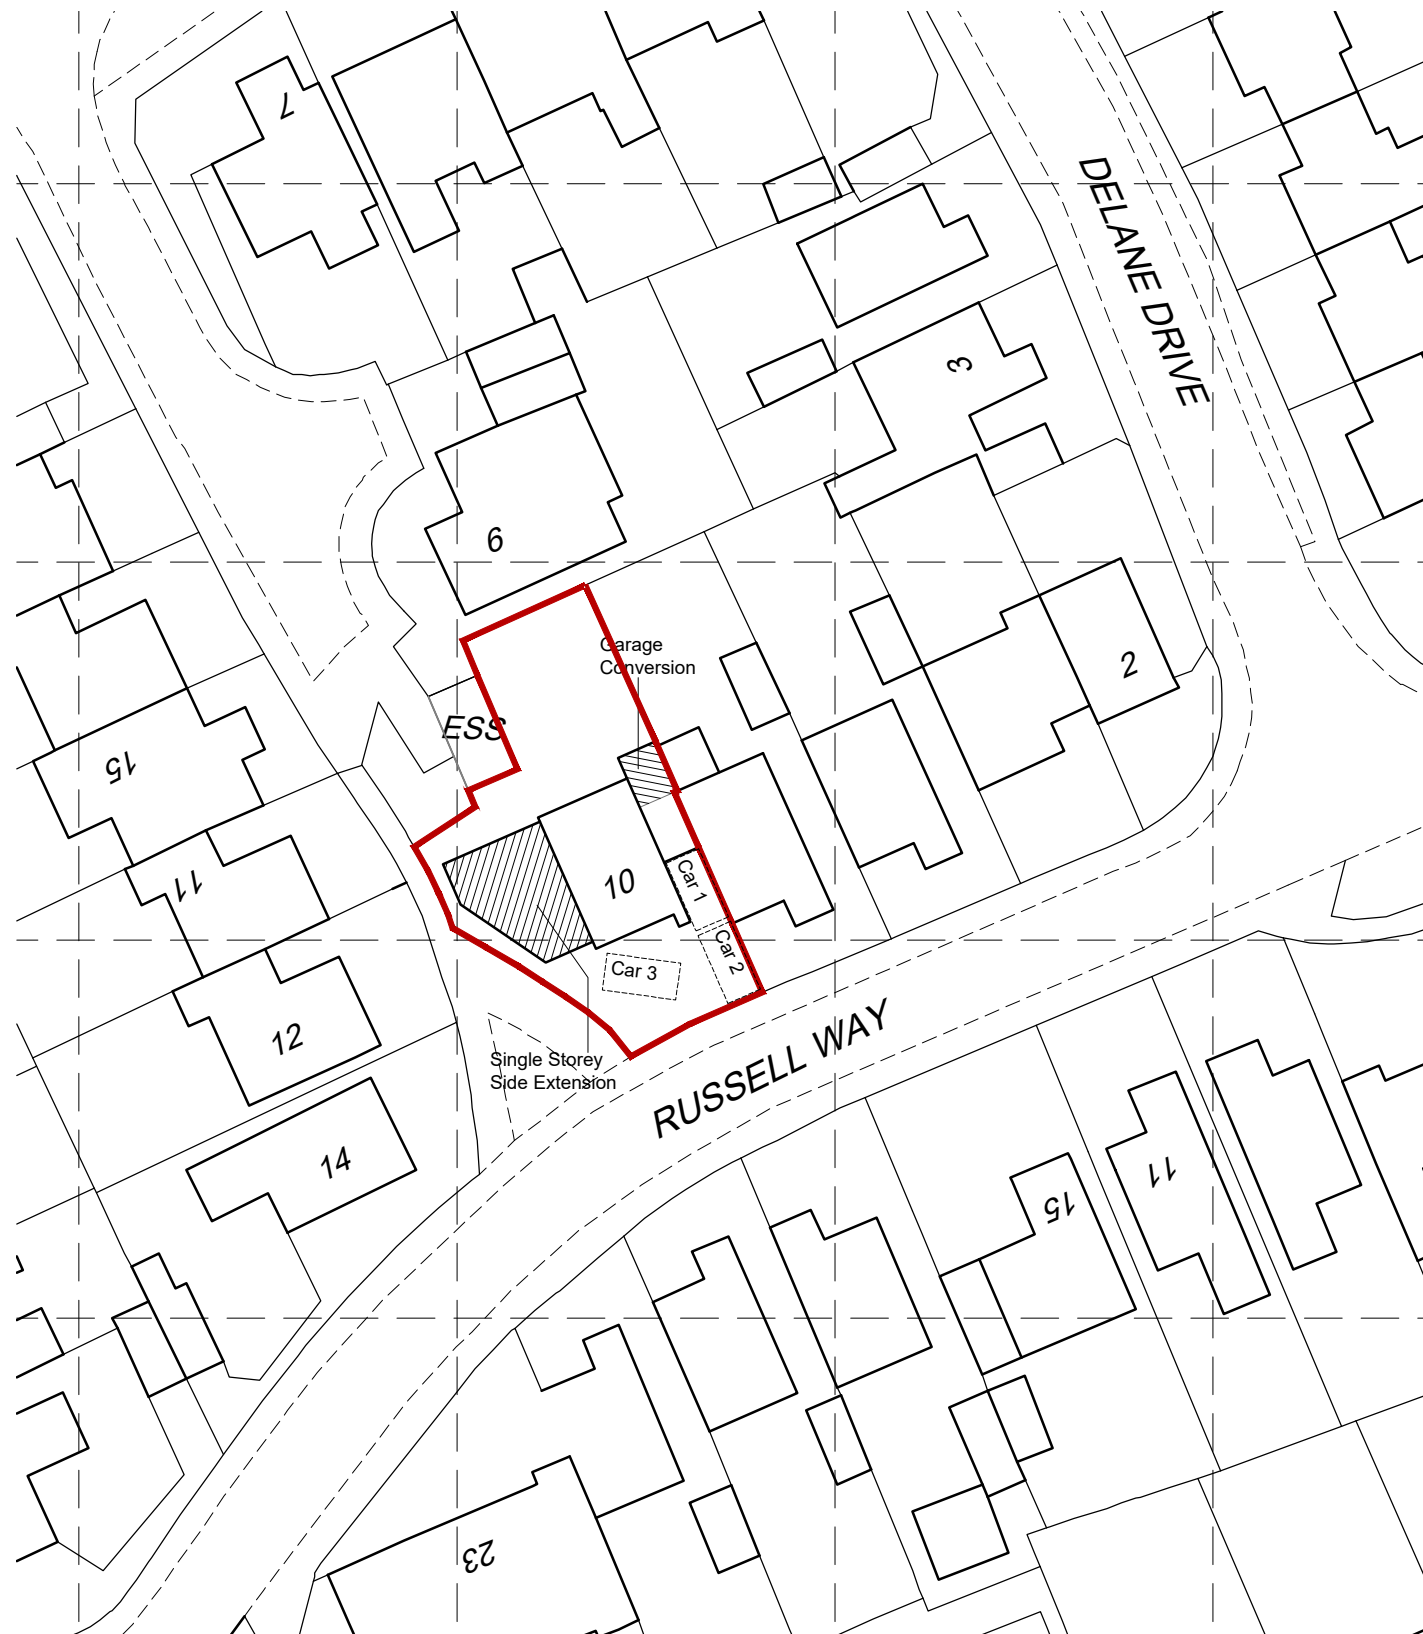


Site Plan 1:500 Scale

© Crown copyright 2024 Ordnance Survey 100053143
Cadastral data is subject to Crown copyright and is
reproduced with permission of HM Land Registry.

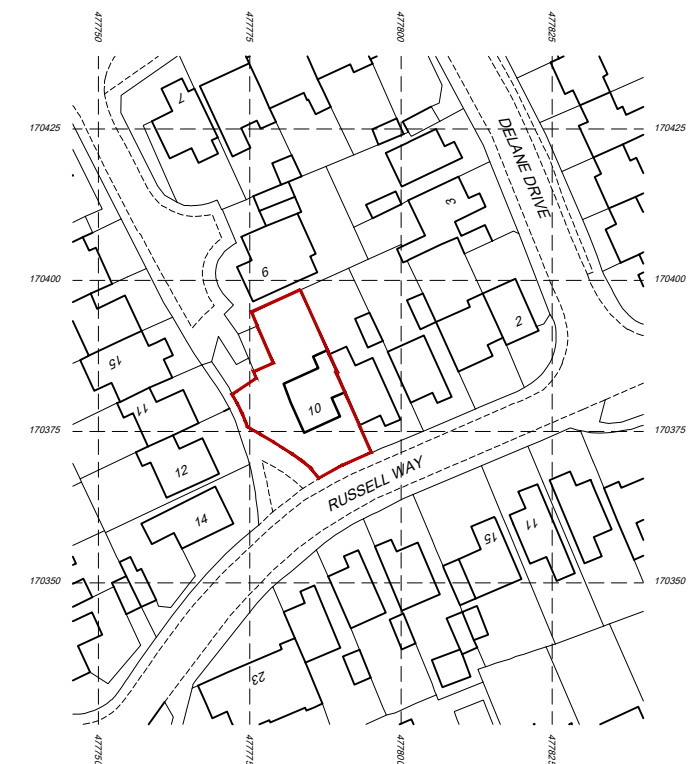

Location Plan 1:1250 Scale

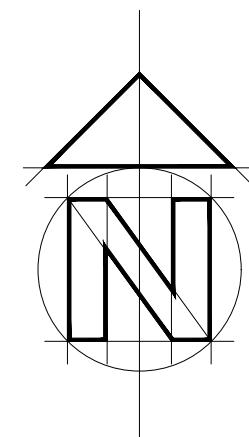

Bonney Architecture

PLANNING & TECHNICAL SERVICES

CLIENT Mr & Mrs G Rutter

JOB 10 Russell Way Winnersh,
Wokingham, RG41 5SN

DRG SITE & LOCATION PLANS

14 Hornbeam Close

Barkham

Wokingham

RG41 4UR

07515 355 770

bonneyarchitecture@gmail.com

SCALE As Shown DRAWN P Bonney DATE September 2024

BA 0291 | 04