


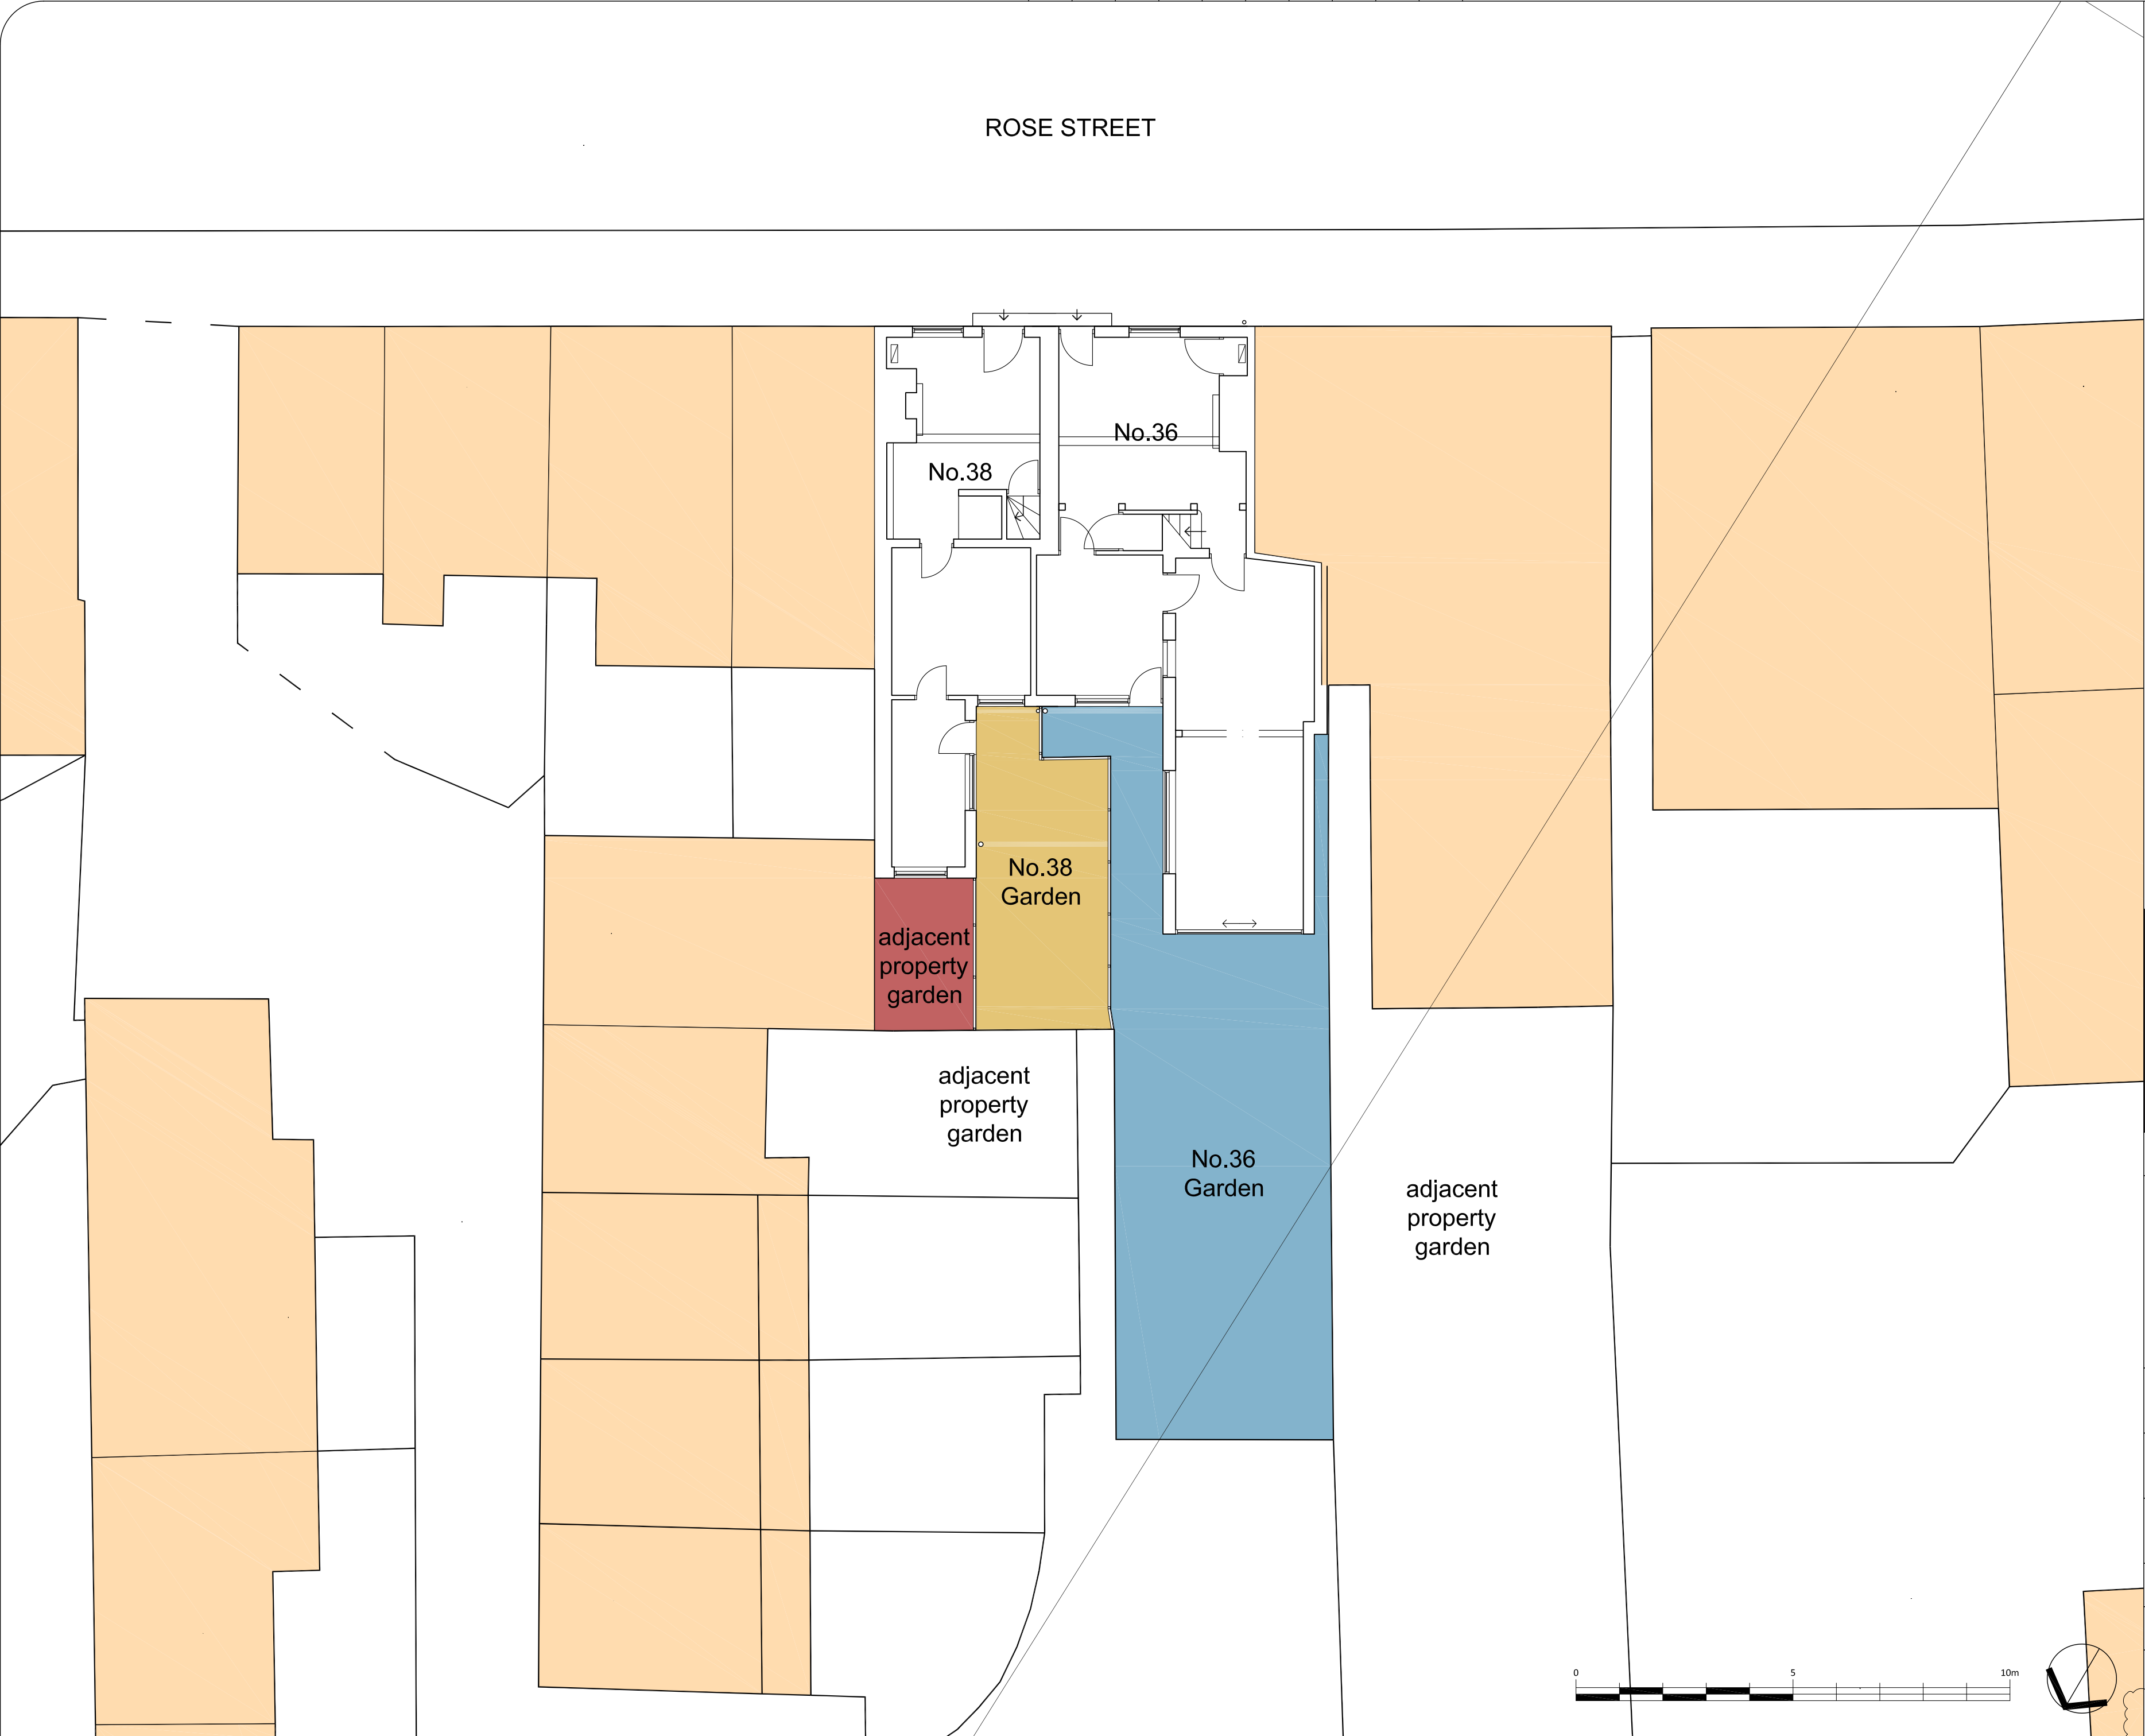

ROSE STREET

No.38

No.36


No.38
Garden

No.36
Garden

adjacent
property
garden

adjacent
property
garden

adjacent
property
garden

 

Revision:
01 Title Block scale corrected to 1:100
SRH 04.02.2025



FOR APPROVAL



Osborne Wolf Ltd.

Osborne House, High Street
Stoke Ferry, PE33 9SF

Project: ROSE STREET DEVELOPMENTS
WOKINGHAM

Project Address: 36 & 38 ROSE STREET
WOKINGHAM, RG40 1 XU

Title: SITE PLAN - PROPOSED

Project No: P003.10 Date: 18.09.2024

Drawn: SRH Checked: SMD

Drawing No: P003.10-901

Scale: 1:100 @ A2 Rev: 01