





Existing Front Elevation

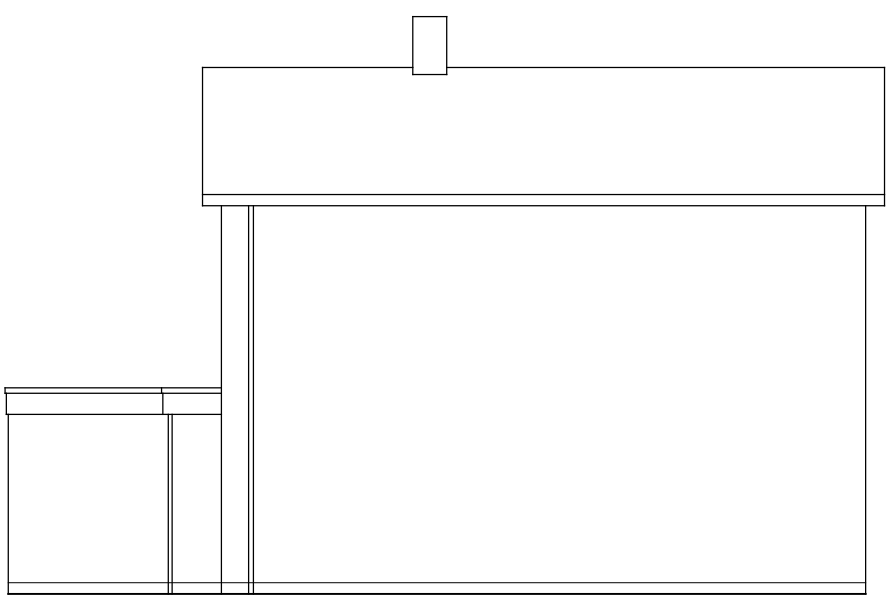

Existing RH Side Elevation




Existing Rear Elevation
Scale 1:100

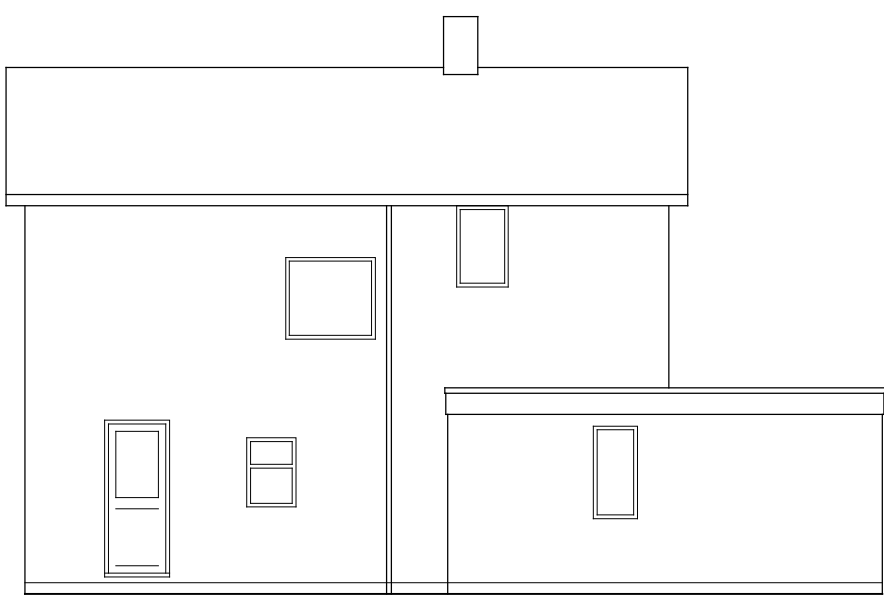


Existing LH Side Elevation




Proposed Front Elevation

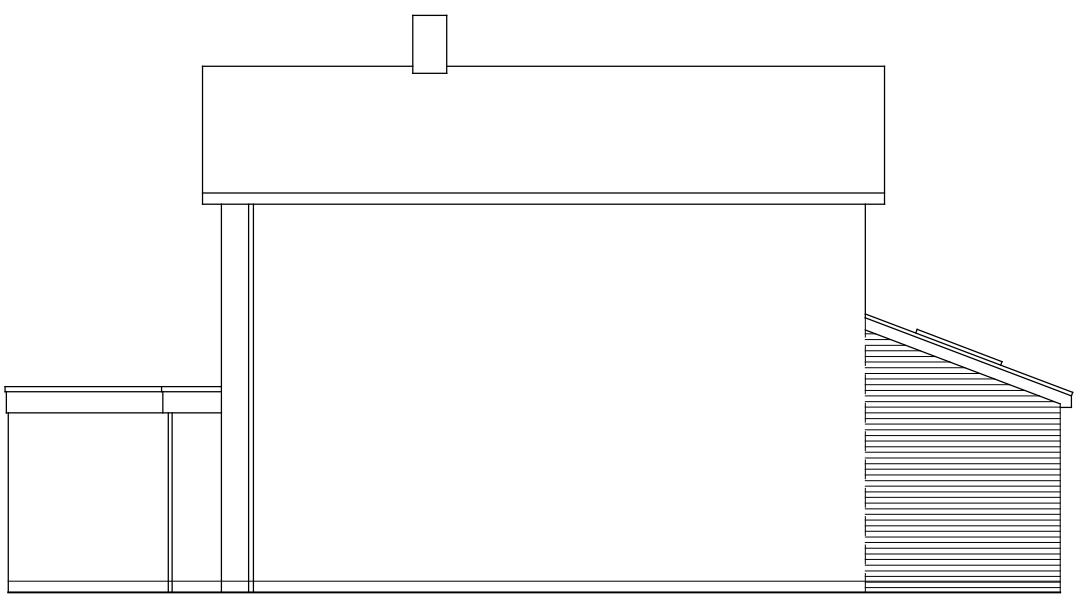

Proposed RH Side Elevation


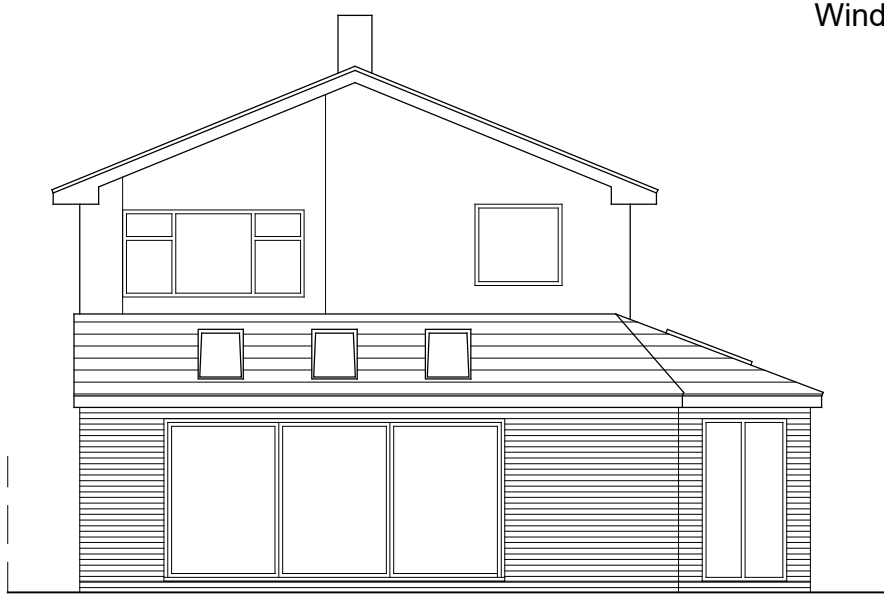


Proposed Rear Elevation
Scale 1:100


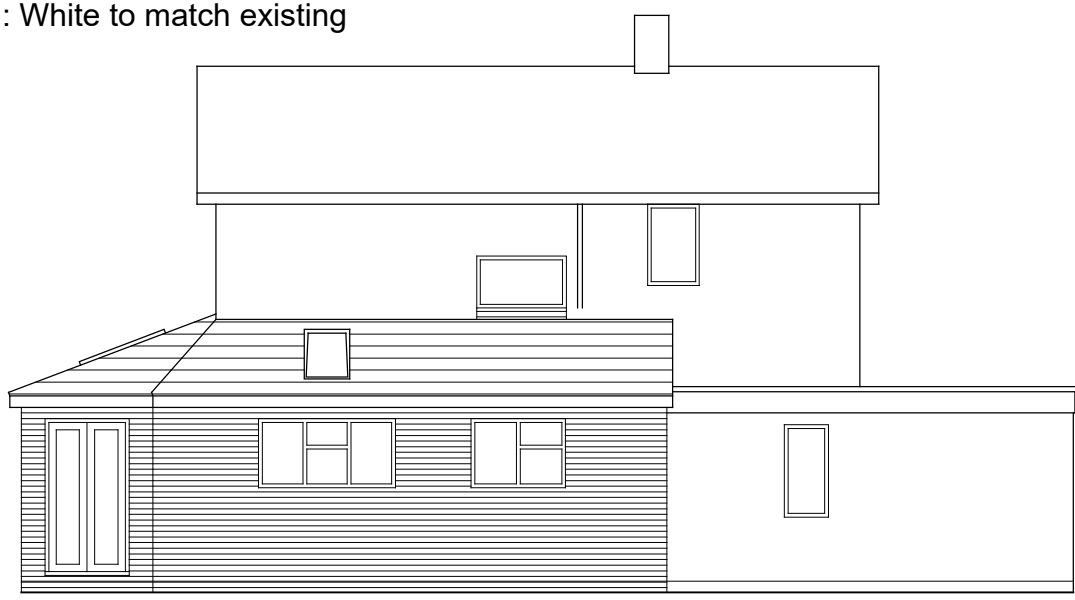


Proposed LH Side Elevation


MATERIALS
Walls: Red/Brown facing brickwork to match existing
Roof : Brown concrete roof tiles to match existing
Doors : White to match existing
Window : White to match existing

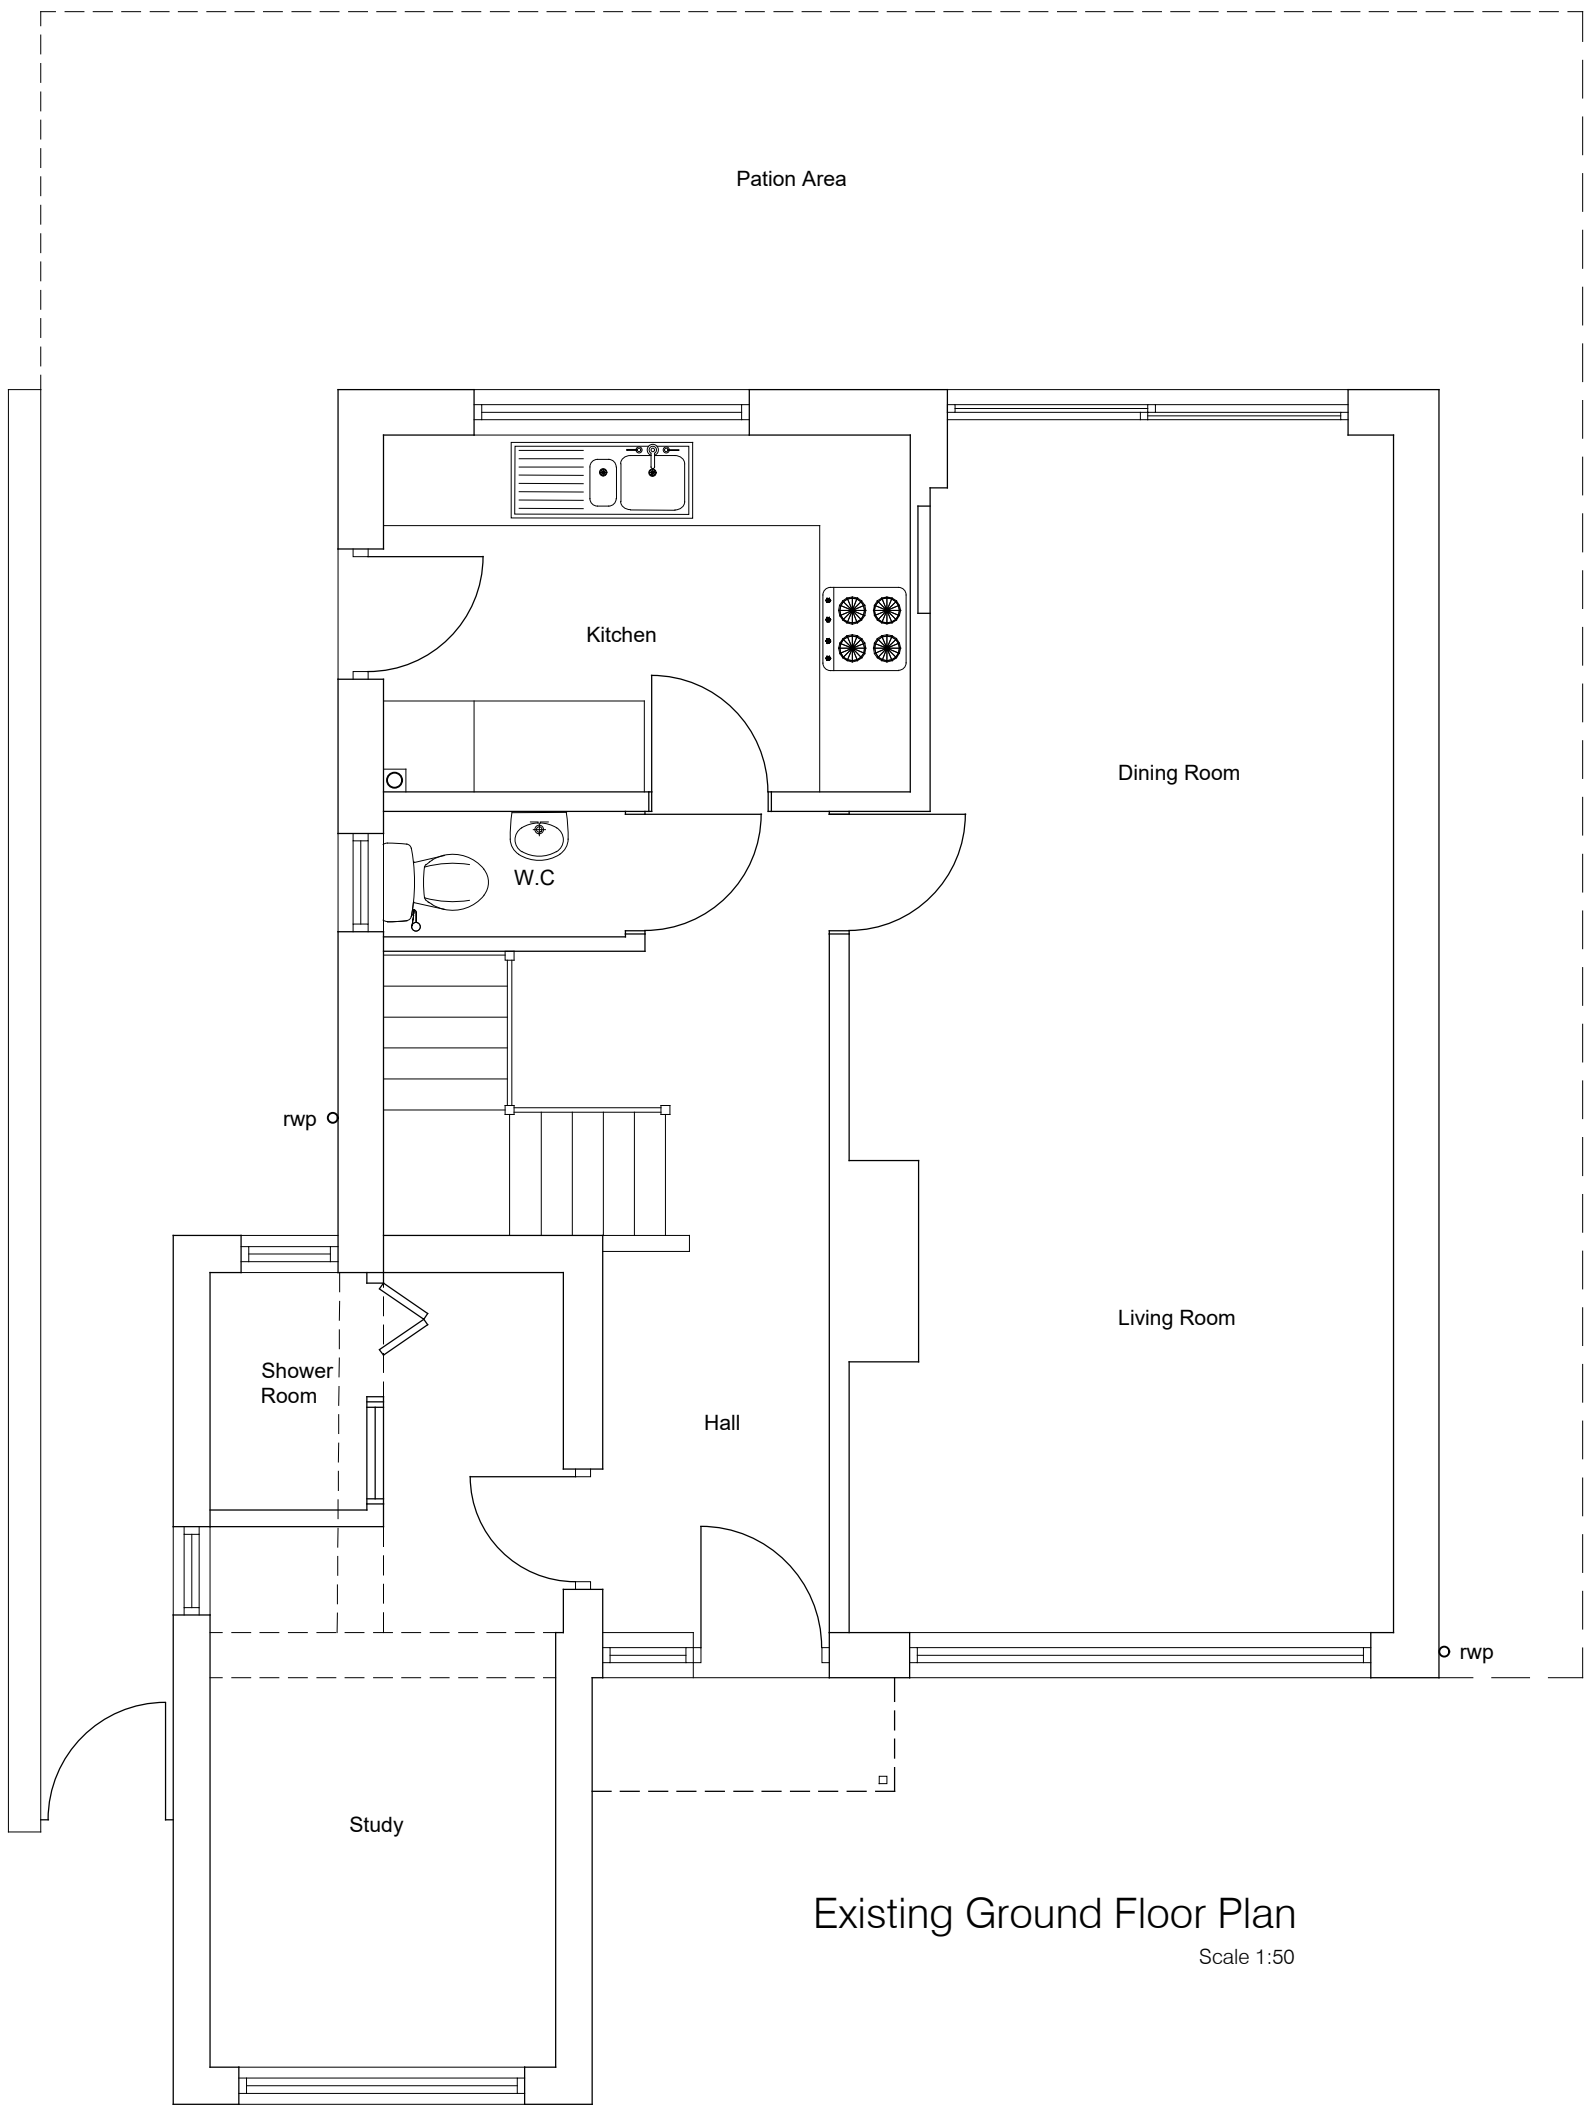 




Existing Ground Floor Plan
Scale 1:50

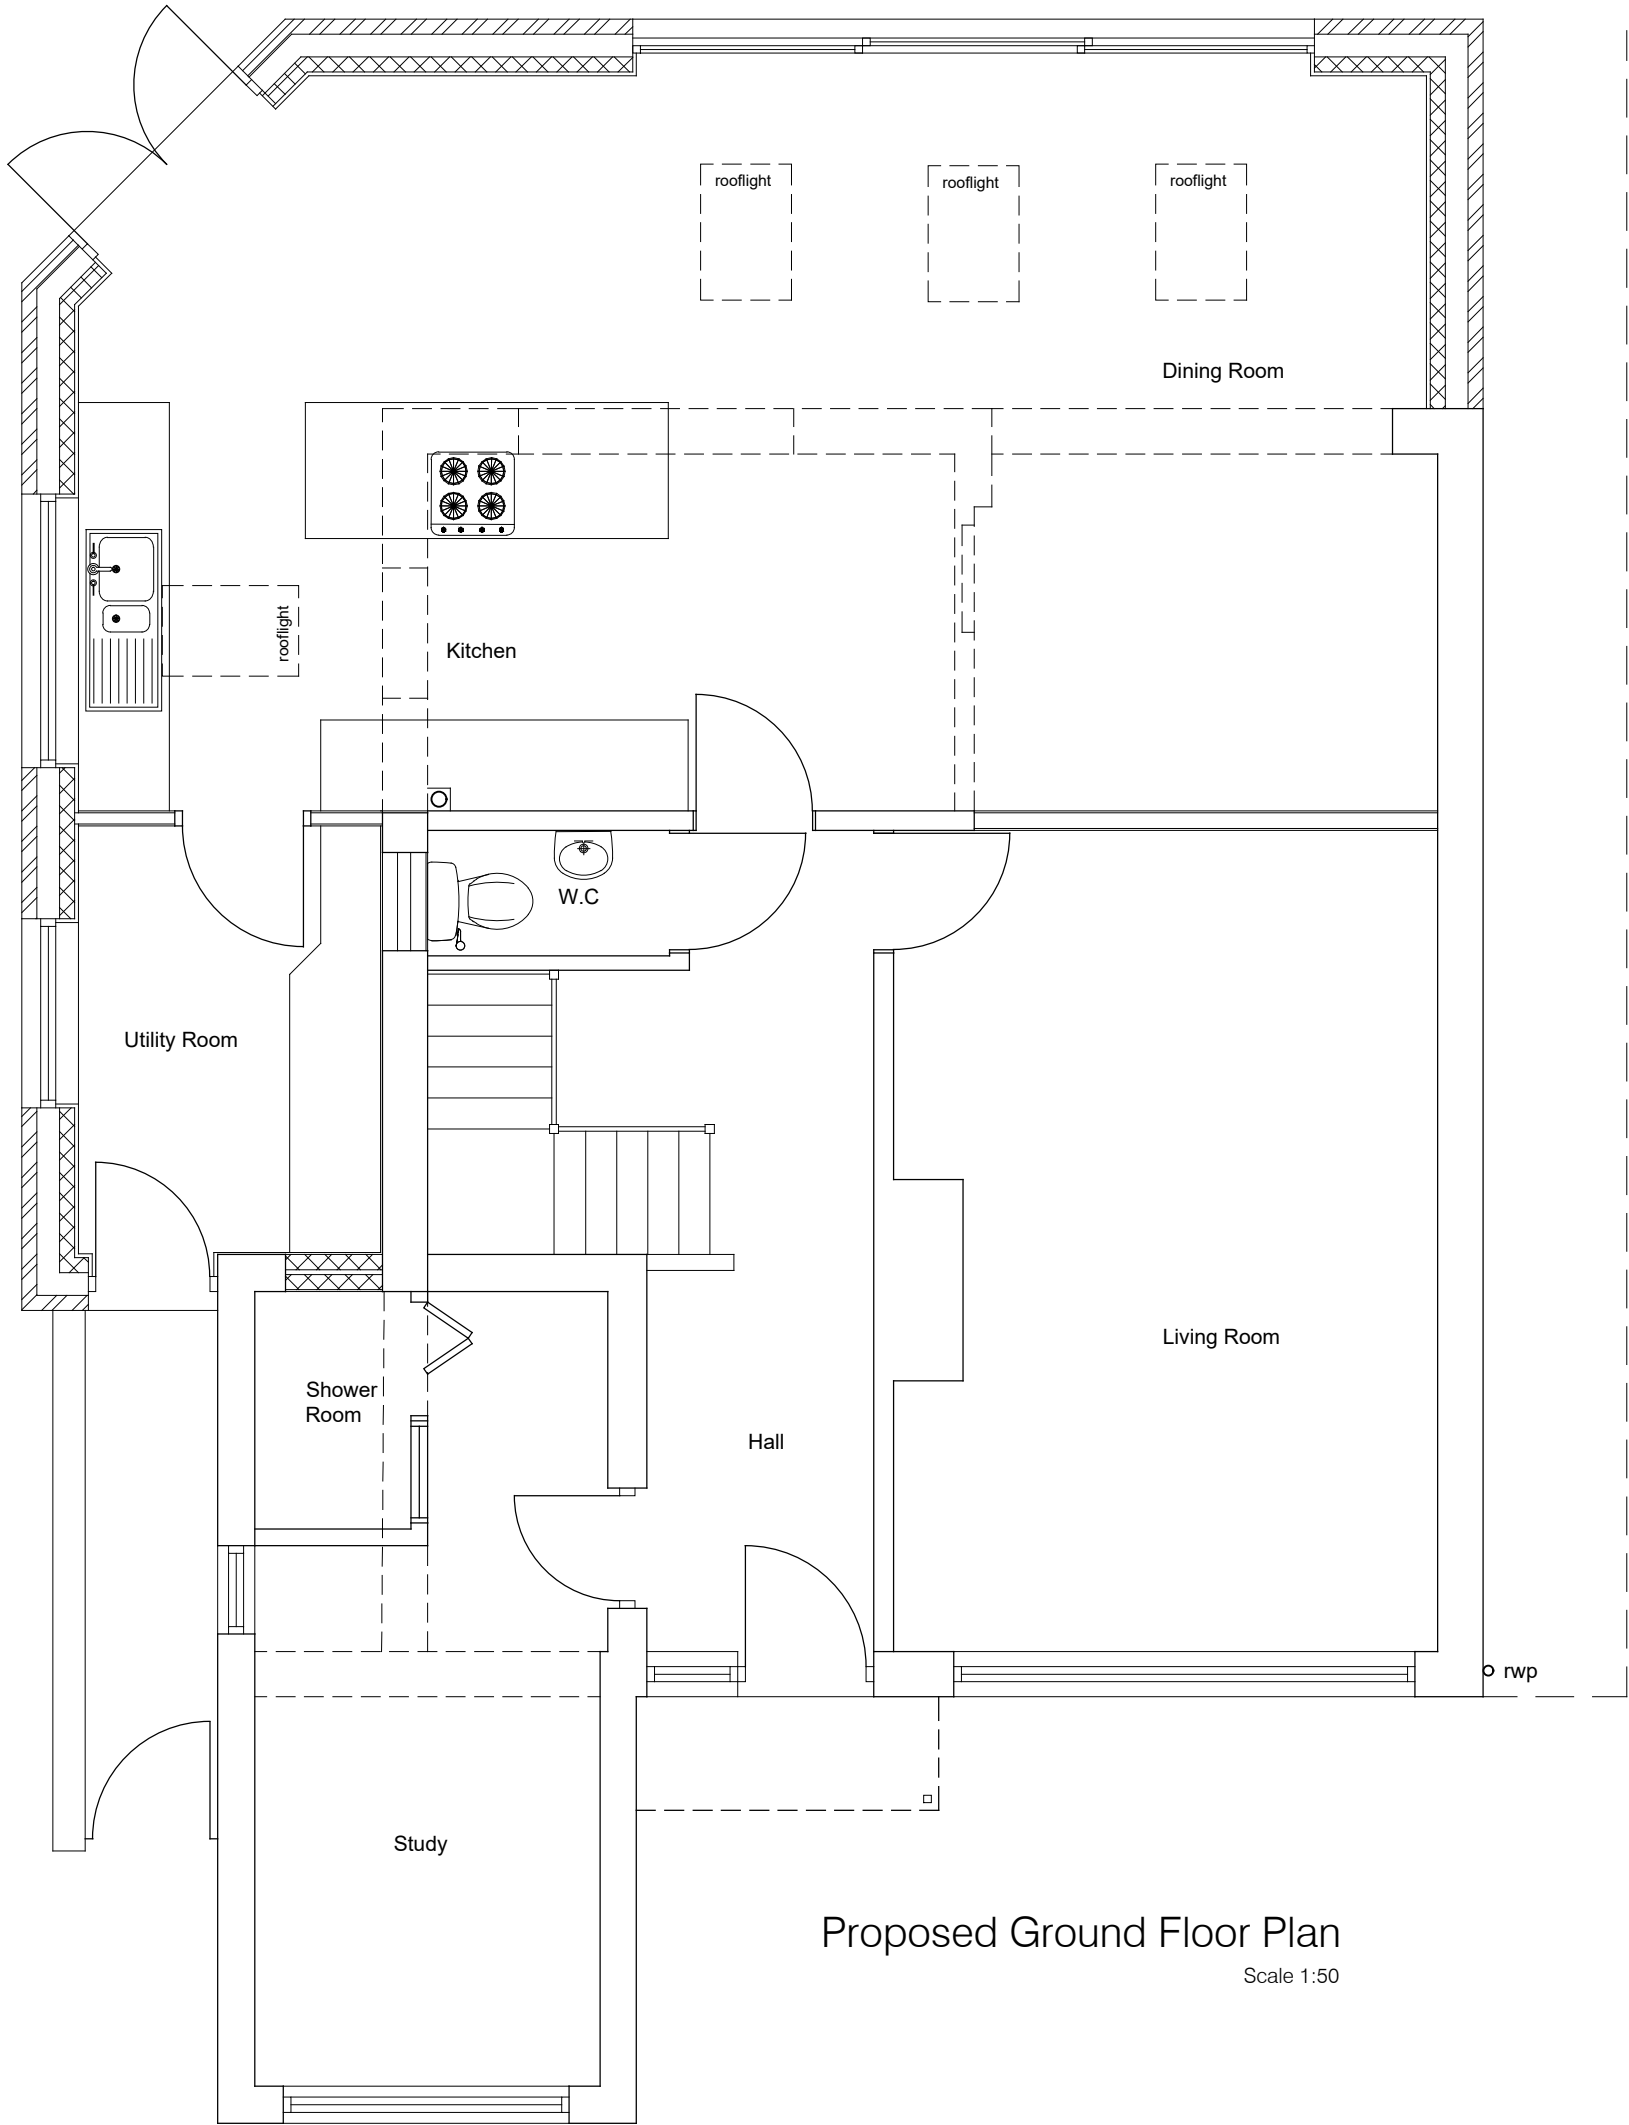 


Proposed Ground Floor Plan
Scale 1:50

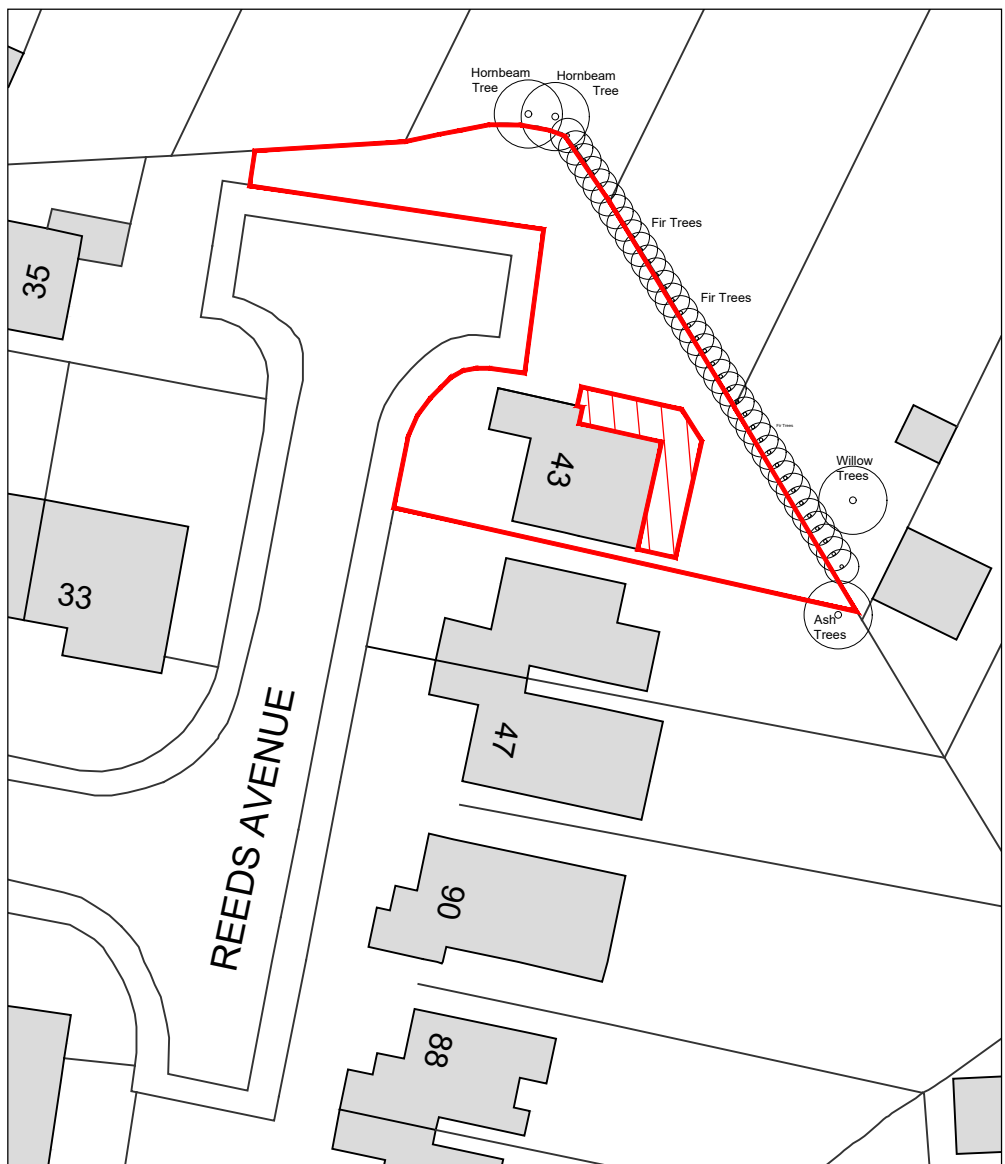

Ordnance Survey, (c) Crown Copyright 2025. All rights reserved. Licence number 100022432

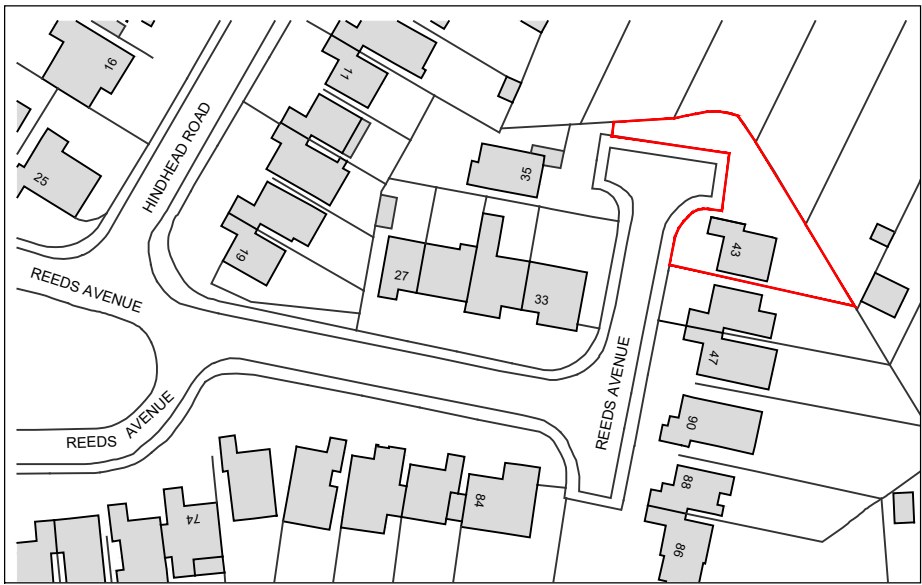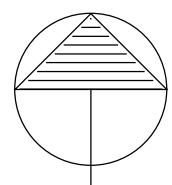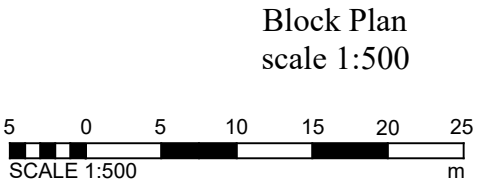

Location Plan
scale 1:1250

 

REV	DATE	NOTES	BY
FOR ISSUE AS PLANNING APPLICATION			

David Tingle
Building Design & Surveying Services

17 Woodland Drive, Tilehurst, Reading
Berkshire, RG30 4RT.
T: 0118.9419311 M: 07711902344

Copyright © David Tingle Building Design (2003)

MR AND MRS L.HAMILTON
43 REEDS AVENUE, EARLEY
READING RG6 5SP

PROPOSED
SINGLE STOREY SIDE AND REAR EXTENSION
PROPOSED
PLAN & ELEVATIONS
Scale: 1:100 & 1:50 A1 Date: Oct 2025

Dwg No: **43RA.MP01** Rev: