


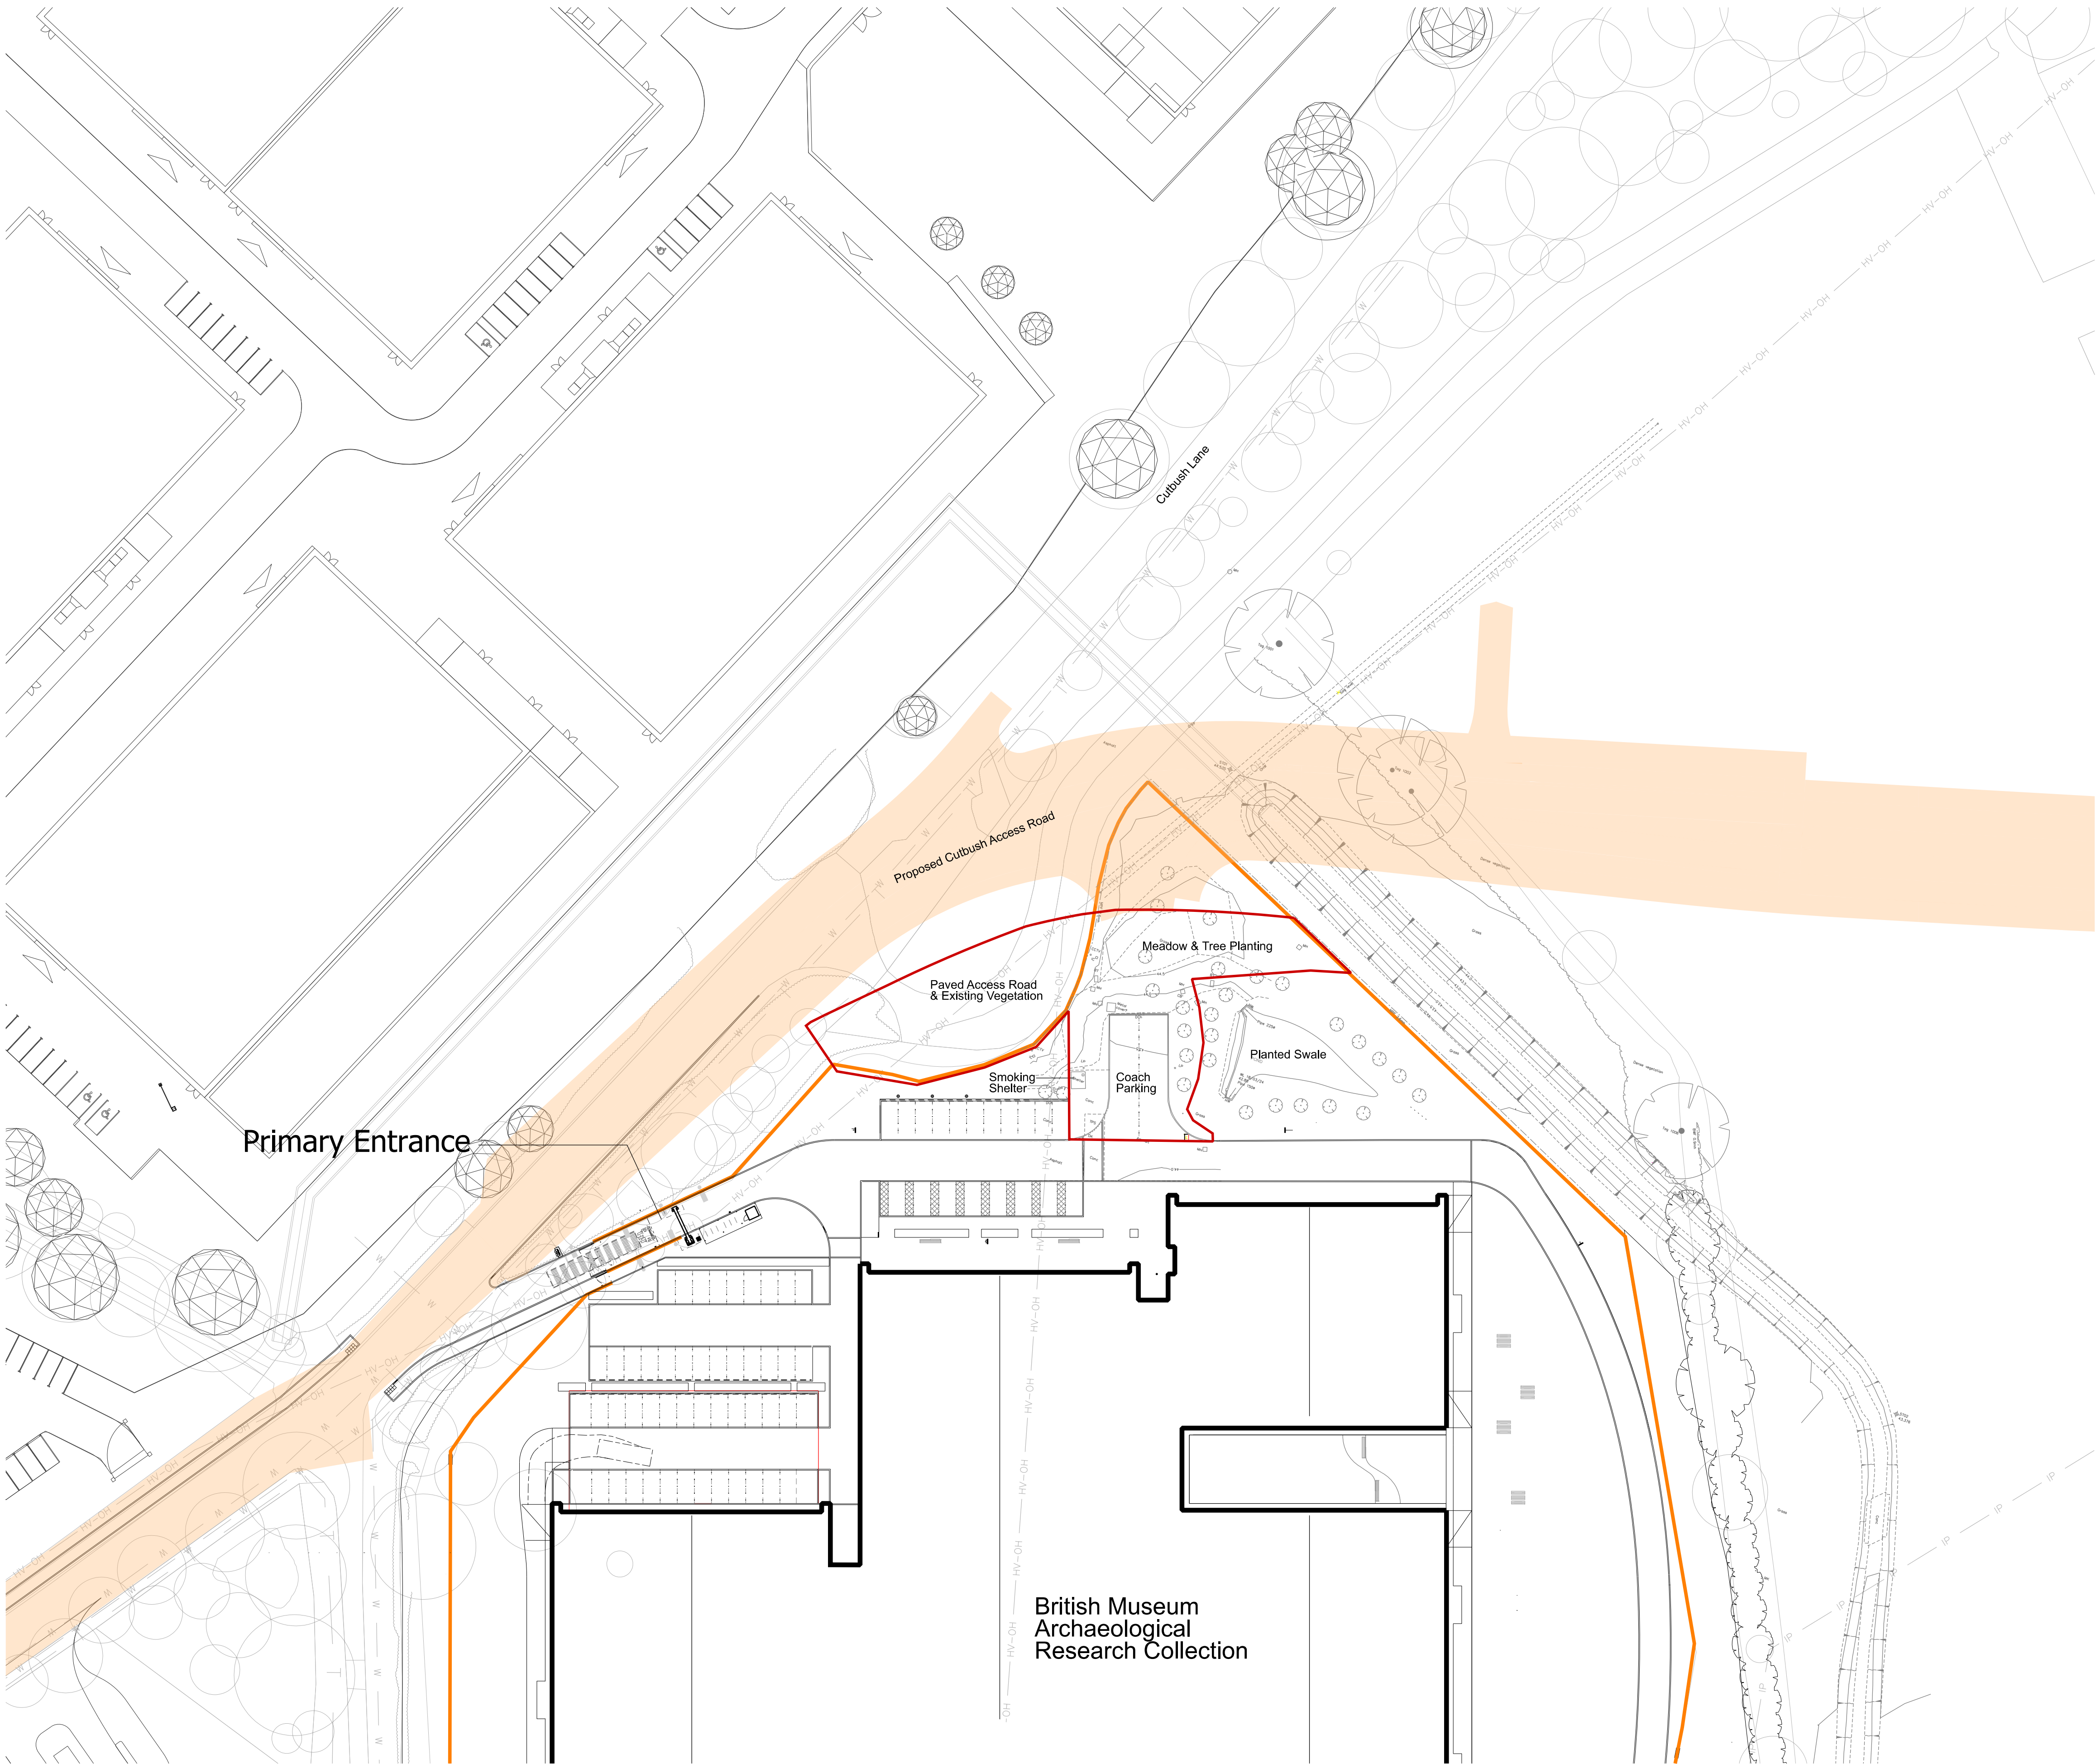

Project Logo

Notes
Do not scale from this drawing.
All dimensions are to be checked on site and any discrepancies noted in writing to the Project Manager.
All dimensions are in millimeters unless noted otherwise.

KEY

PATTERN / SYMBOL	DESCRIPTION
	PLANNING APPLICATION BOUNDARY
	EXISTING SECURITY FENCE
	APPROVED CUTBUSH ACCESS ROAD (Part of separate application reference 232895)

0	10/01/25	XX	AH	JMP
ISSUE	DATE	BY	CHKD	APPD

JOHN MCASLAN + PARTNERS

7-9 William Road
London NW1 3ER
T +44 (0)20 7313 6000
F +44 (0)20 7313 6001
www.mcaslan.co.uk

Architect
Landscape

Scale (m)

British Museum Archaeological Research Collection
Second Entrance
Existing Site Plan

Scale At A1:	1:500	Job Number:	2006.01
Date:	13/12/24	Drawing:	XX
Drawing Status:	FOR PLANNING	Checked:	AH
Drawing Number:	393293-JMP-XX-00-DR-L-P-5002	Revision:	0