




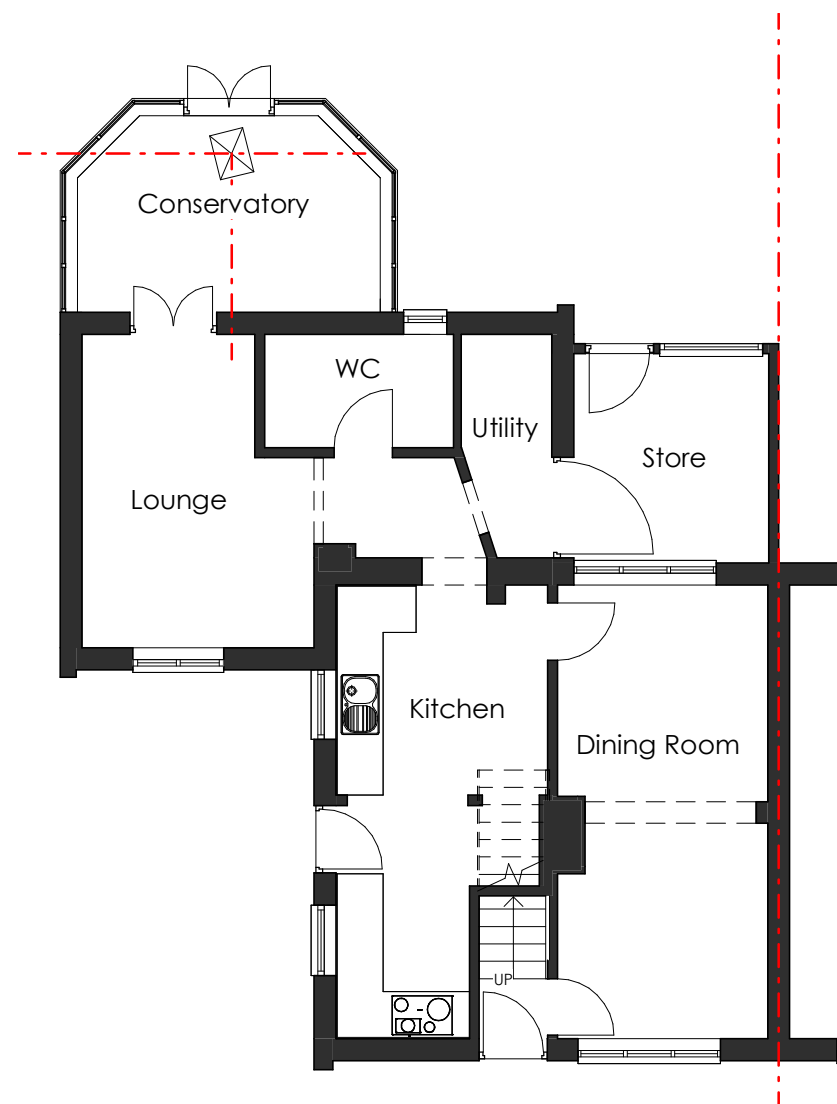

1 Existing Ground Floor Plan
1 : 100

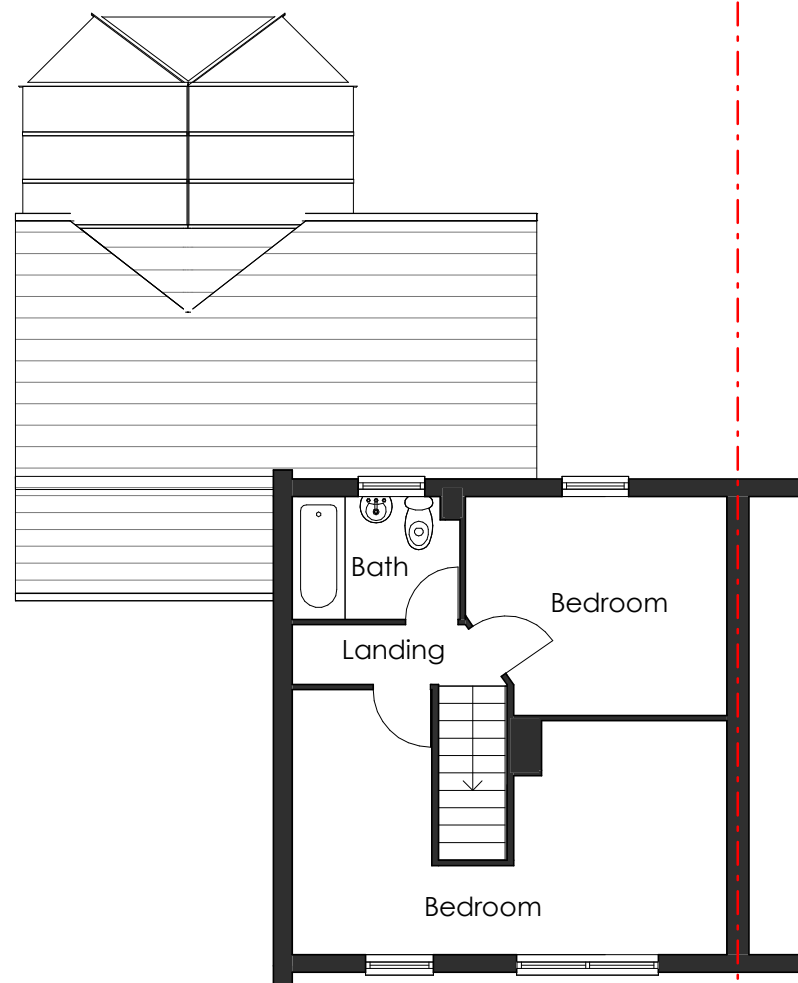


2 Existing First Floor Plan
1 : 100

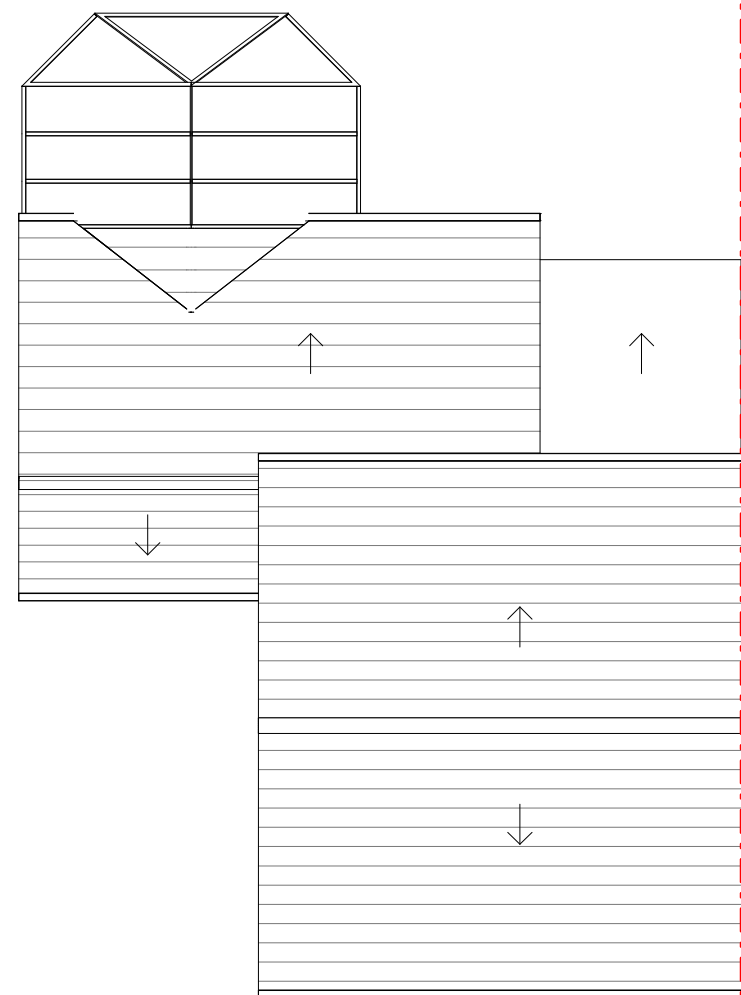

3 Existing Roof Plan
1 : 100



VISUAL SCALE 1:100 @ A3

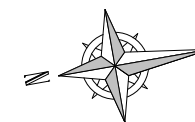

NOTES:

THIS DRAWING IS INDICATIVE AND FOR PLANNING PURPOSES ONLY AND NOT CONSIDERED "CONSTRUCTION ISSUE".

ALL DIMENSIONS ARE TO BE CHECKED AND VERIFIED ON SITE WITH ANY DISCREPANCIES REPORTED TO ARCHITECTURAL DESIGNS SERVICES (UK) LTD

COPYRIGHT FOR THIS DRAWING IS HELD BY ARCHITECTURAL DESIGNS SERVICES (UK) LTD. IT IS NOT TO BE REPRODUCED WITHOUT EXPRESS PERMISSION.

No.	Date	Description

CLIENT

Lucy Solomons

PROJECT TITLE

???

DRAWING TITLE

Existing Ground, First Floor and Roof Plan

PROJECT ADDRESS

1 Palmer Close,
Wokingham,
RG40 3EB

JOB NO	947
DRAWING NO	02
REV NO	
SCALE@A3	1 : 100
DRAWN BY	AR
STAGE	PLANNING



ARCHITECTURAL DESIGNS

Building 2
Guildford Business Park
Guildford Surrey, GU28XG
Tel: 01483 362 980
Email: info@ad-uk.co.uk

