
 
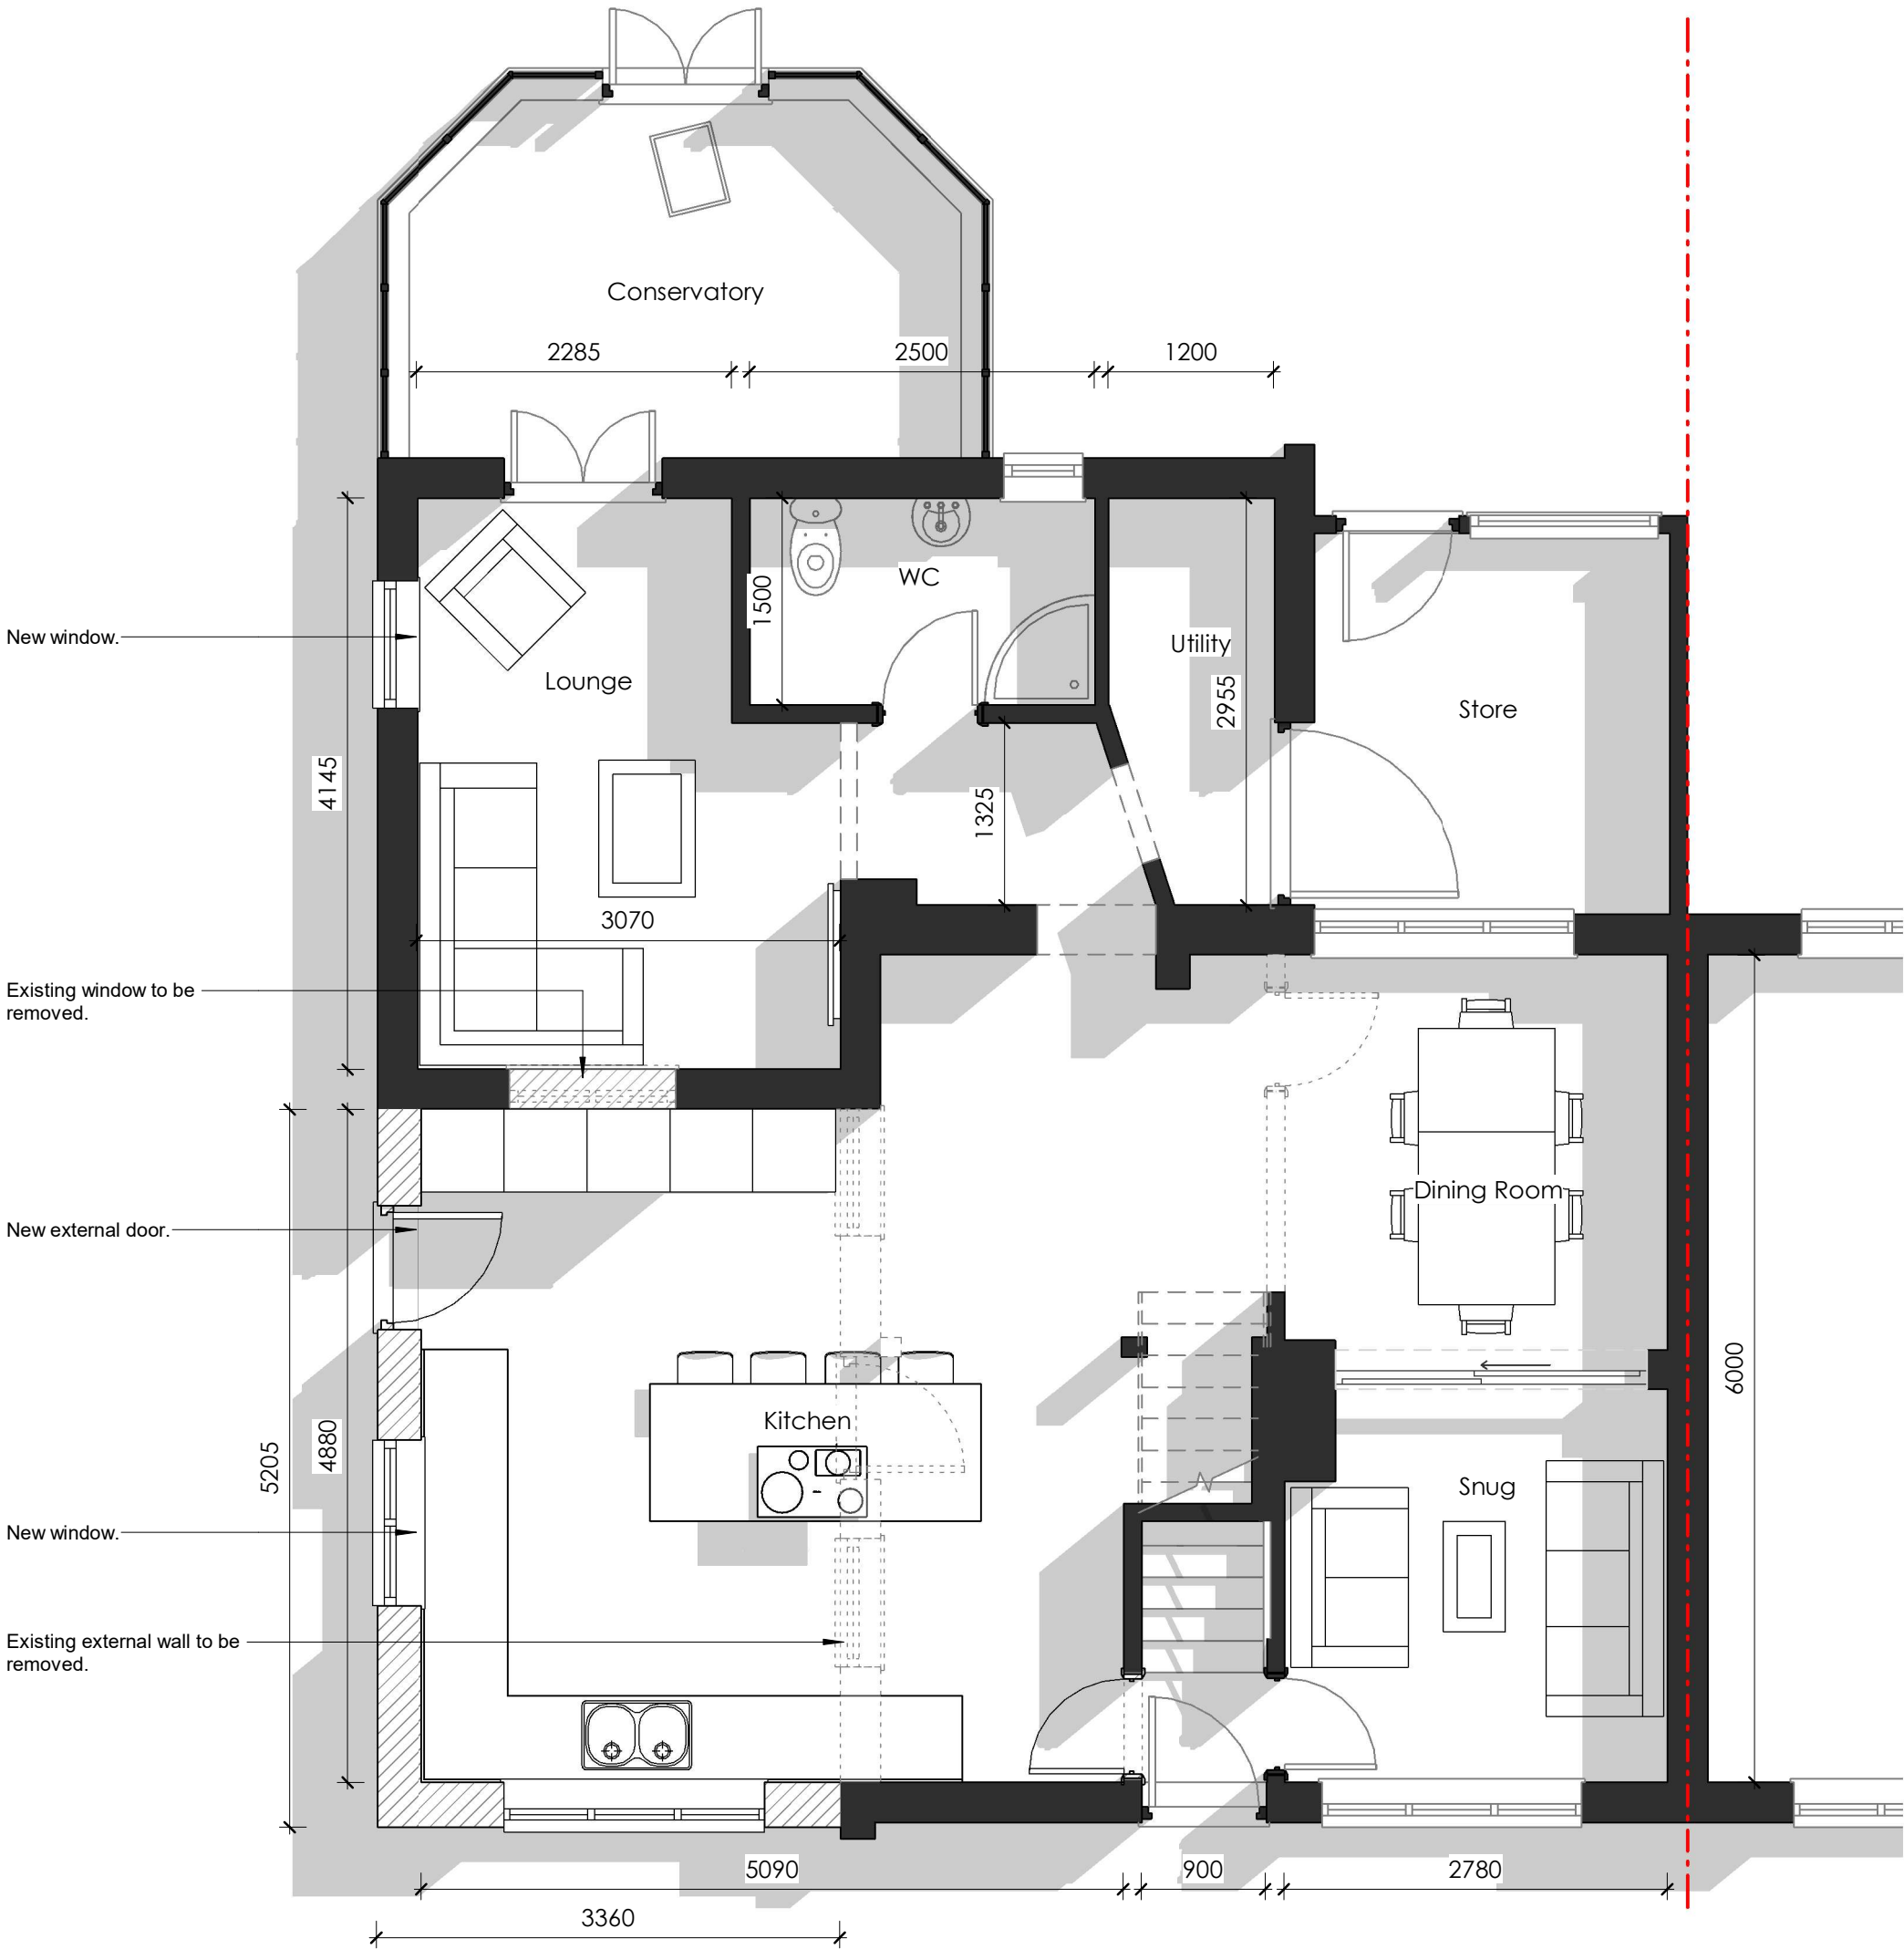


No.	Date	Description
A	19.12.24	Plan revised to suit Client's comments.

 

VISUAL SCALE 1:50 @ A3

THIS DRAWING IS INDICATIVE AND FOR PLANNING PURPOSES ONLY AND NOT CONSIDERED "CONSTRUCTION ISSUE". ALL DIMENSIONS ARE TO BE CHECKED AND VERIFIED ON SITE WITH ANY DISCREPANCIES REPORTED TO ARCHITECTURAL DESIGNS SERVICES (UK) LTD COPYRIGHT FOR THIS DRAWING IS HELD BY ARCHITECTURAL DESIGNS SERVICES (UK) LTD. IT IS NOT TO BE REPRODUCED WITHOUT EXPRESS PERMISSION.	CLIENT	DRAWING TITLE	JOB NO	947	DRAWN BY	AR
	Claire and Lucy Solomons	Proposed Ground Floor Plan	DRAWING NO	10	STAGE	PLANNING
	PROJECT TITLE	PROJECT ADDRESS	REV NO	A	 ARCHITECTURAL DESIGNS SERVICES (UK) LTD Building 2 Guildford Business Park Guildford Surrey, GU28 3XG Tel: 01483 362 980 Email: info@ad-uk.co.uk	
	Two Storey Side Extension	1 Palmer Close, Wokingham, RG40 3EB	SCALE@A3	1 : 50		