

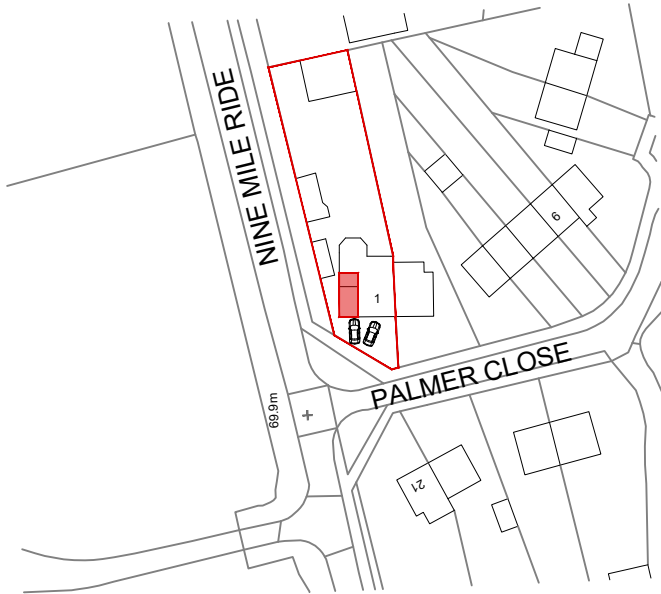



© Crown copyright 2024
Ordnance Survey
100053143

 

Location Plan
Scale 1/1250

 

Site Plan
Scale 1/200

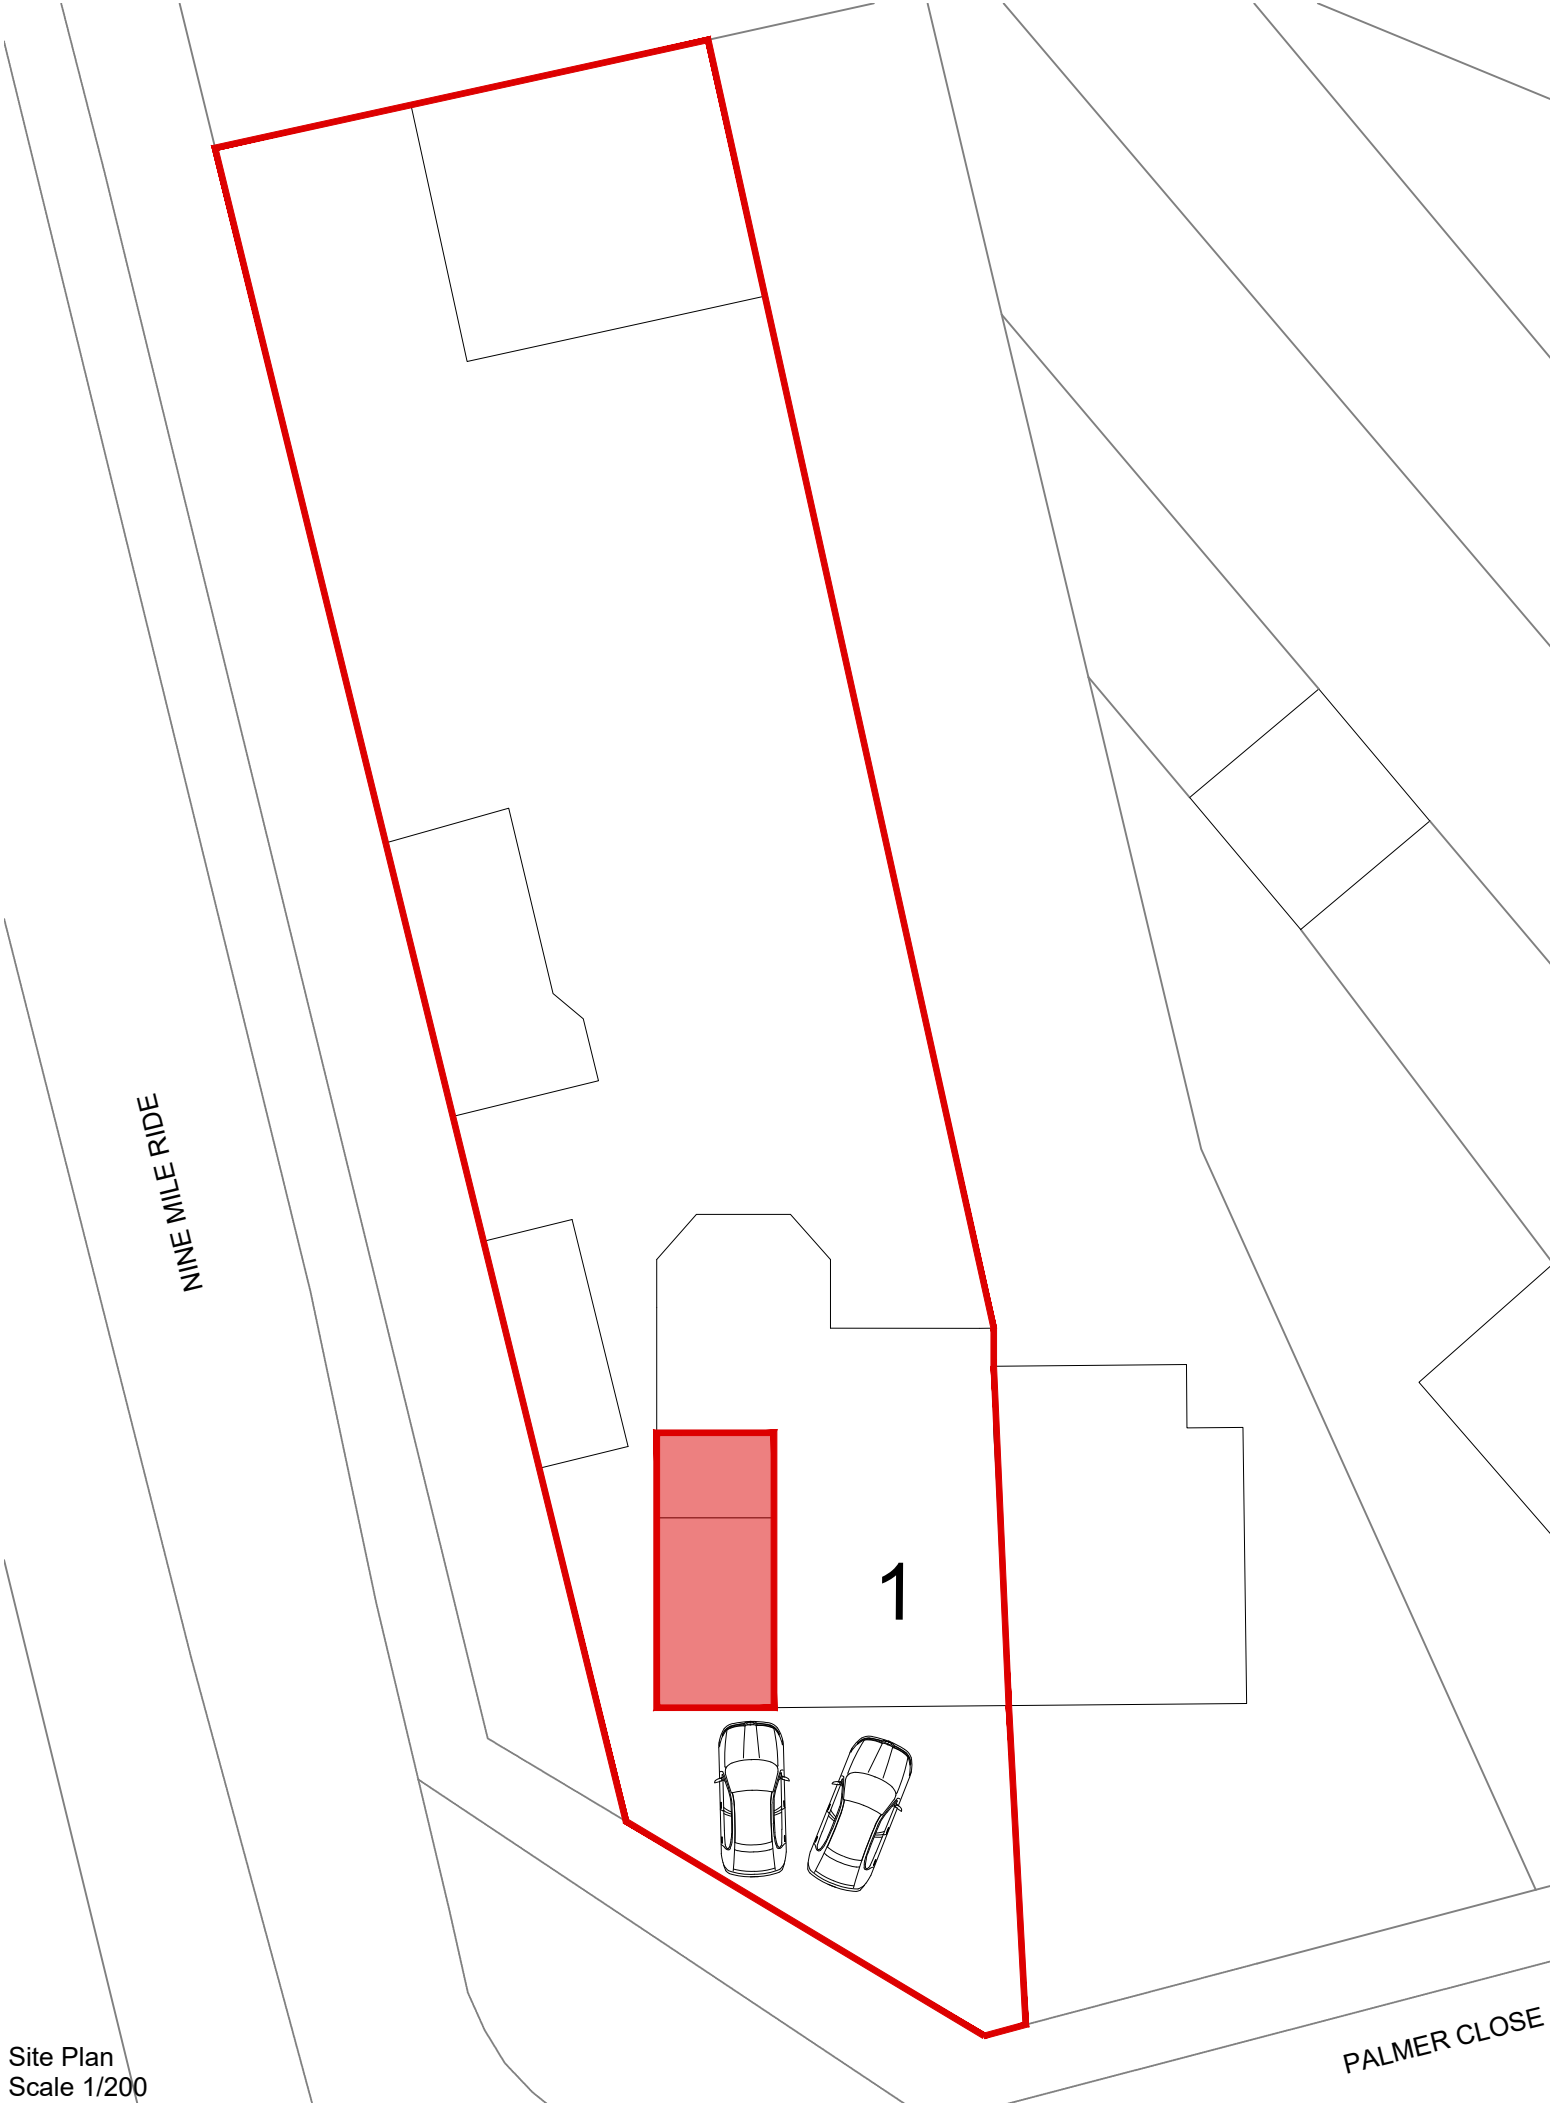

REV	DATE	REV DESCRIPTION

NOTES:

THIS DRAWING IS FOR INDICATIVE AND FOR PLANNING PURPOSES ONLY AND NOT CONSIDERED 'CONSTRUCTION ISSUE'.

ALL DIMENSIONS ARE TO BE CHECKED AND VERIFIED ON SITE, WITH ANY DISCREPANCIES REPORTED TO ARCHITECTURAL DESIGNS SERVICES (UK)LTD.

COPYRIGHT FOR THIS DRAWING IS HELD BY ARCHITECTURAL DESIGN SERVICES (UK) LTD. IT IS NOT TO BE REPRODUCED WITHOUT EXPRESS PERMISSION.

CLIENT	
Clare and Lucy Solomons	
PROJECT TITLE	
2 storey side extension	
DRAWING TITLE	
Site Location Plans	
PROJECT ADDRESS	
1 Palmer Close, Wokingham, RG40 3EB	
JOB NO	947
DRAWING NO	01
REV NO	-
SCALE@A3	AS STATED
DRAWN BY	LC
STAGE	PL
 ARCHITECTURAL DESIGNS	
Building 2 Guildford Business Park Guildford Surrey, GU2 8XG Tel: 01483 362 980 Email: info@ad-ltd.uk	